
GENERAL NOTES

1. THIS DRAWING IS THE COPYRIGHT OF CUDD BENTLEY AND MUST NOT BE RETAINED, COPIED OR USED WITHOUT CUDD BENTLEYS CONSULTING CONSENT.
2. THIS DRAWING SHOULD BE READ IN CONJUNCTION WITH ALL CUDD BENTLEY DRAWINGS, SCHEDULES AND SPECIFICATIONS.
3. DO NOT SCALE FROM THIS DRAWING.
4. ALL DIMENSIONS AND LEVELS ARE IN MILLIMETRES UNLESS NOTED OTHERWISE.
5. ALL PLANT, MATERIALS AND EQUIPMENT TO BE INSTALLED STRICTLY IN ACCORDANCE WITH MANUFACTUREIRS RECOMMENDATIONS.
6. ANY DISCREPANCY IS TO BE REFERRED TO CUDD BENTLEY CONSULTING.
7. ALL DIMENSIONS TO BE CHECKED AND VERIFIED ON SITE PRIOR TO THE COMMENCEMENT OF WORKS.
8. ALL PART NUMBERS SHALL BE VERIFIED BY THE CONTRACTOR.
9. THIS DRAWING IS TO BE READ IN CONJUNCTION AND CO-ORDINATED WITH ALL OTHER DESIGN TEAM PROJECT DRAWINGS, SCHEDULES AND SPECIFICATIONS.

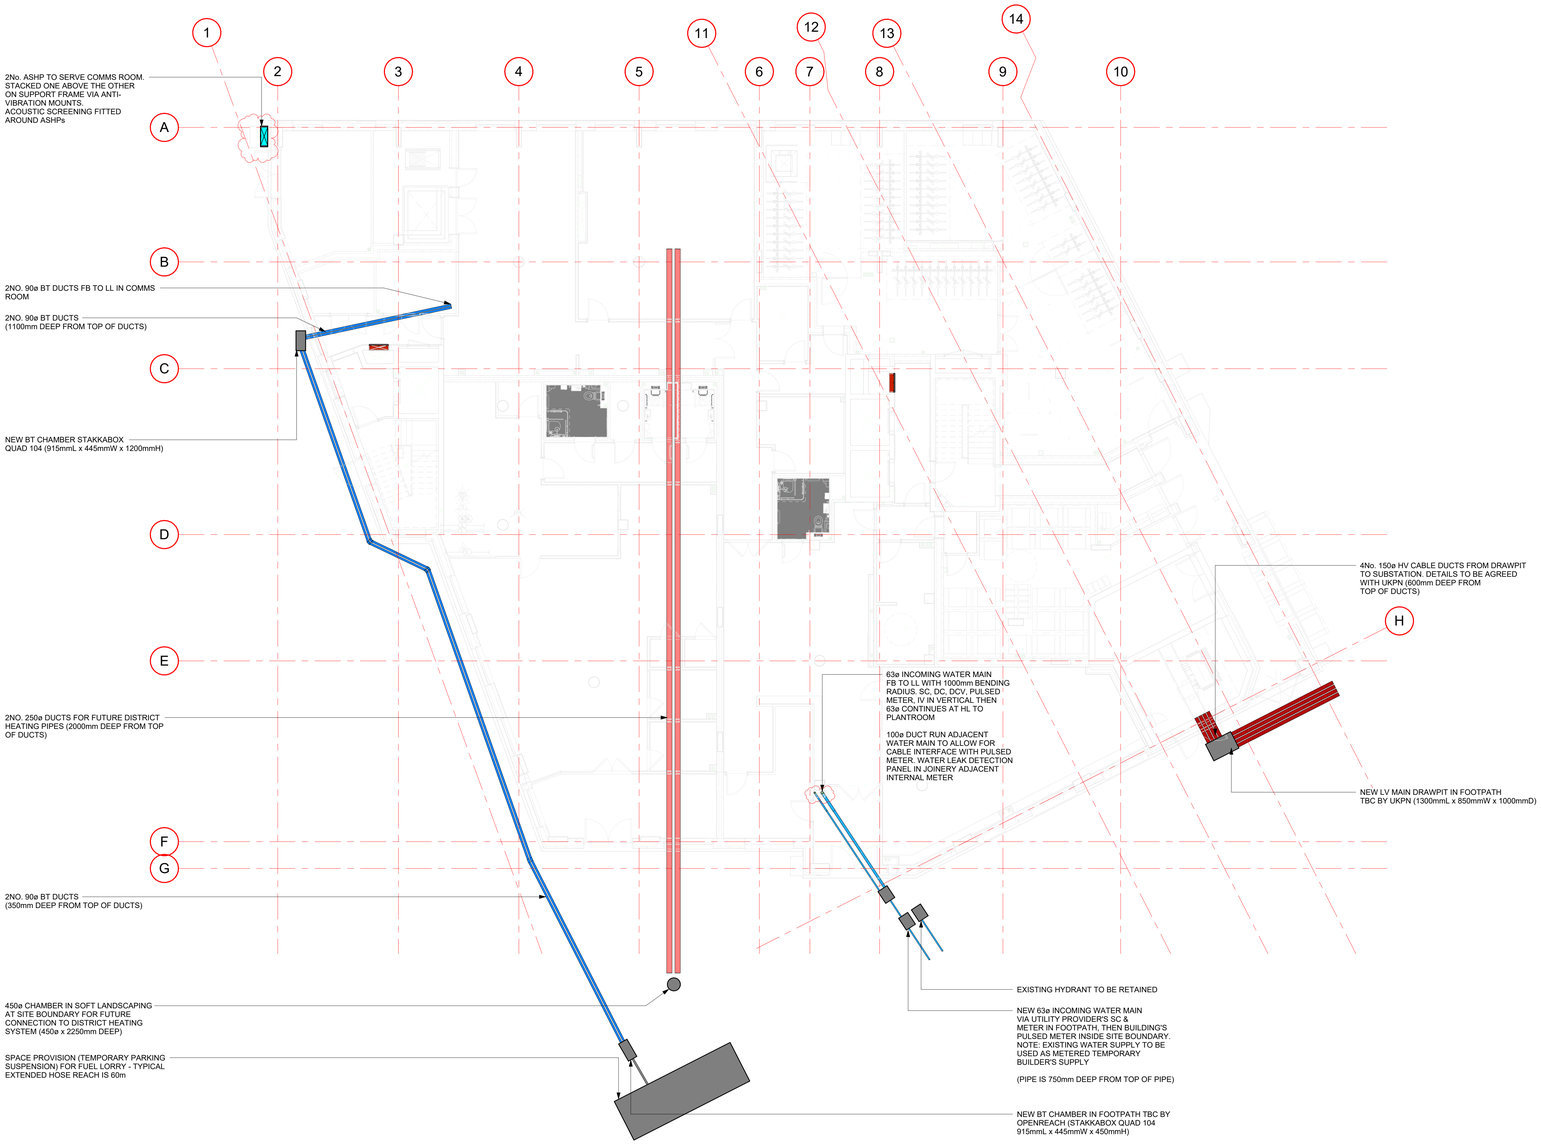

Revision	Date	Description	Dwn	Ckd
GW2-02	14/08/26	INCOMING WATER MAINS DUCT RELOCATED TO MATCH WITH ARCHITECTS PLACEHOLDER LOCATION AND ASHP RELOCATED AS CLOUDED	YV	TFP
GW2-01	23/07/26	ISSUED FOR GATEWAY 2 SUBMISSION	YV	TFP/AFP

Project Site Location

CLARENDON ROAD

PROPOSED EXTERNAL SERVICES LAYOUT

Drawing Reference

667-CBC-ZZ-ZZ-DR-M-180-196002

Revision/ Status

GW2-02 - GATEWAY 2

Status

GW2

Drawn	Checked	Date Created	Scale @ A0
YV	TFP	09/06/2026	1 : 100

0 1 2 3 4 5 m

SCALE 1:50

Cudd Bentley Consulting

HG CONSTRUCTION

File Location: Autodesk Docs://Clarendon Road/667-CBC-ZZ-ZZ-M3-Z-180-900001.rvt