

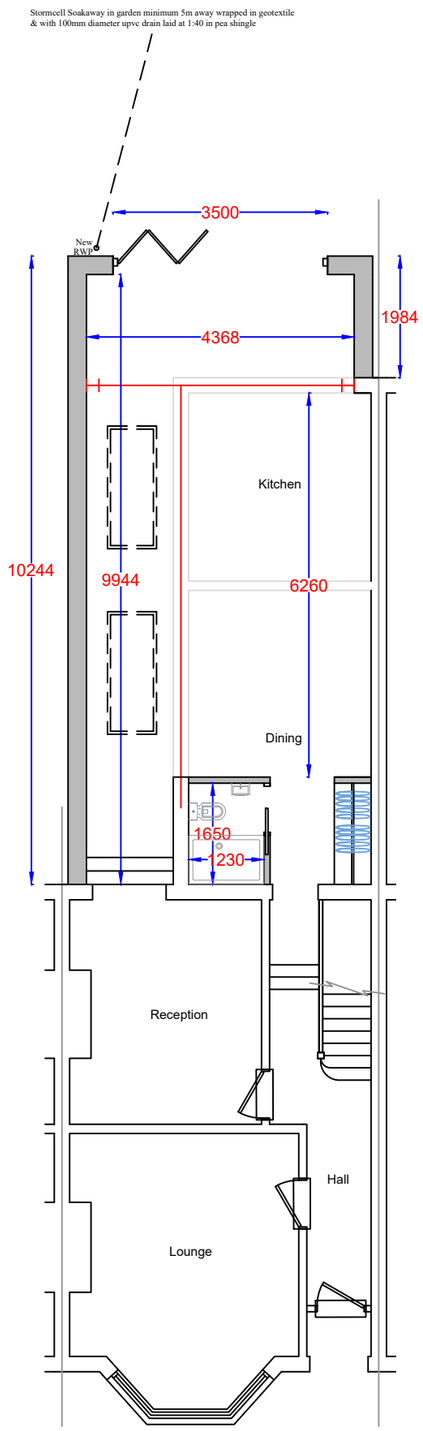


Proposed ground floor layout

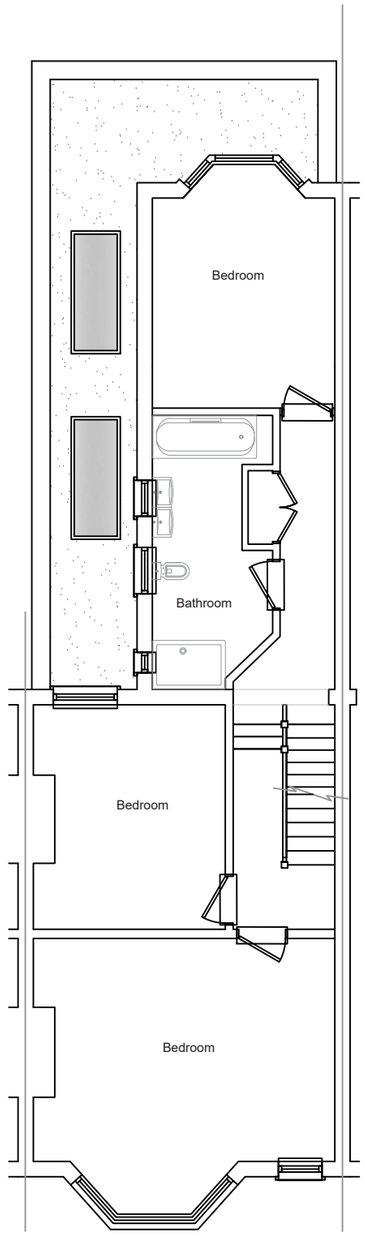

Proposed first floor layout

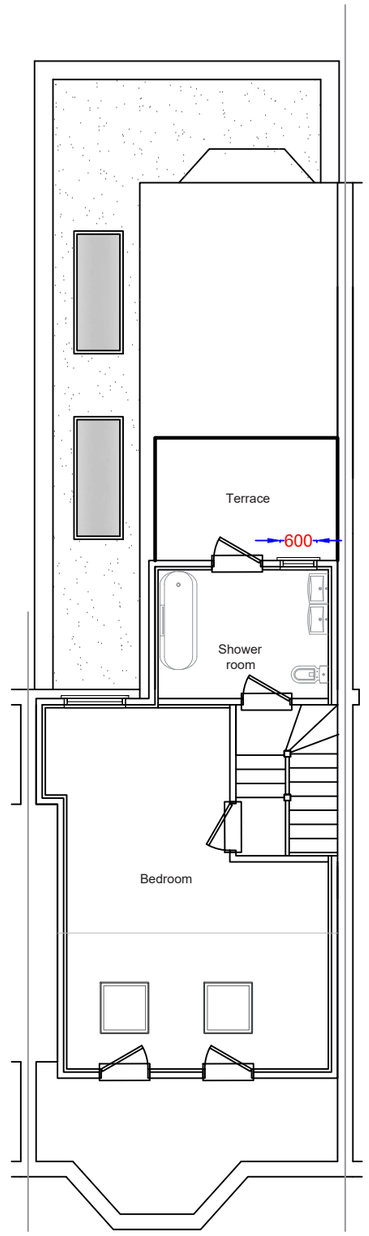

Proposed second floor layout

Notes

All drawings to be signed off by building control before the commencement of any works. If works commence on a Building Notice, the Builder/property owner commences works at their own risk and ELA Design (or its Officer's) cannot accept any liability whatsoever for these works carried out.

registered LABC Partner Authority Scheme

Scale in Metres 1:100

0 1 2 3 4 5

Key:

Grade D2 Inter-linked Smoke detectors

Heat detector

Rev	Date	Details	By
A	30/10/26	Revision A	CE

Project: House Redevelopment

Drawing: Proposed Layout

Address: 82 Alison Road, London, N8 0AT

Drawing N°:	Rev:
ELA/3	A

A3 Scale:	Drawn By:	Job No:	Date:
1:100	CE	3715	30/10/26

ELA design
www.ela-design.co.uk

ELA Design
Beechcroft
Riverside Avenue
Broxbourne
Herts
EN10 6RA

Tel:- 07979510821