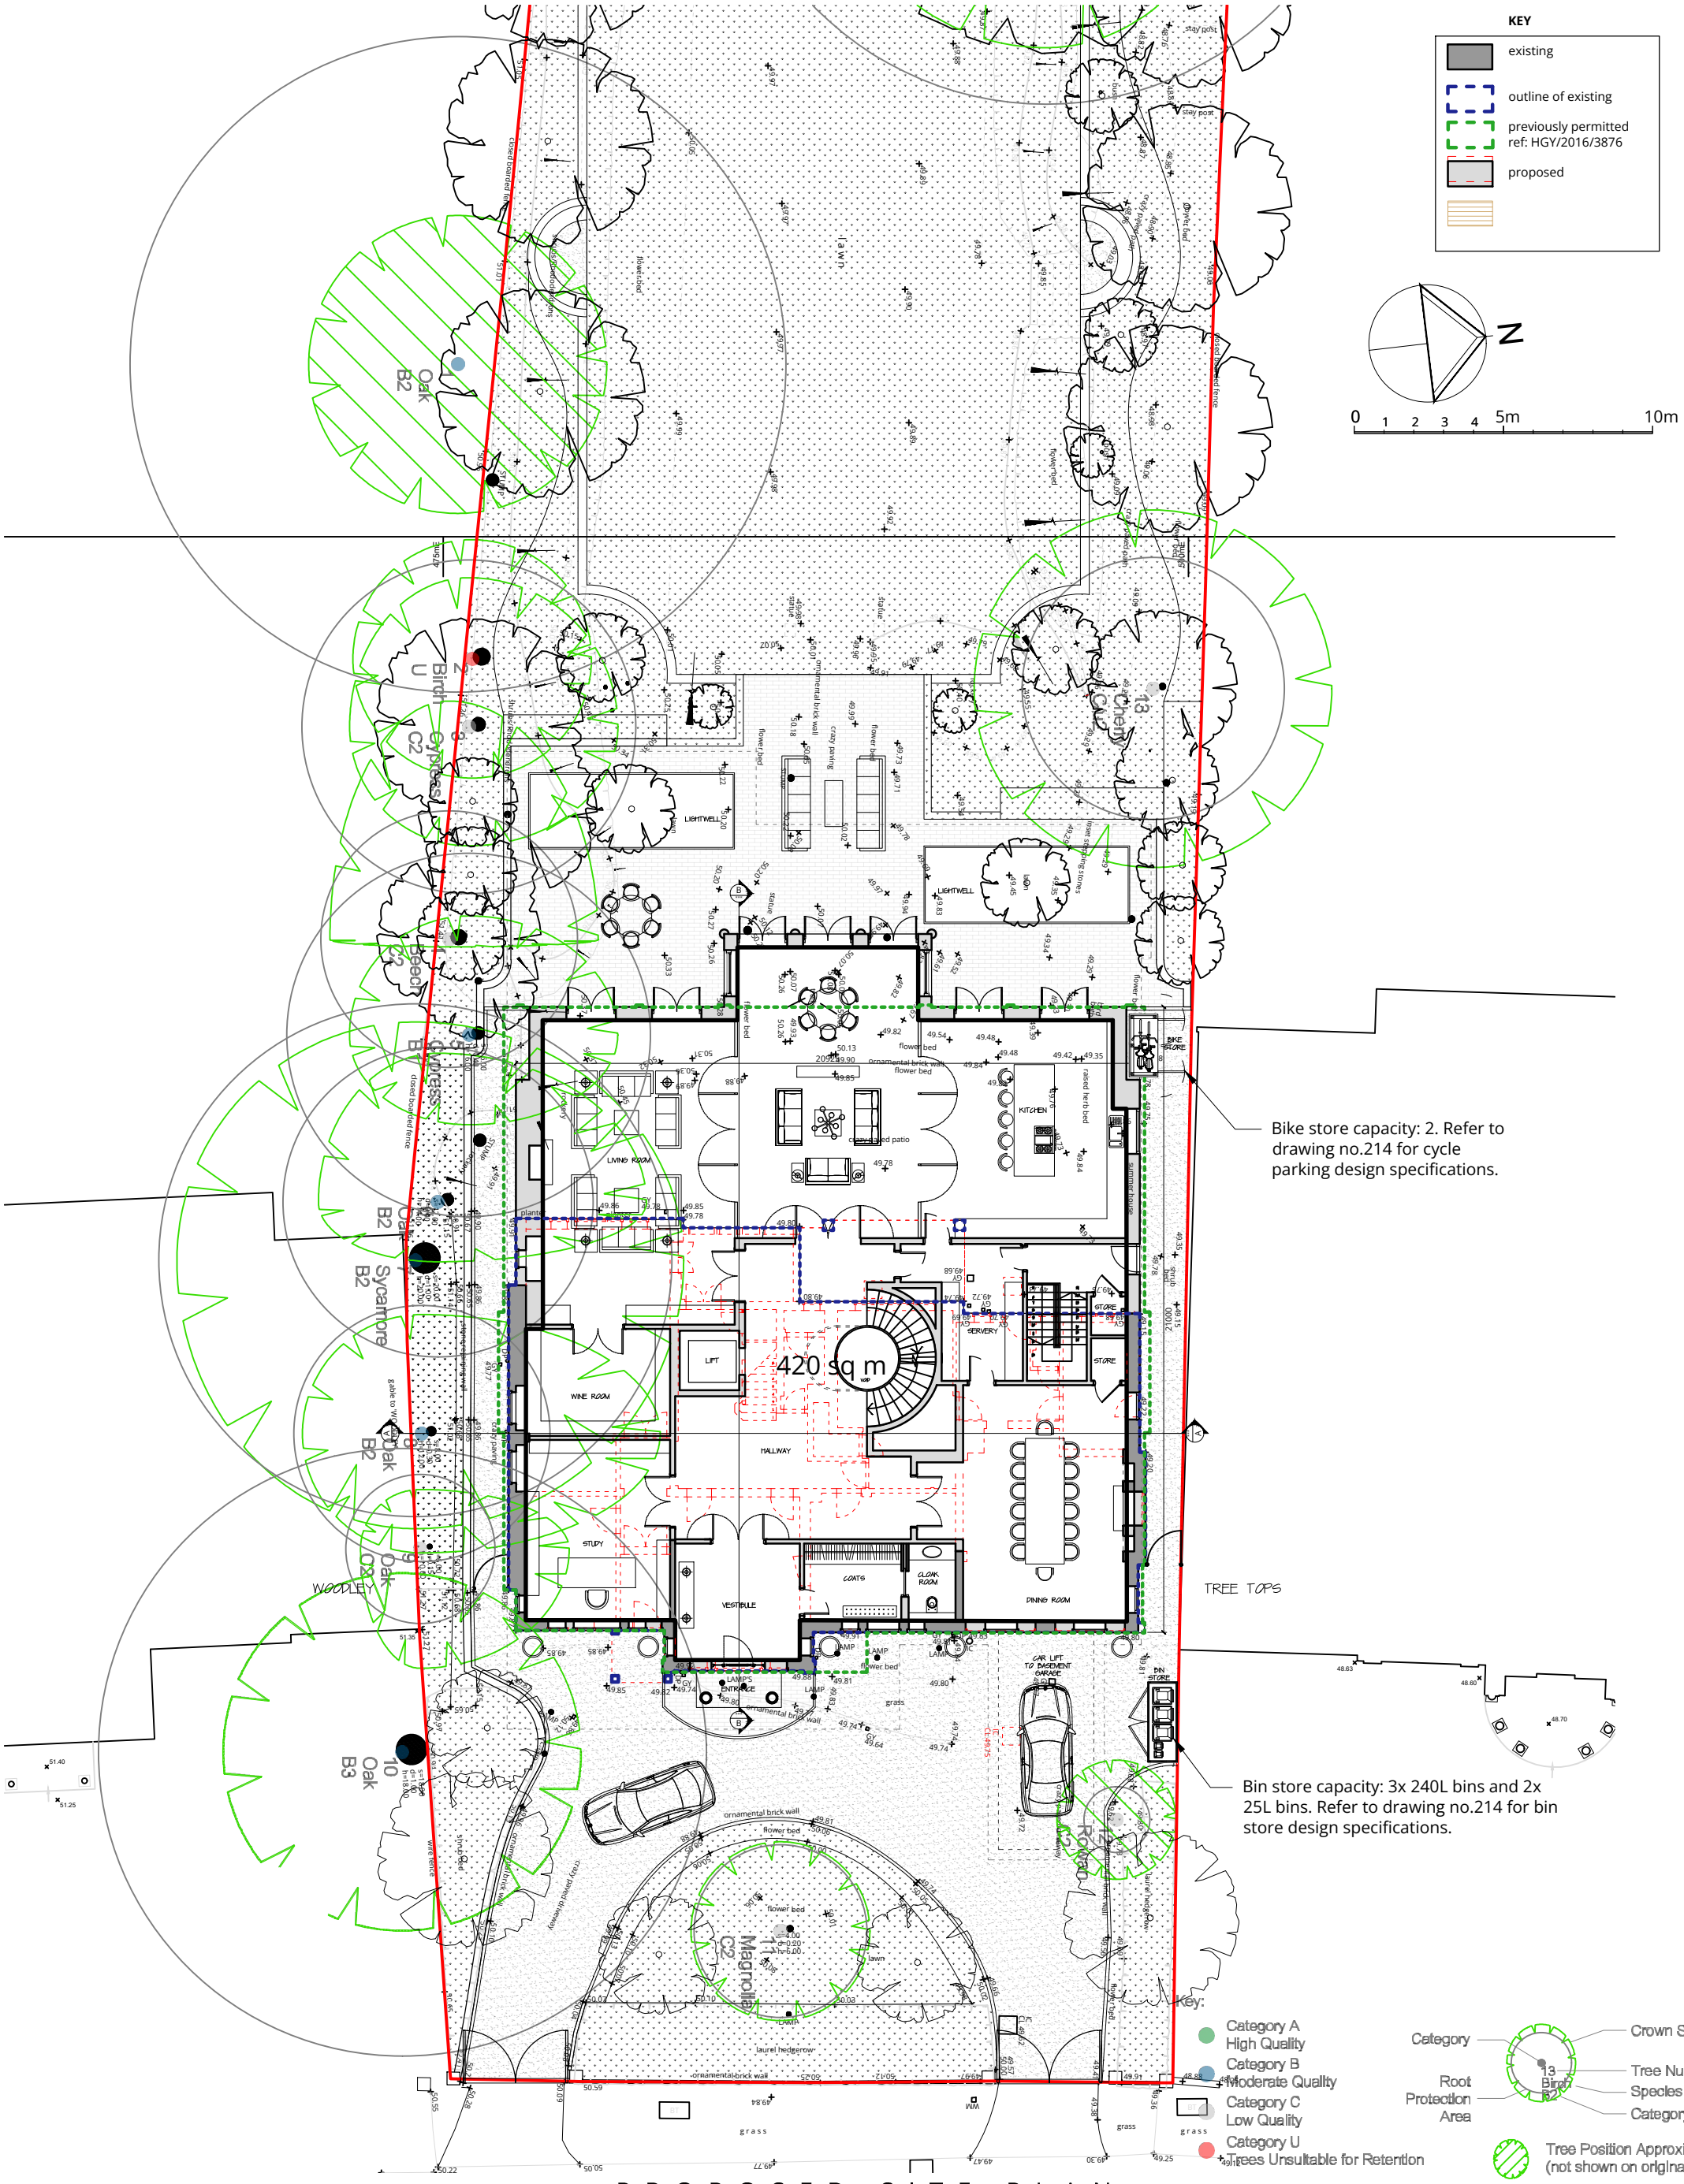


PROPOSED SITE PLAN
1 : 200 @ A 3

(Refer to Arboricultural Impact Assessment Plan Prepared by Adam of Hollis Landmark Trees - Ref: ADC/DWN/AIA/05; Date: 25th October 2013)

WOLFF ARCHITECTS

London 16 Lambton Place Notting Hill
London W11 2SH T +44 (0)20 7229 3125

Oxford Chandos Yard 83 Bicester Road
Long Crendon HP18 9EE T +44 (0)1844 203310

W www.wolffarchitects.co.uk E info@wolffarchitects.co.uk

This drawing is protected under Copyright and at no time should any portion be reproduced or copied without the permission of the Architect (Design Copyright Act 1968).

It must not be used for purposes other than that for which it is provided. It is supplied without liability for any errors or omissions. All dimensions to be checked on site.

Rev.	Description	Date
0	First issue.	07.04.26
A	Updated issue.	11.11.26

Rev.	Description	Date

Project Title
Derwen, Compton Avenue,
London N6 4LH

Drawing Title
PROPOSED Site Plan

Status	Drawn by	Checked by
PLANNING	AW	

Scale	Project No.	Work Stage	Dwg. No.	Rev.
1:200 @ A3	2531	PL	202	A