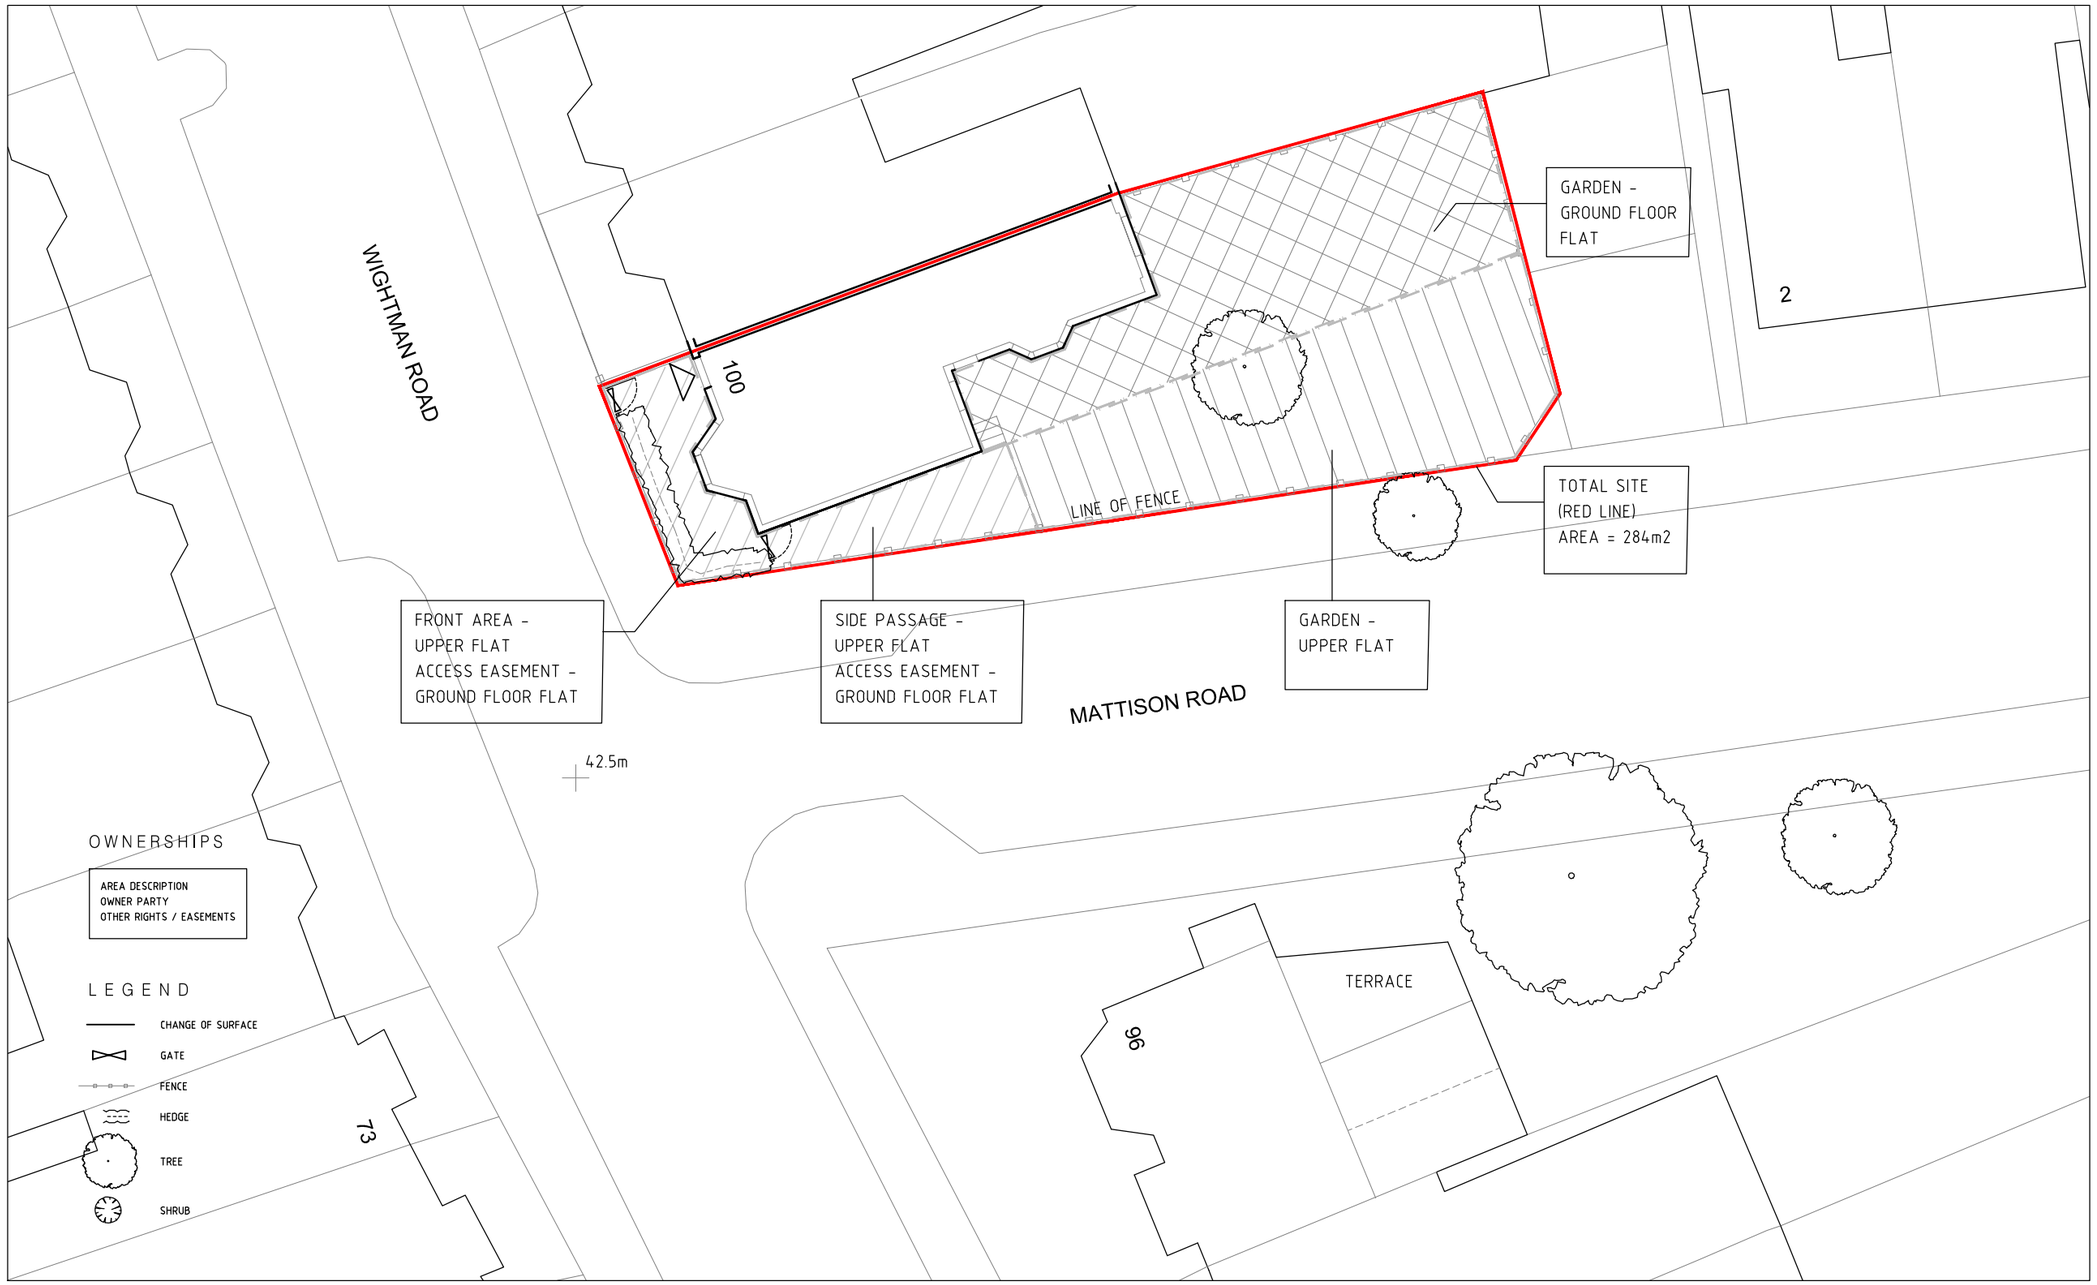


SITE PLAN - EXISTING
1:200

| issue | date | description |
|---|---|---|
| P2 | 20.08.2026 | PLANNING – FULL APPLICATION – DRAFT |
| P2 | 29.10.2026 | PLANNING – FULL APPLICATION – CLIENT APPROVAL |
| P3 | 06.11.2026 | PLANNING – FULL APPLICATION – WITH RED LINE AREA (M2) |

PRELIMINARY
PLANNING – FULL APPLICATION

All drawings copyright TROLLEY studio LLP

project: 100 WIGHTMAN RD, LONDON N4 1RN
date: 14.08.2026
scale: 1:200 @A3
drawing no.: 0154/L/002
title: SITE PLAN – EXISTING
revision no.: P3

trolley
mind of its own
www.trolleystudio.co.uk

registered architects:
TROLLEY studio LLP
registered address:
Made Simple Group Ltd.
20-22 Wenlock Road
London N1 7GU

154_MODEL.DWG