154_MODEL.DWG

issue	date	description
P1	12.08.2026	PLANNING – FULL APPLICATION – DRAFT
P2	27.10.2026	PLANNING – FULL APPLICATION – CLIENT APPROVAL
P3	06.11.2026	PLANNING – FULL APPLICATION

PRELIMINARY

PLANNING – FULL APPLICATION

All drawings copyright TROLLEY studio LLP

trolley
mind of its own
www.trolleystudio.co.uk

registered architects:
TROLLEY studio
registered address:
Made Simple Group Ltd.
20-22 Wenlock Road
London N1 7GU

project	0154 WIGHTMAN LONDON N4 1RN		title	PLAN PROPOSED FIRST FLOOR	
date	10.08.2026	scale 1:100 @A3	drawing no.	0154/L/007	revision no. P3

LEGEND

MH	MANHOLE
TOW	TOP OF WALL
TOF	TOP OF FENCE
RWP	RAINWATER PIPE
SVP	SOIL VENT PIPE
GY	GULLY
KI	KERB INLET
WM	WATER METER
EB	ELECTRICITY BOX
TC	TELECOM
FH	FIRE HYDRANT
WV	WATER VALVE
ST	STOP TAP
WL	WATER LEVEL
FFL	FINISH FLOOR LEVEL
CHT	CEILING HEIGHT
ER	EARTH ROD
RE	RODDING EYE
RL	RIDGE LEVEL
EL	EAVES LEVEL
HH	HEAD HEIGHT
CH	CILL HEIGHT
CPD	CUPBOARD

CHANGE OF SURFACE · GATE · FENCE · HEDGE · TREE · SHRUB

PLAN - FIRST FLOOR - PROPOSED
1:100

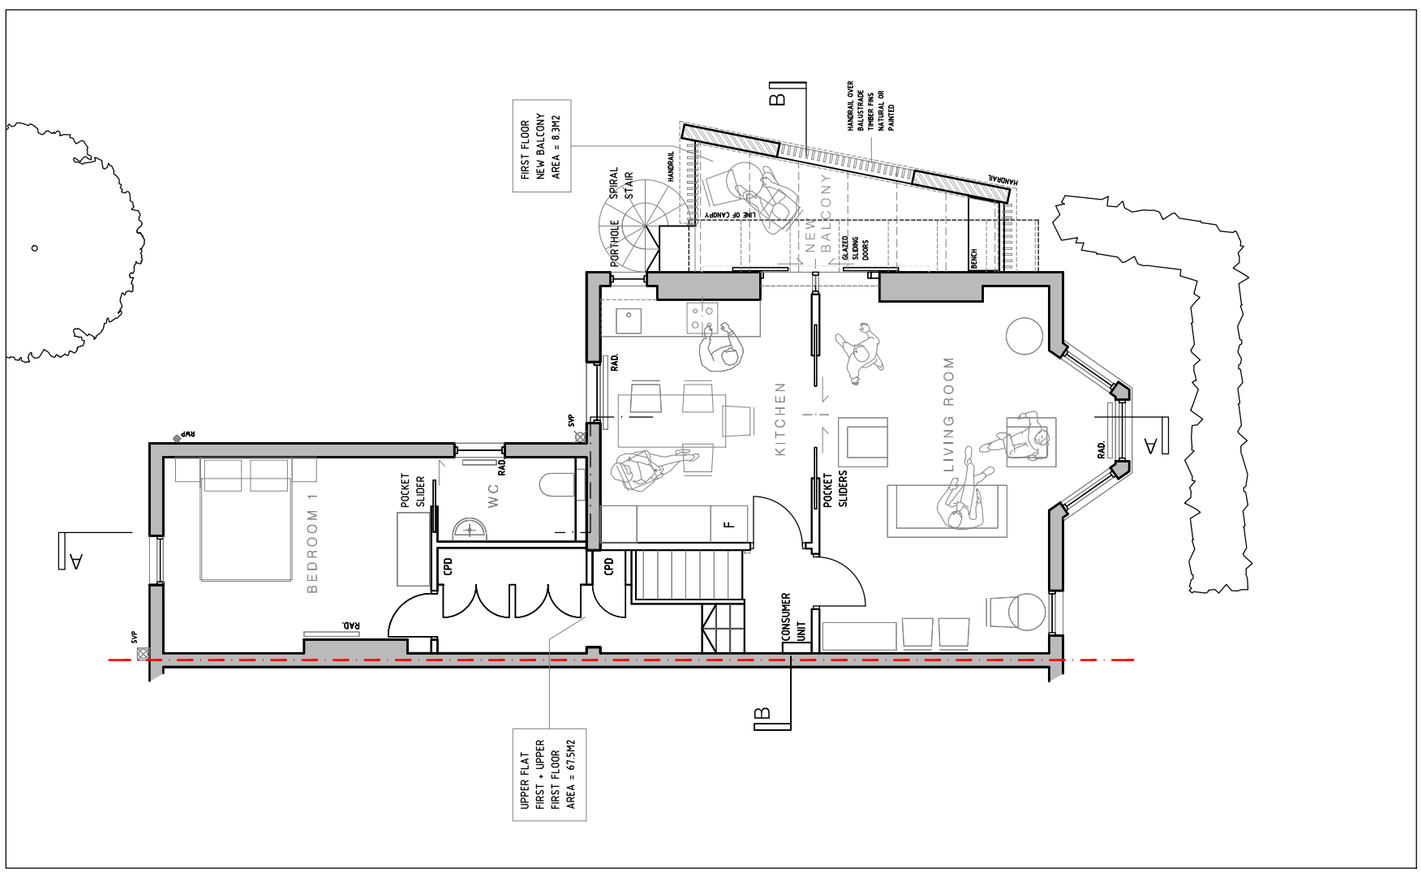

0 1 5m