INFORMATION CONTAINED IN THIS DRAWNG IS THE SOLE COPYRIGHT OF DLA ARCHITECTURE LTD AND IS NOT TO BE REPRODUCED WITHOUT PERMISSION

DO NOT SCALE, REFER TO FIGURED DIMENSIONS ONLY

REVISIONS

P01	Planning Application Issue	28/08/2026
P02	Addendum to the planning submission	10/11/2026

SHARED LIVING:

A1	*Brickwork - Grey*
A2	*Brickwork - Dark Grey - Banding*
A3	*Brickwork - Light Grey*
A4	*Brickwork - Dark Grey - Recessed Stacked (Vertical)*
A5	*Brickwork - Dark Grey - Speckled Pattern*
A6	*Brickwork - Dark Grey - Artwork Pattern*
A7	*Glazed Terracotta - Zig-zag Tight Profile - Green RAL 6001*
A8	*Glazed Terracotta - Zig-zag Wide Profile - Green RAL 6001*
A9	*PPC Aluminium - Zig-zag Wide Profile - Green RAL 6001*
A10	*PPC Aluminium - Zig-zag Tight Profile - Green RAL 6001*
A11	*PPC Aluminium - Dark Grey Tone*
A12	*PPC Aluminium - Green RAL 6001*
A13	*PPC Aluminium - Zig-zag Wide Profile - Dark Grey Tone*
A14	*PPC Aluminium - Zig-zag Tight Profile - Dark Grey Tone*
A15	*PPC Aluminium - Zig-zag Tight Profile - Perforated - Dark Grey Tone*
A16	*Concrete-style Material - Light Grey Tone - Piers, Lintels, and Banding*
A17	*Concrete-style Material - Dark Grey Tone - Piers, Lintels, and Banding*

SOCIAL RENTED:

B1	*Brickwork - Dark Grey*
B2	*Brickwork - Light Grey*
B3	*Brickwork - Light Grey - Recessed Stacked (Vertical)*
B4	*PPC Aluminium - Light Grey*
B5	*PPC Aluminium - Green RAL 6019*
B6	*PPC Aluminium - Currogated Profile- Perforated - Green RAL 6019*
B7	*PPC Aluminium - Off White*
B8	*Concrete-style Material - Light Grey Tone -Piers, Lintels, and Banding*
B9	*Concrete-style Material - Dark Grey tone -Piers, Lintels, and Banding*

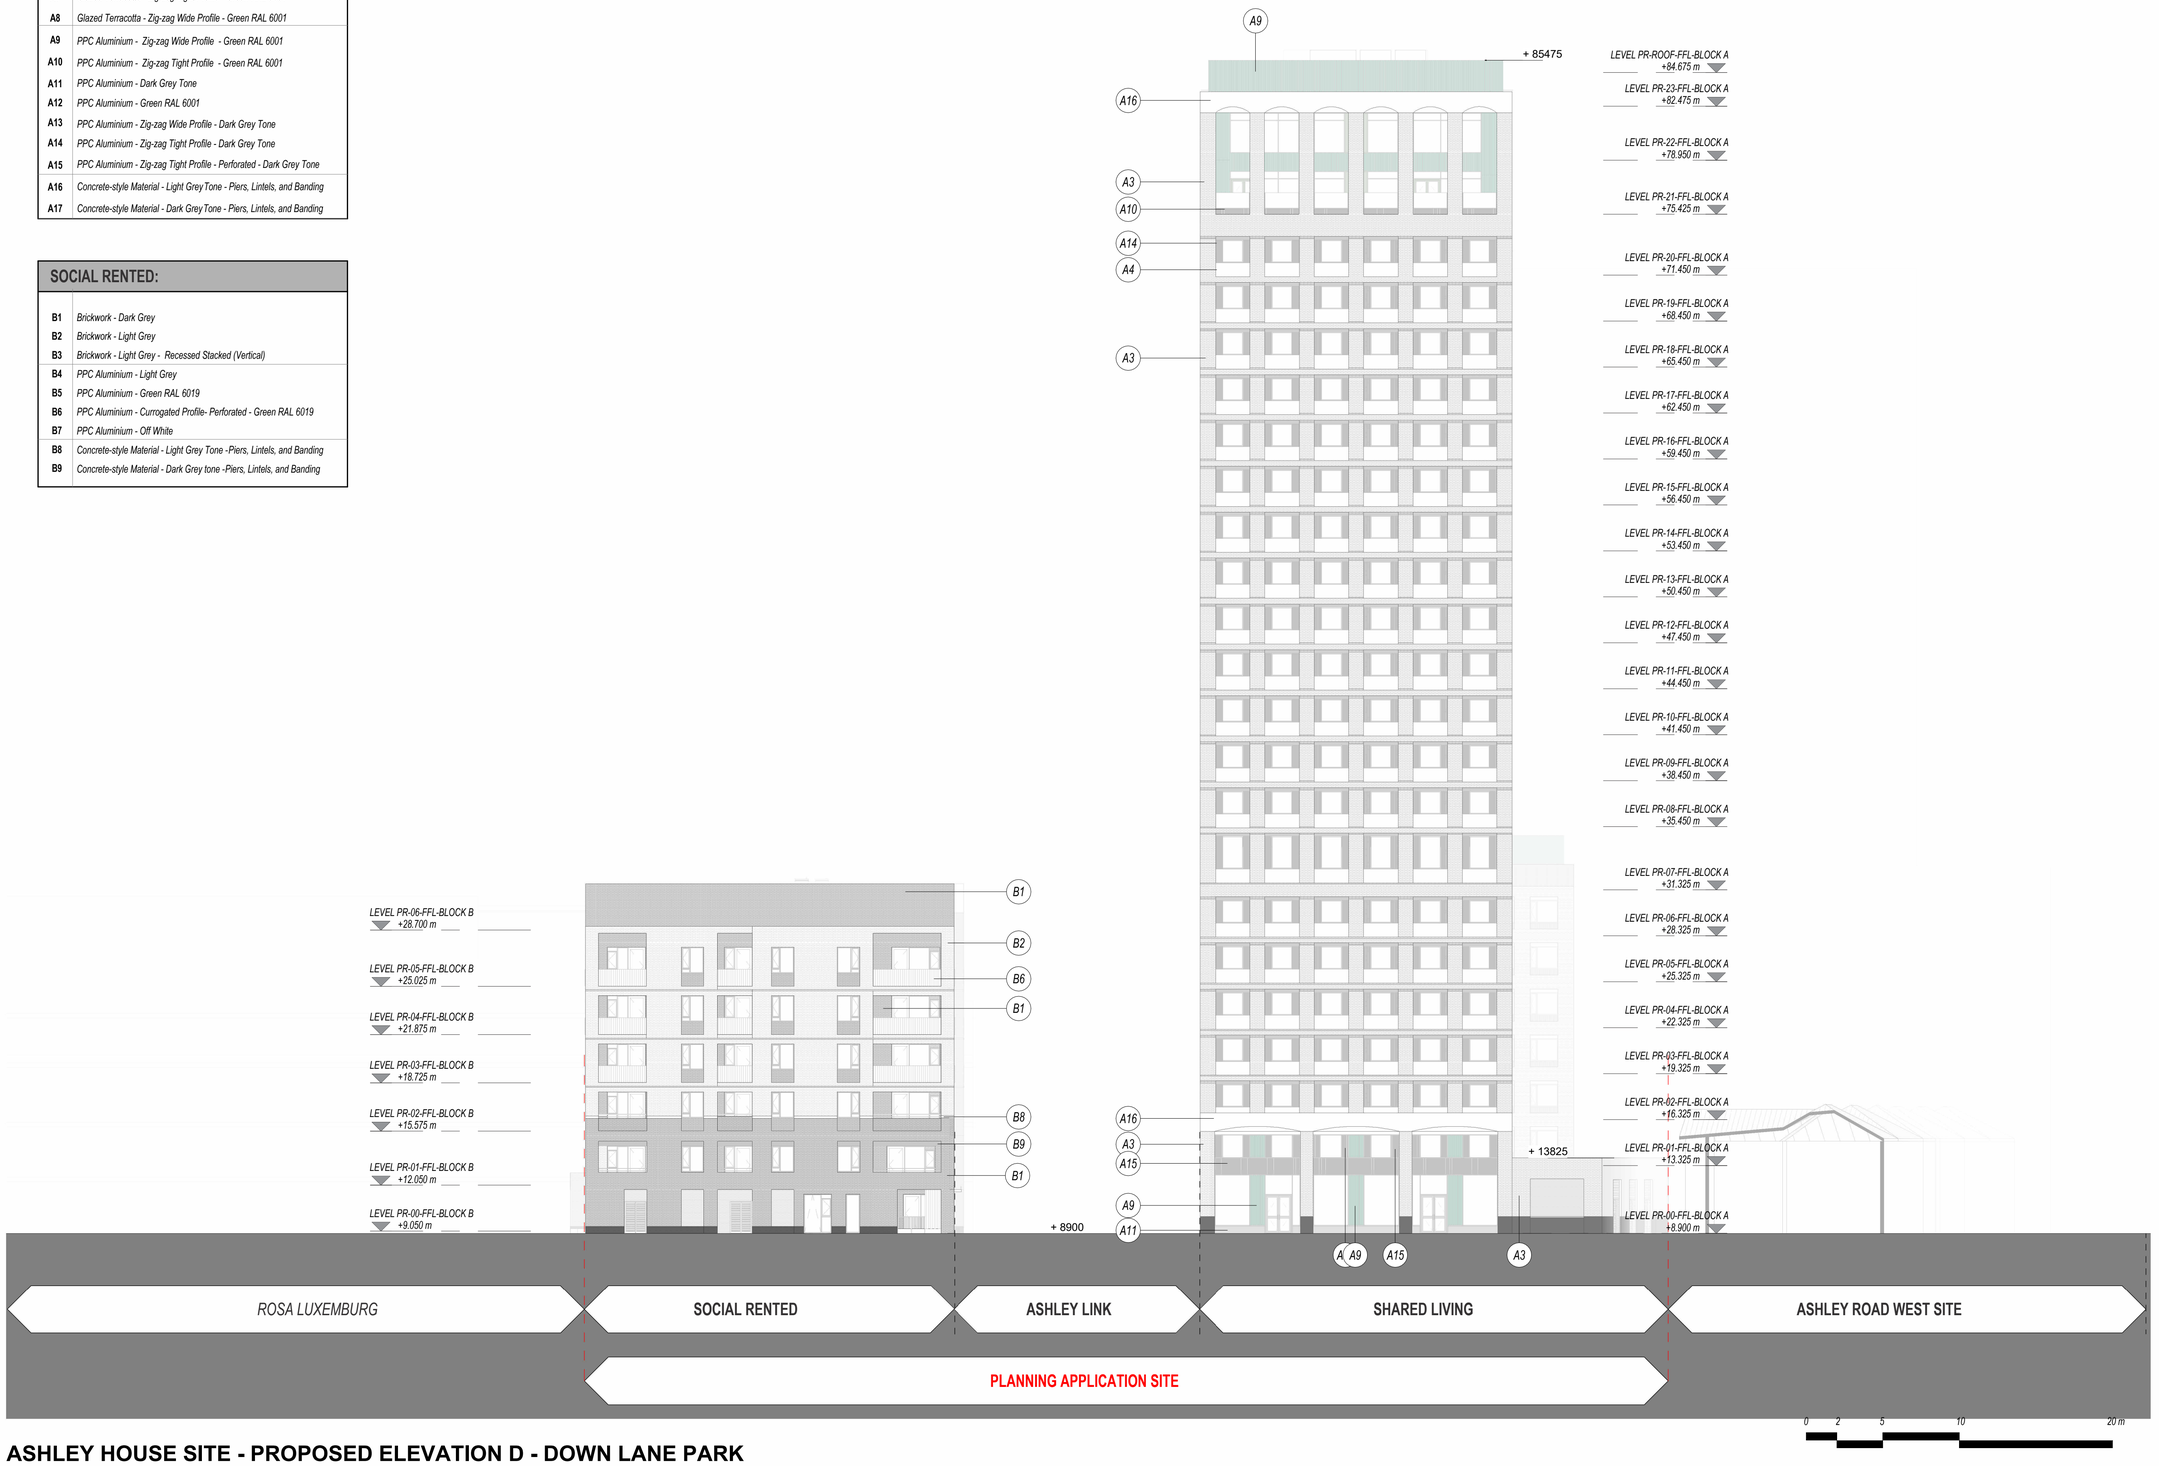

ASHLEY HOUSE SITE - PROPOSED ELEVATION D - DOWN LANE PARK

1 : 200

FOR PLANNING ONLY

These drawings reflect the currently proposed scheme at RIBA Stage 2. They should be read in conjunction with the Design and Access Statement prepared by DLA Architecture Ltd.

These should also be read in conjunction with the following information, prepared by other consultants, to demonstrate a coordinated design proposal at RIBA Stage 2:

- Structural Engineers Drawings and Specification (Whitby Wood)
- MEP Engineers Drawings and Specification (Meinhardt)
- Fire Report (Ashton Fire)
- Landscape Drawings and Specification (Bosk Studio)

EXTENTS AND BOUNDARIES:

Existing site information, context, surrounding infrastructure, neighbouring building extents and plots are derived from 2D Surveys, produced by:
'Cloud 10 Ltd'
Drawing numbers: 2049-T(2) Topographical Survey

NOTES

All workspace furniture layouts are indicative only
All unit layouts are indicative only
Cycle store layouts are indicative only
Student and Shared Living amenity spaces are only indicative and subject to operator specifications

SITE KEY PLAN 1:2000

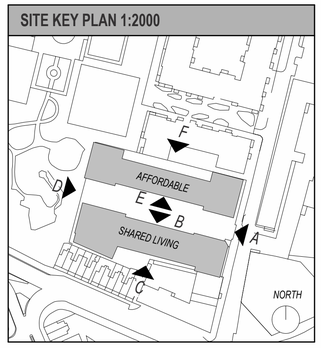

dla

1 Naoroji Street Clerkenwell London WC1X 0GB
0207 553 3030
www.dla-architecture.co.uk

PROJECT
Ashley House Tottenham Hale

TITLE
PROPOSED SITE ELEVATION D DOWN LANE PARK

SCALE	DATE
1 : 200 @ A1	10/11/2026

DLA REF	DRAWN	REVIEWED
2025-032	VLM	CJ

DOCUMENT NUMBER
AHCF-DLA-ZZ-XX-DR-A- **20253**

DOCUMENT PURPOSE	REVISION
PLANNING	**P02**