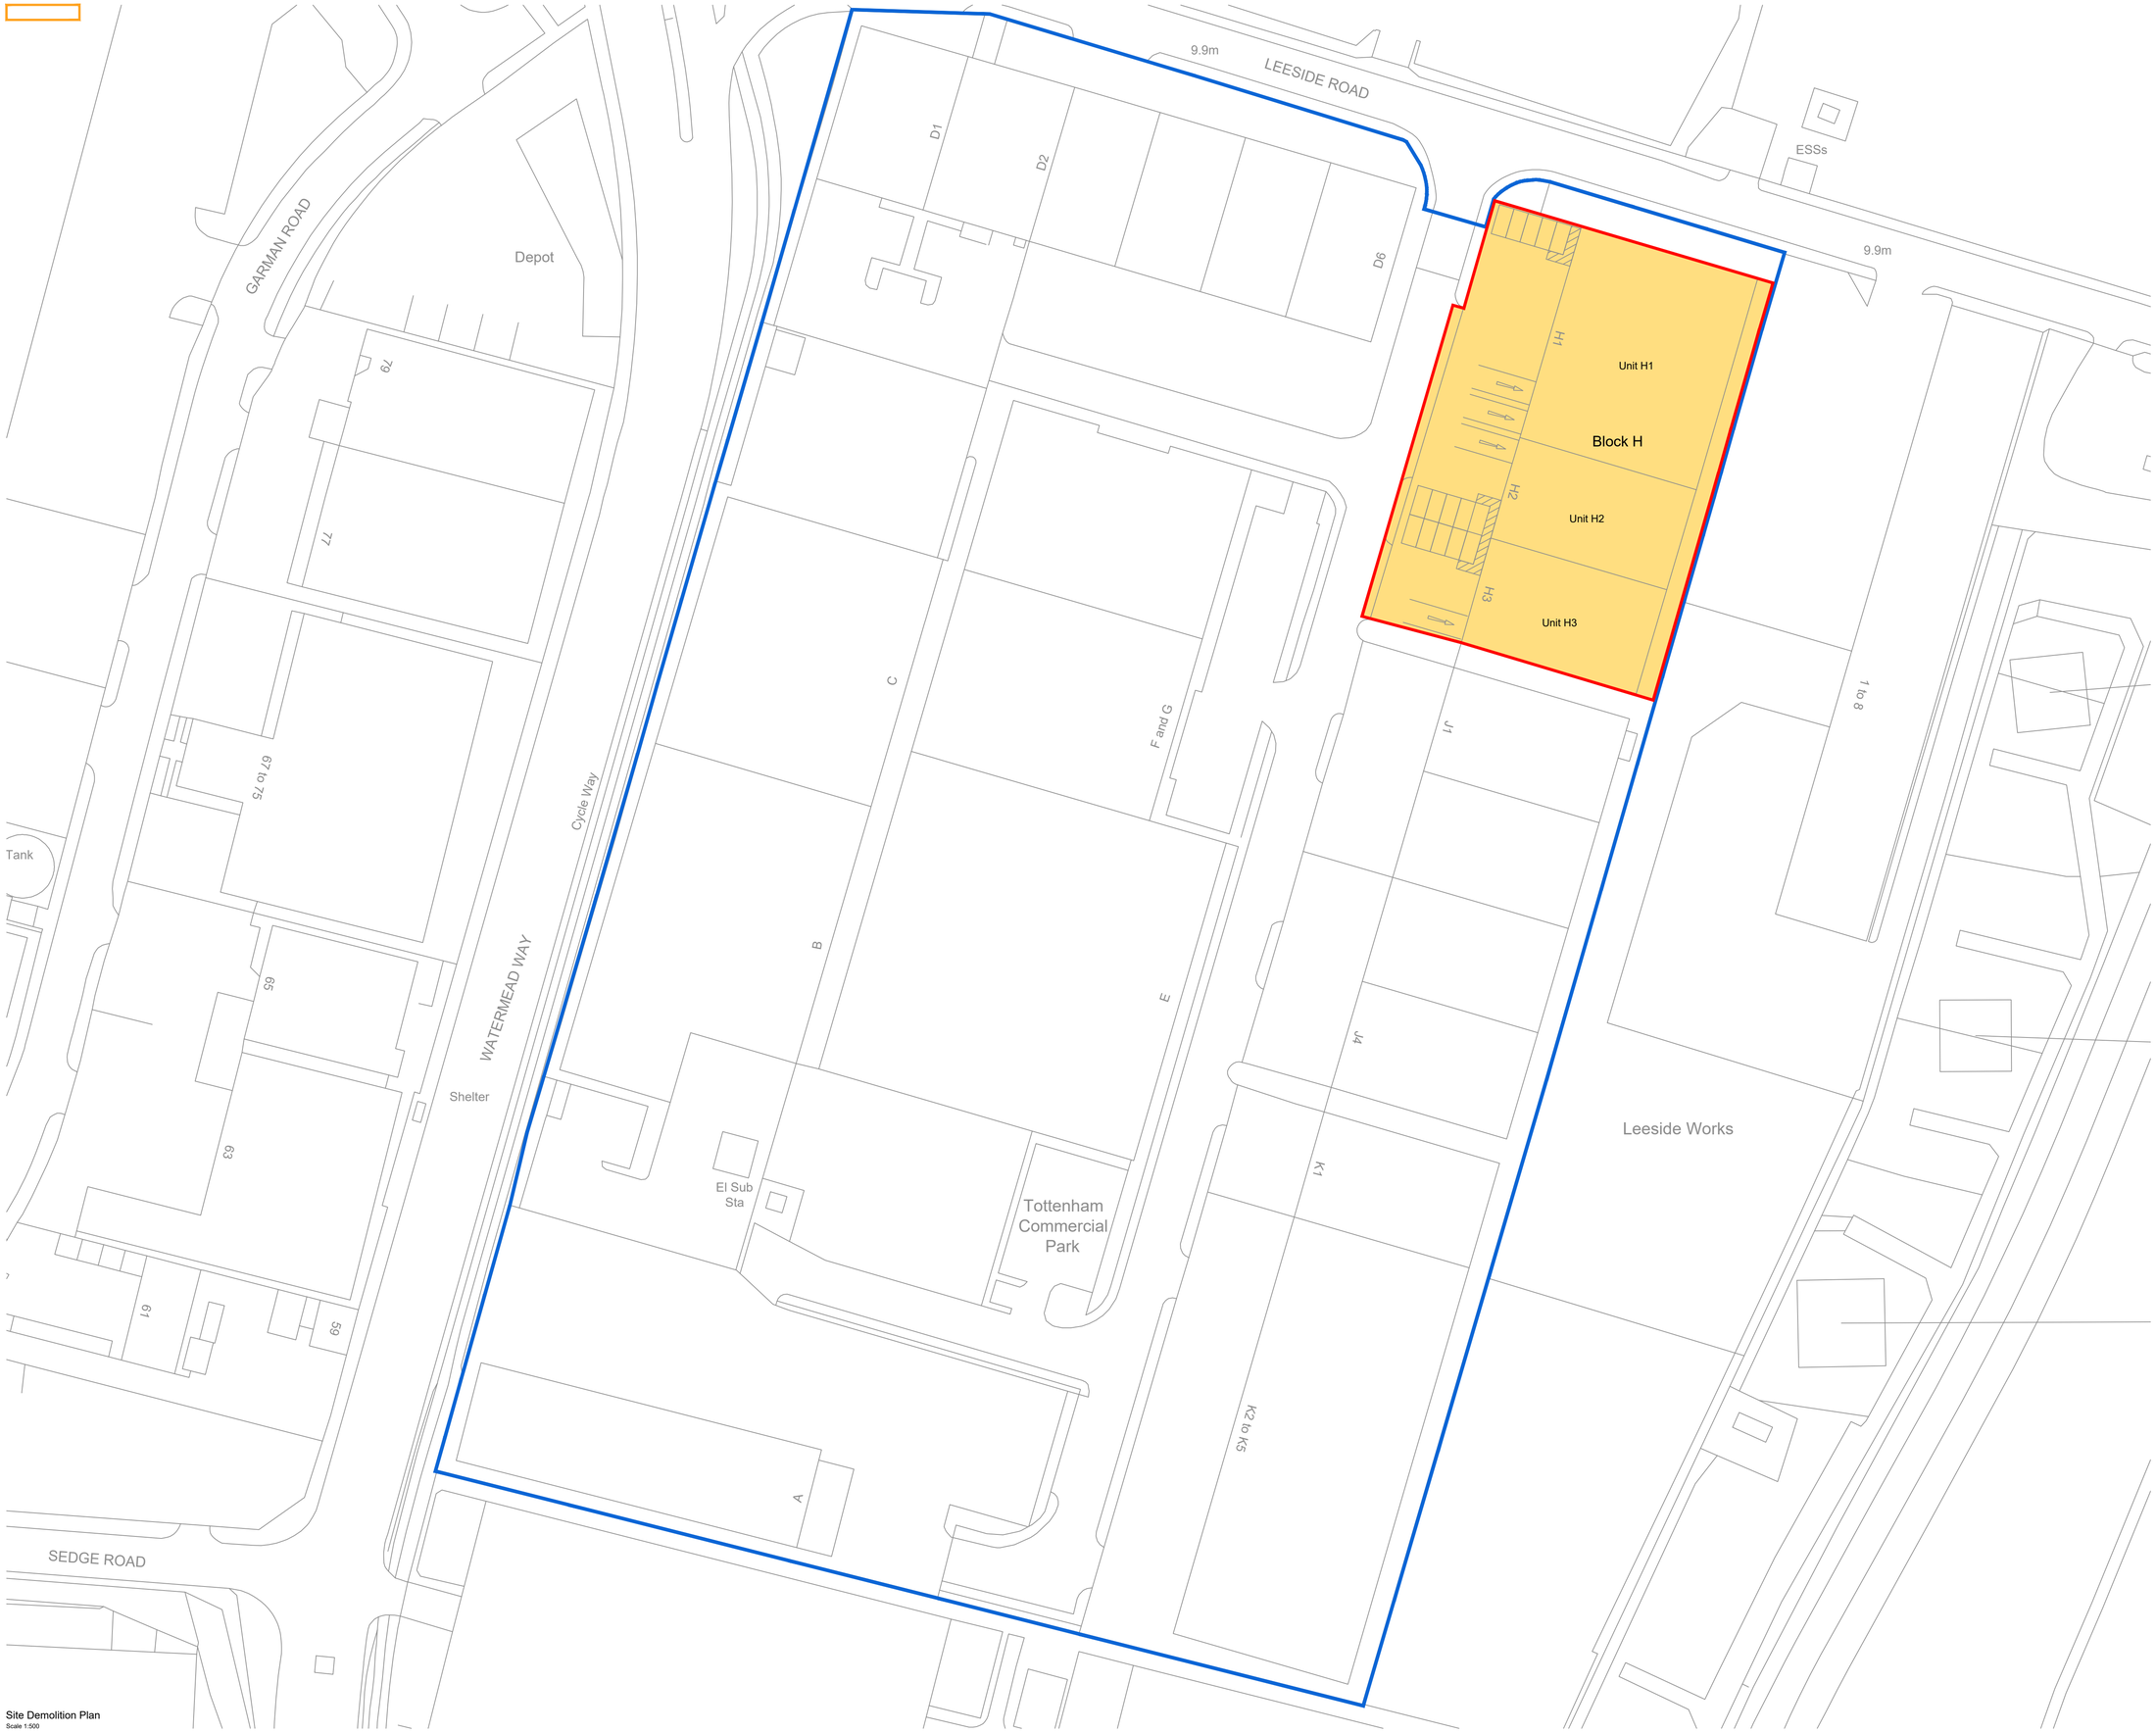

Site Demolition Plan
Scale 1:500

UMC ARCHITECTS®

WWW.UMCARCHITECTS.COM
INFO@UMCARCHITECTS.COM
+44 (0)1636 554 854

General Notes

- This document is to be used for the stated purpose only and should not be used for any other.
- Dimensions are all in millimetres, unless stated otherwise.
- It is the recipients responsibility to print this document to the correct size & scale.
- All relevant drawings and specifications should be read in conjunction with this document.
- Scaling of this document is not recommended.

North

Document Scale(s)

10m SCALE 1:500

Demolition of existing building Block H Unit H1, H2 & H3 including external hardstanding
Total Buildings GIA - 2,414.8m² / 25,992ft²
Total Buildings GEA - 2,522.2m² / 27,150ft²

Application Site Boundary
0.90 acres / 0.36 hectares

Other Land In Applicant's Ownership
10.01 acres /4.05 hectares

Project Name

Block H, Tottenham Commercial Park

Employer	Project Address
Goodman UK	**Tottenham Commercial Park, Leeside Road, N17 0QJ**

RIBA Workstage	Suitability
3 - Spatial Coordination	**S2 - Information**

Drawn	Checked	Created	Size
DN	**JJM**	**25.09.2025**	**A1**

UMC Project Reference	Scale	LOD	LOI
21682	**1:500**	**2**	**2**

Document Title

Demolition Plan

Document Reference

21682 - UMC - 0100 - SI - DR - A - 0203

Revision Note

Red line boundary updated

Issue Date	Status	Current Revision
03.11.2026	**Planning**	**P03**