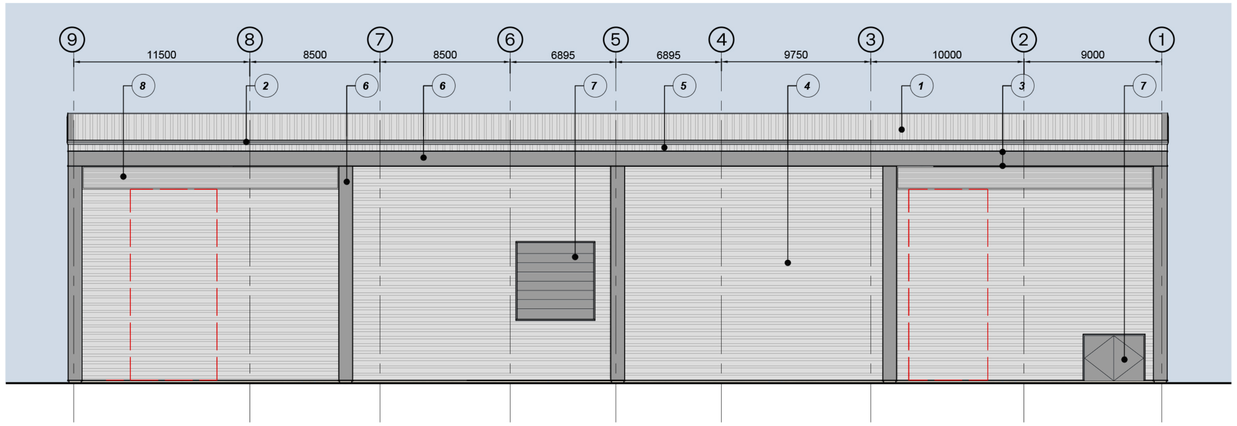

North-West Elevation Scale 1:200

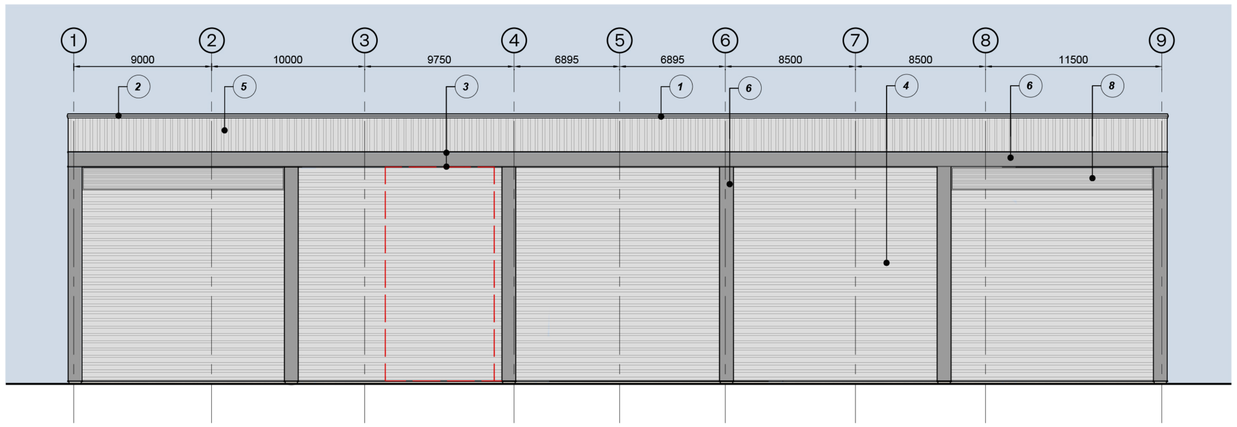

South-East Elevation Scale 1:200

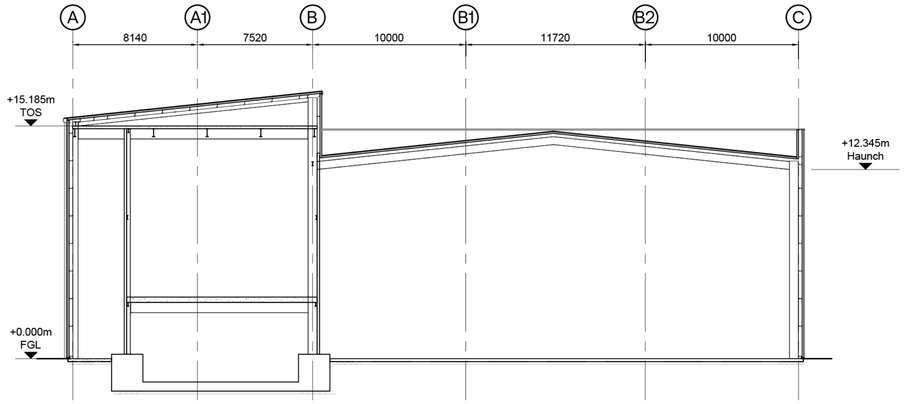

Cross Section Scale 1:200

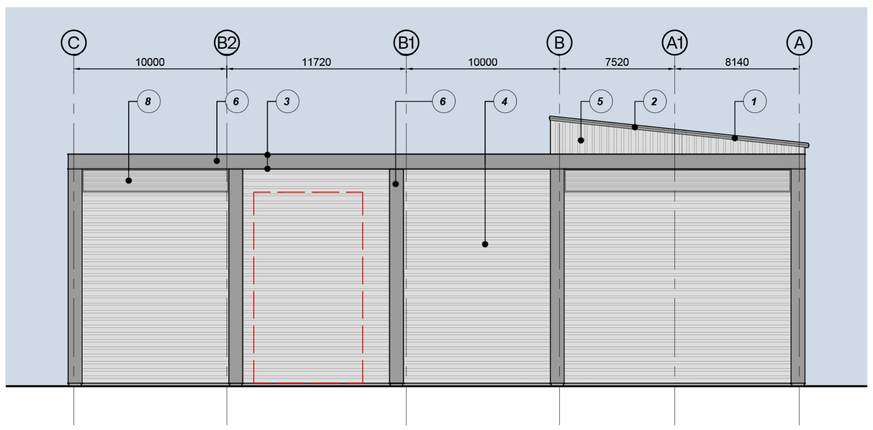

North-East Elevation Scale 1:200

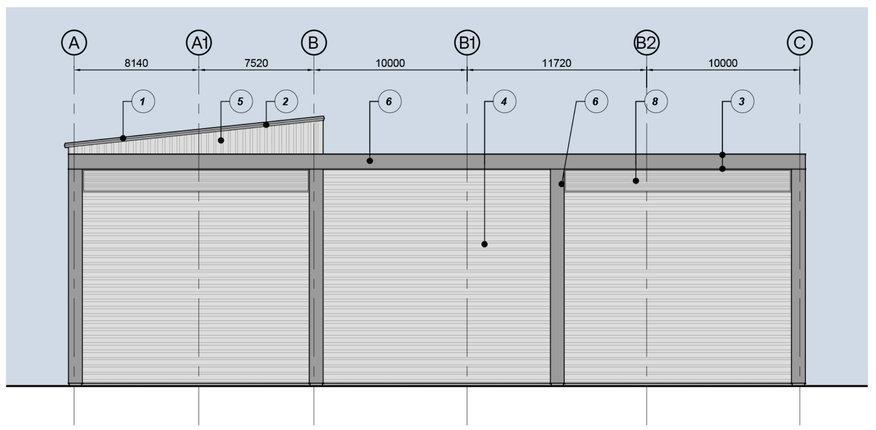

South-West Elevation Scale 1:200

Key

1. Trapezoidal built up roof cladding
   Finish: Tata Steel Colourcoat HPS200 Ultra
   Colour: Goosewing Grey (RAL 7038)
2. 280mm metal fascia
   Colour: Dark Grey (RAL 7012)
3. 50mm metal flashing
   Colour: Dark Grey (RAL 7012)
4. Horizontally laid trapezoidal built up cladding
   Colour: Silver (RAL 9006)
5. Vertically laid trapezoidal built up cladding
   Colour: Silver (RAL 9006)
6. Flat panel metal cladding
   Colour: Dark Grey (RAL 7012)
7. Window / doors
   Frame Colour: Dark Grey (RAL 7012)
8. Louvre
   Colour: Silver (RAL 9006)

—— —— Indicates removable panel, location and size to be confirmed by M&E designer

UMC ARCHITECTS®

WWW.UMCARCHITECTS.COM
INFO@UMCARCHITECTS.COM
+44 (0)1636 554 854

General Notes

- This document is to be used for the stated purpose only and should not be used for any other.
- Dimensions are all in millimetres, unless stated otherwise.
- It is the recipients responsibility to print this document to the correct size & scale.
- All relevant drawings and specifications should be read in conjunction with this document.

Document Scale(s)

1m SCALE 1:200

PLANNING

THIS DRAWING IS TO BE USED FOR THE STATED PURPOSE ONLY AND SHOULD NOT BE USED FOR ANY OTHER

Project Name

Block H, Tottenham Commercial Park

Employer	Project Address
Goodman UK	**Tottenham Commercial Park, Leeside Road, N17 0QJ**

RIBA Workstage	Suitability
3 - Spatial Coordination	**S2 - Information**

Drawn	Checked	Created	Size
MAC	**LF**	**29.07.2026**	**A1**

UMC Project Reference	Scale	LOD	LOI
21682	**1:200**	**3**	**3**

Document Title

Proposed Elevations and Sections

Document Reference

21682 - UMC - 0100 - ZZ - DR - A - 0223

Revision Note

Grids updated to suit removal of Transformers and subsequent cladding panels.

Issue Date	Status	Current Revision
24.08.2026	**Planning**	**P03**