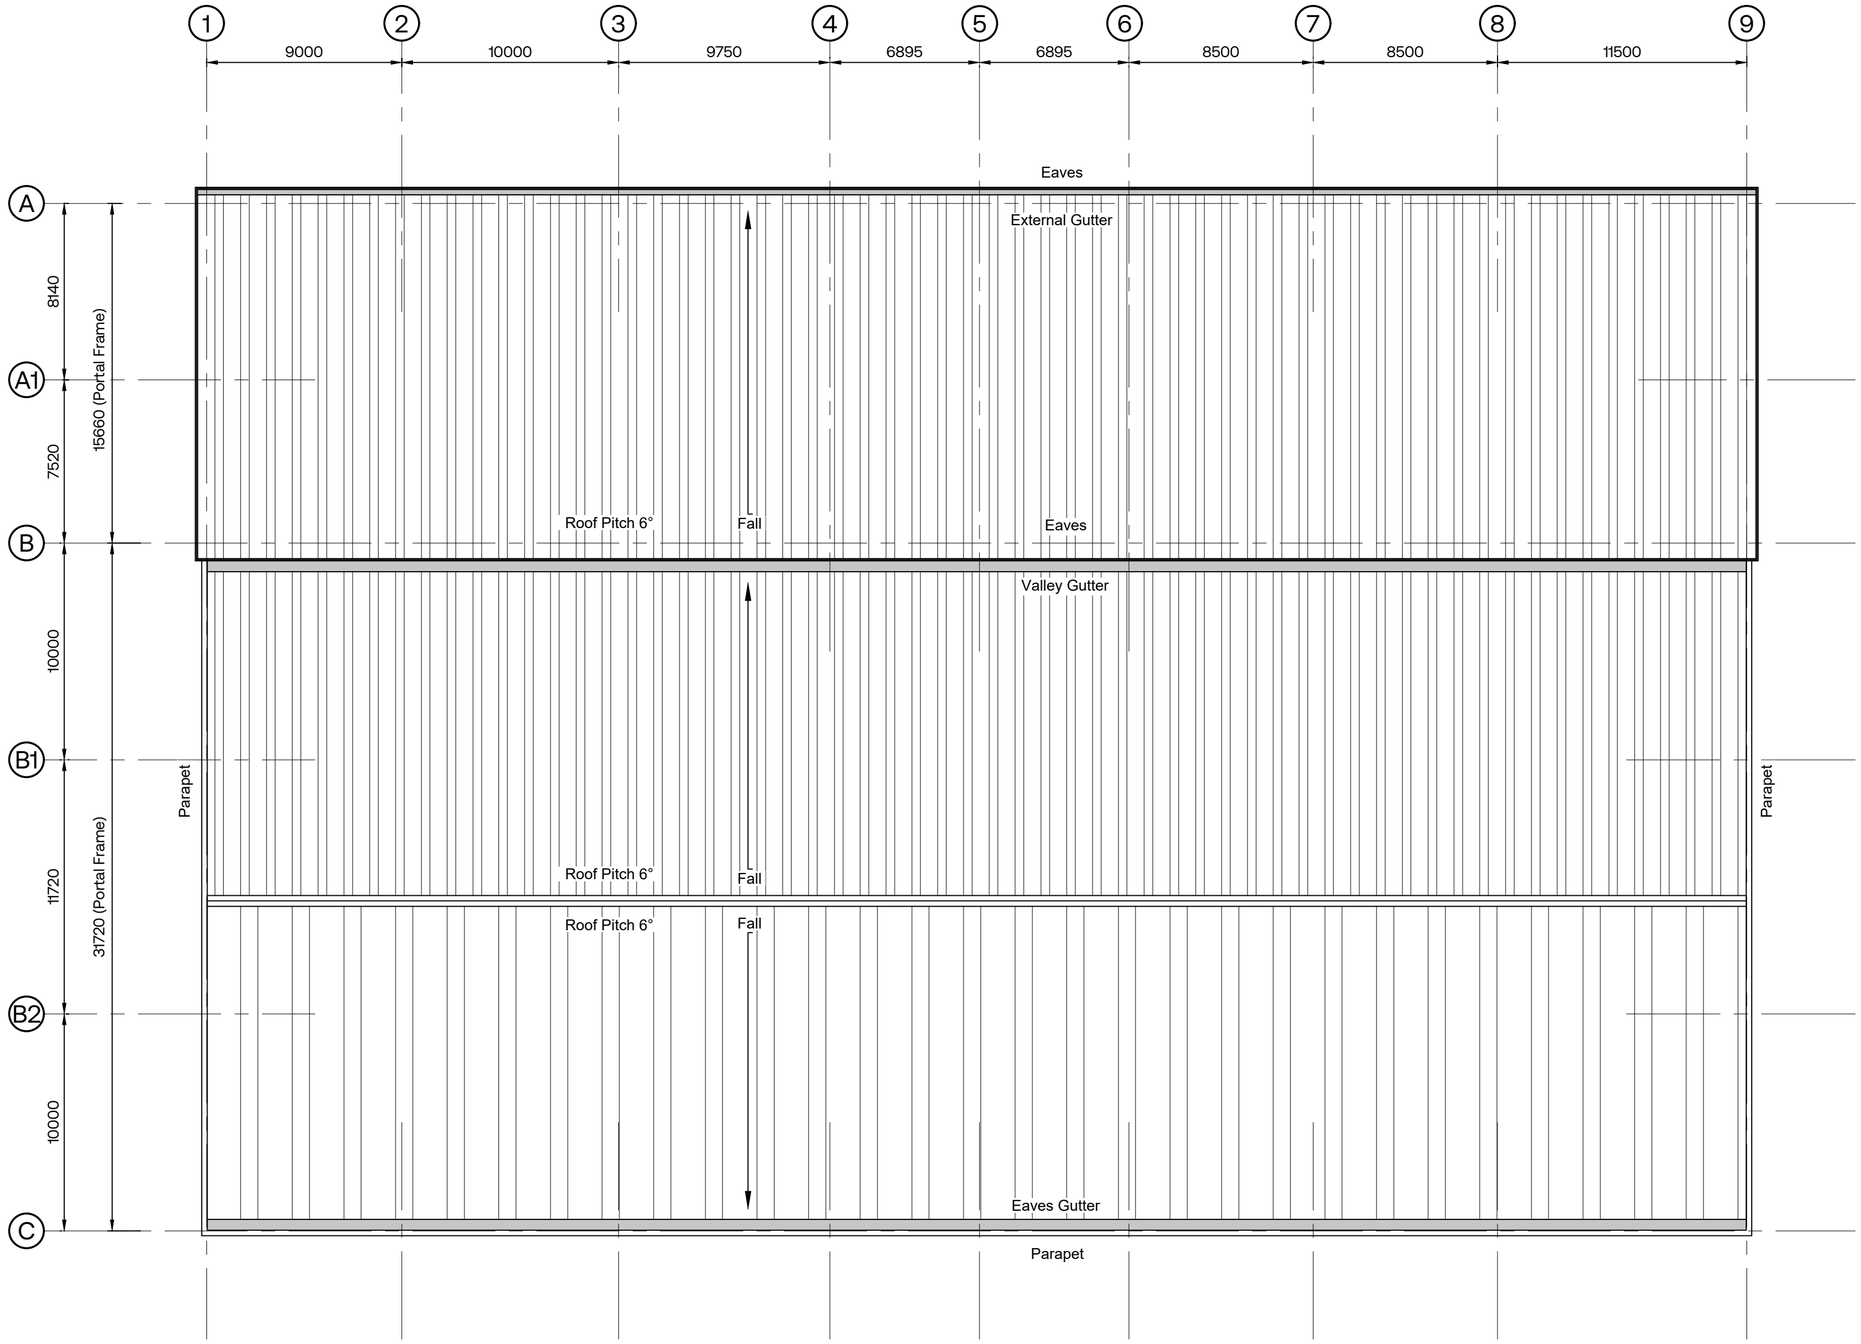

Proposed Roof Plan Scale 1:200

UMC ARCHITECTS®

WWW.UMCARCHITECTS.COM
INFO@UMCARCHITECTS.COM
+44 (0)1636 554 854

General Notes

- This document is to be used for the stated purpose only and should not be used for any other.
- Dimensions are all in millimetres, unless stated otherwise.
- It is the recipients responsibility to print this document to the correct size & scale.
- All relevant drawings and specifications should be read in conjunction with this document.

North

Document Scale(s)

1m SCALE 1:200

Project Name

Block H, Tottenham Commercial Park

Employer	Project Address
Goodman UK	**Tottenham Commercial Park, Leeside Road, N17 0QJ**

RIBA Workstage	Suitability
3 - Spatial Coordination	**S2 - Information**

Drawn	Checked	Created	Size
MAC	**LF**	**29.07.2026**	**A2**

UMC Project Reference	Scale	LOD	LOI
21682	**1:200**	**3**	**3**

Document Title

Proposed Roof Plan

Document Reference

21682 - UMC - 0100 - R1 - DR - A - 0222

Revision Note

Grids updated to suit removal of Transformers and subsequent cladding panels.

PLANNING

THIS DRAWING IS TO BE USED FOR THE STATED PURPOSE ONLY AND SHOULD NOT BE USED FOR ANY OTHER

Issue Date	Status	Current Revision
24.08.2026	**Planning**	**P02**