Figured dimensions only are to be used. All dimensions to be checked onsite. Differences between drawings and between drawings and specification or bills of quantites to be reported to the PRC Group.

© The copyright of the drawings and designs contained therein remains vested in the PRC Group

Revisions: Drawn / Chkd: Date:

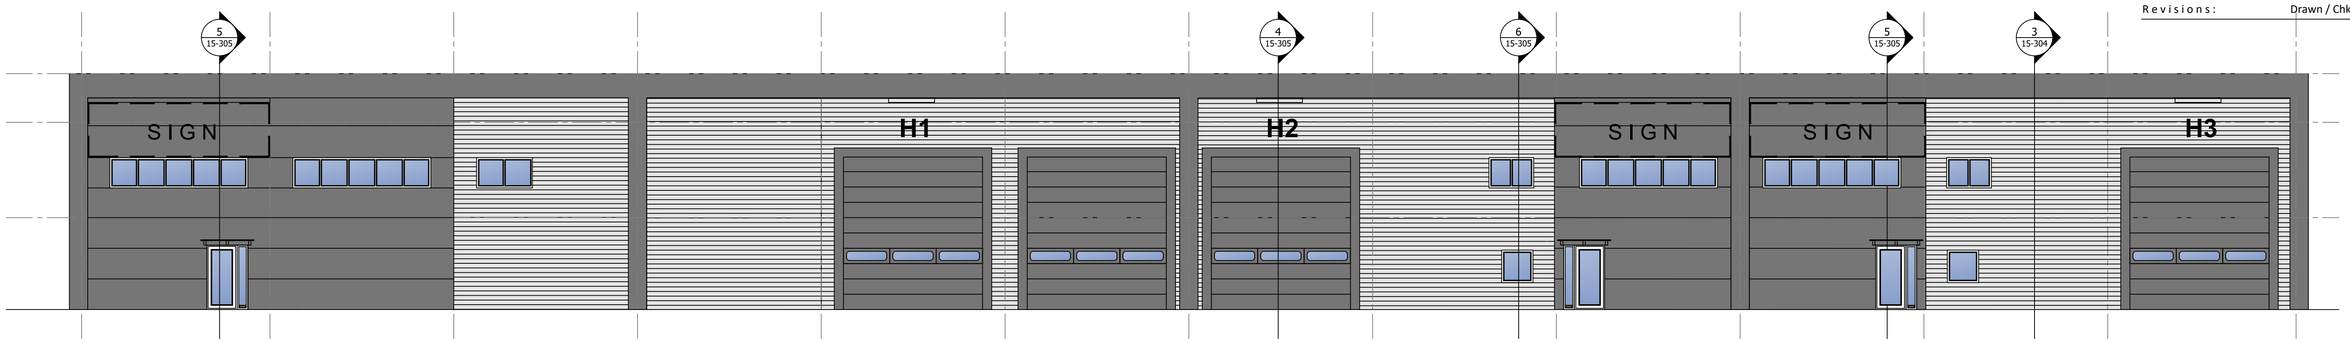

FRONT (WEST) ELEVATION BLOCK H

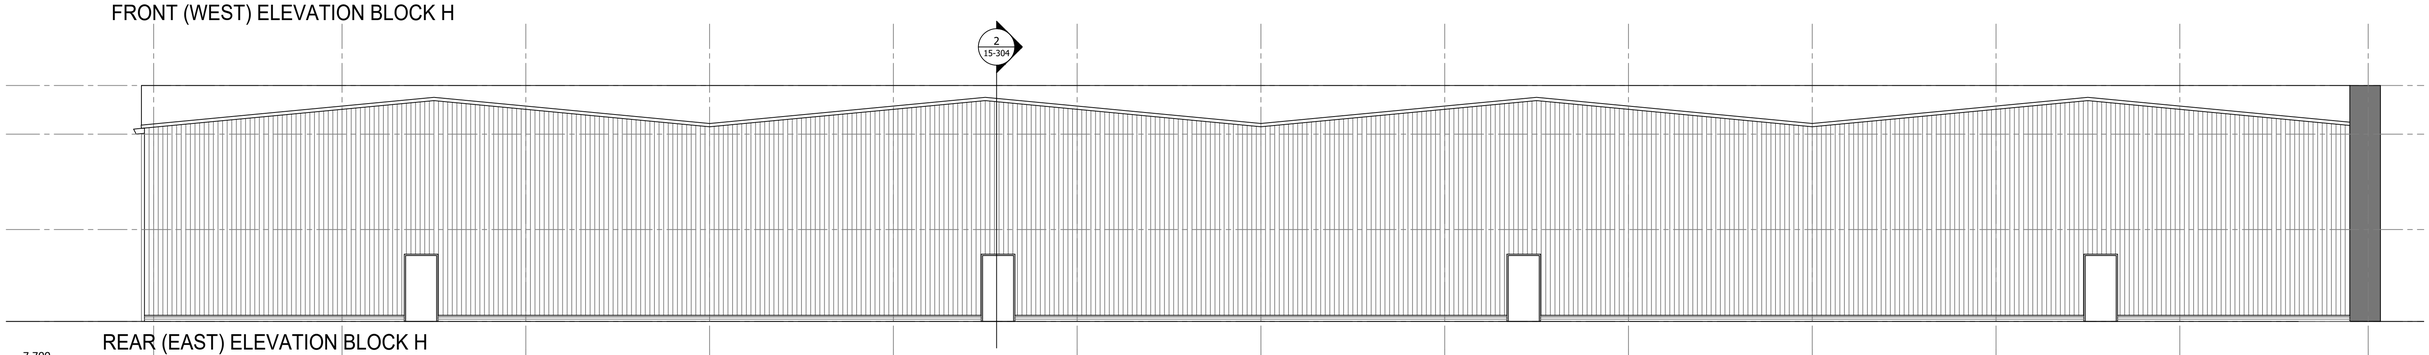

REAR (EAST) ELEVATION BLOCK H

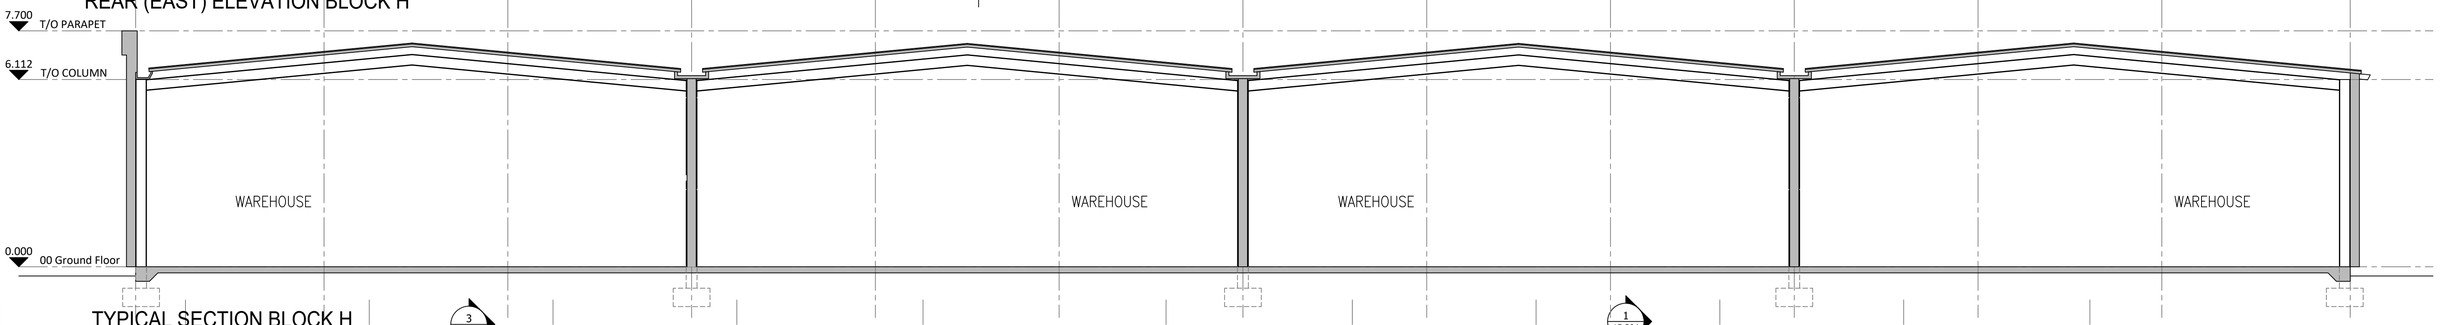

TYPICAL SECTION BLOCK H

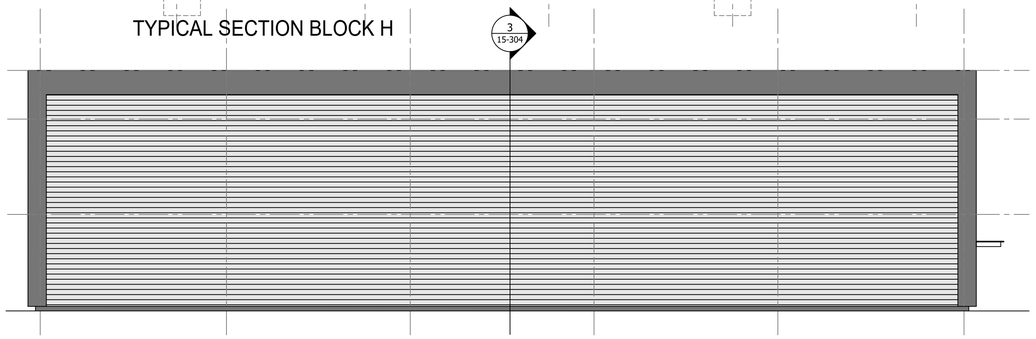

SIDE (NORTH) ELEVATION BLOCK H

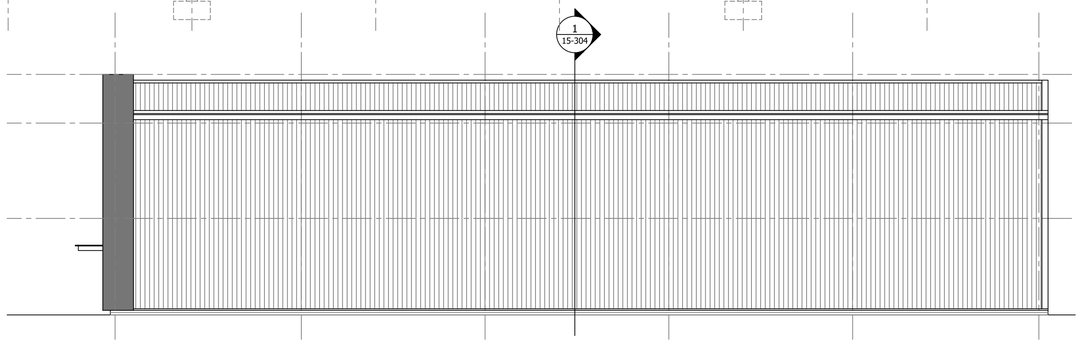

SIDE (SOUTH) ELEVATION BLOCK H

Existing profiled metal cladding.

Horizontal profiled metal cladding. Colour Silver.

Flat metal panel cladding. Colour Dark Grey.

0 1 2 3 4 5 10m

Scale 1:100

PRC

24 Church St West,
Woking, Surrey,
GU21 6HT

01483 494 350

info@prc-group.com
www.prc-group.com

Project:
LEESIDE ROAD
TOTTENHAM
PHASE III

Drawing Title:
BLOCK H Existing
ELEVATIONS + SECTION

Scale @ A1: 1:100
Checked by : GW
Date : Sept '18

Job No: 10670
Stage : PL
Drawing No : 105
Rev : D

Issue Status:
☐ Construction ☐ Preliminary
☐ Information ■ Approval
☐ Tender

Architecture
Planning
Master Planning
Urban Design
Interiors

Offices
Woking
London
Milton Keynes
Warsaw

PRC Group

G:\10670 MTE Tottenham Phase III\Current Issue\2_Planning\Submission\PH 3 NMA\Current\10670_PL 105 D Block H - Elevations + Sections.dwg