

1 OS Map

1 : 1250

0 25m 50m 100m

Property Boundary

Property Boundary Area = 170.35 sqm

Internal G.I.A = 231.16 sqm



2 Location Plan

1 : 200

SCALE 1:200

0 1m 5m 10m 20m

N

NOTES.

THE DRAWINGS ARE FOR PLANNING PURPOSES ONLY.

CONTRACTORS MUST VERIFY ALL DIMENSIONS AT THE SITE BEFORE COMMENCING ANY WORK.

NO CONSTRUCTION WORK BEFORE BUILDING CONTROL APPROVAL AND STRUCTURAL ENGINEER CONFIRMATION.

ALL DRAWINGS ARE TO BE READ IN CONJUNCTION WITH ALL RELEVANT DRAWINGS AND SPECIFICATIONS.

Rev	Description	Date

PROJECT TITLE

84 Leadale Rd, London N15 6BH

DRAWING TITLE

Proposed OS Map & Location Plan

Date

September 2026

DRWAING NUMBER

PR-L001

Scale (@ A3)

As indicated

EXPRO

YOUR PLANNING EXPERTS

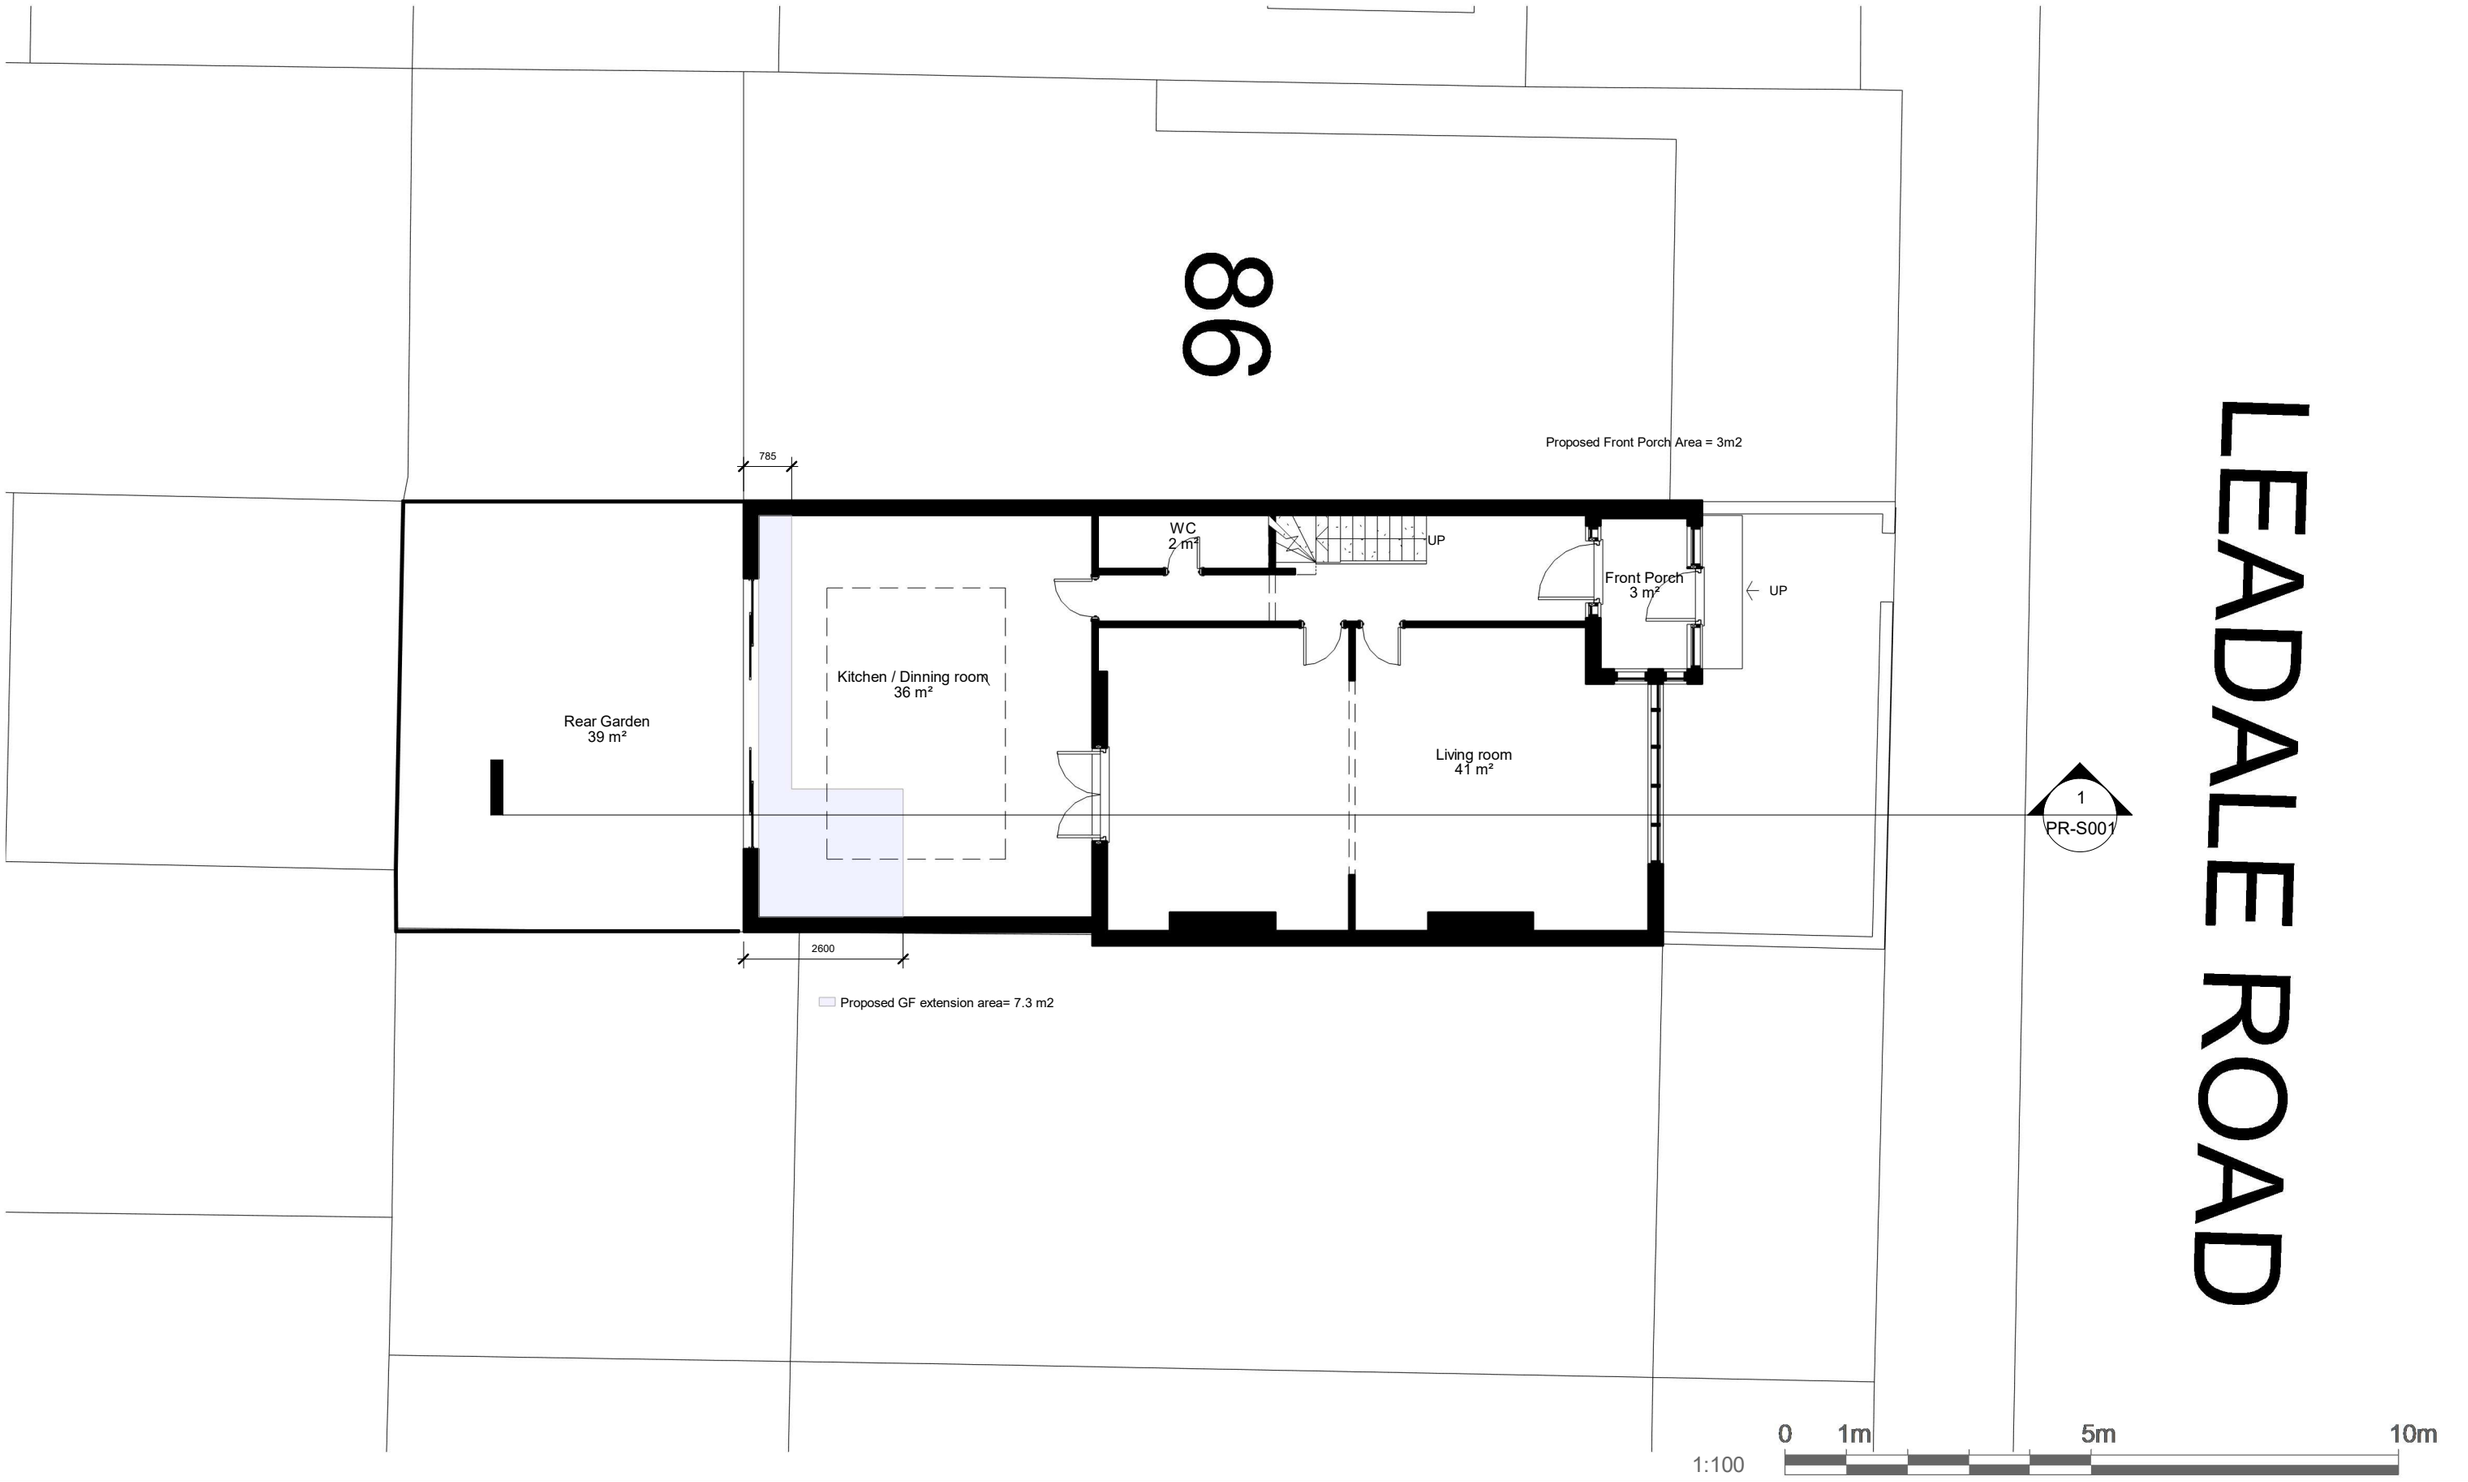

N

NOTES.

THE DRAWINGS ARE FOR PLANNING PURPOSES ONLY.

CONTRACTORS MUST VERIFY ALL DIMENSIONS AT THE SITE BEFORE COMMENCING ANY WORK.

NO CONSTRUCTION WORK BEFORE BUILDING CONTROL APPROVAL AND STRUCTURAL ENGINEER CONFIRMATION.

ALL DRAWINGS ARE TO BE READ IN CONJUNCTION WITH ALL RELEVANT DRAWINGS AND SPECIFICATIONS.

Rev	Description	Date

PROJECT TITLE

84 Leadale Rd, London N15 6BH

DRAWING TITLE

Proposed Ground Floor Plan

Date

September 2026

DRWAING NUMBER

PR-P001

Scale (@ A3)

1 : 100

EXPRO
YOUR PLANNING EXPERTS



N

NOTES.

THE DRAWINGS ARE FOR PLANNING PURPOSES ONLY.

CONTRACTORS MUST VERIFY ALL DIMENSIONS AT THE SITE BEFORE COMMENCING ANY WORK.

NO CONSTRUCTION WORK BEFORE BUILDING CONTROL APPROVAL AND STRUCTURAL ENGINEER CONFIRMATION.

ALL DRAWINGS ARE TO BE READ IN CONJUNCTION WITH ALL RELEVANT DRAWINGS AND SPECIFICATIONS.

Rev	Description	Date

PROJECT TITLE

84 Leadale Rd, London N15 6BH

DRAWING TITLE

Proposed First Floor Plan

Date

September 2026

DRWAING NUMBER

PR-P002

Scale (@ A3)

1 : 100

EXPRO
YOUR PLANNING EXPERTS



N

NOTES.

THE DRAWINGS ARE FOR PLANNING PURPOSES ONLY.

CONTRACTORS MUST VERIFY ALL DIMENSIONS AT THE SITE BEFORE COMMENCING ANY WORK.

NO CONSTRUCTION WORK BEFORE BUILDING CONTROL APPROVAL AND STRUCTURAL ENGINEER CONFIRMATION.

ALL DRAWINGS ARE TO BE READ IN CONJUNCTION WITH ALL RELEVANT DRAWINGS AND SPECIFICATIONS.

Rev	Description	Date

PROJECT TITLE

84 Leadale Rd, London N15 6BH

DRAWING TITLE

Proposed Second Floor Plan

Date

September 2026

DRWAING NUMBER

PR-P003

Scale (@ A3)

1 : 100

EXPRO
YOUR PLANNING EXPERTS



N

NOTES.

THE DRAWINGS ARE FOR PLANNING PURPOSES ONLY.

CONTRACTORS MUST VERIFY ALL DIMENSIONS AT THE SITE BEFORE COMMENCING ANY WORK.

NO CONSTRUCTION WORK BEFORE BUILDING CONTROL APPROVAL AND STRUCTURAL ENGINEER CONFIRMATION.

ALL DRAWINGS ARE TO BE READ IN CONJUNCTION WITH ALL RELEVANT DRAWINGS AND SPECIFICATIONS.

Rev	Description	Date

PROJECT TITLE

84 Leadale Rd, London N15 6BH

DRAWING TITLE

Proposed Loft Floor Plan

Date

September 2026

DRWAING NUMBER

PR-P004

Scale (@ A3)

1 : 100

EXPRO
YOUR PLANNING EXPERTS



NOTES.

THE DRAWINGS ARE FOR PLANNING PURPOSES ONLY.

CONTRACTORS MUST VERIFY ALL DIMENSIONS AT THE SITE BEFORE COMMENCING ANY WORK.

NO CONSTRUCTION WORK BEFORE BUILDING CONTROL APPROVAL AND STRUCTURAL ENGINEER CONFIRMATION.

ALL DRAWINGS ARE TO BE READ IN CONJUNCTION WITH ALL RELEVANT DRAWINGS AND SPECIFICATIONS.

Rev	Description	Date

PROJECT TITLE

84 Leadale Rd, London N15 6BH

DRAWING TITLE

Proposed Roof Plan

Date

September 2026

DRWAING NUMBER

PR-P005

Scale (@ A3)

1 : 100

EXPRO
YOUR PLANNING EXPERTS

Front Elevation

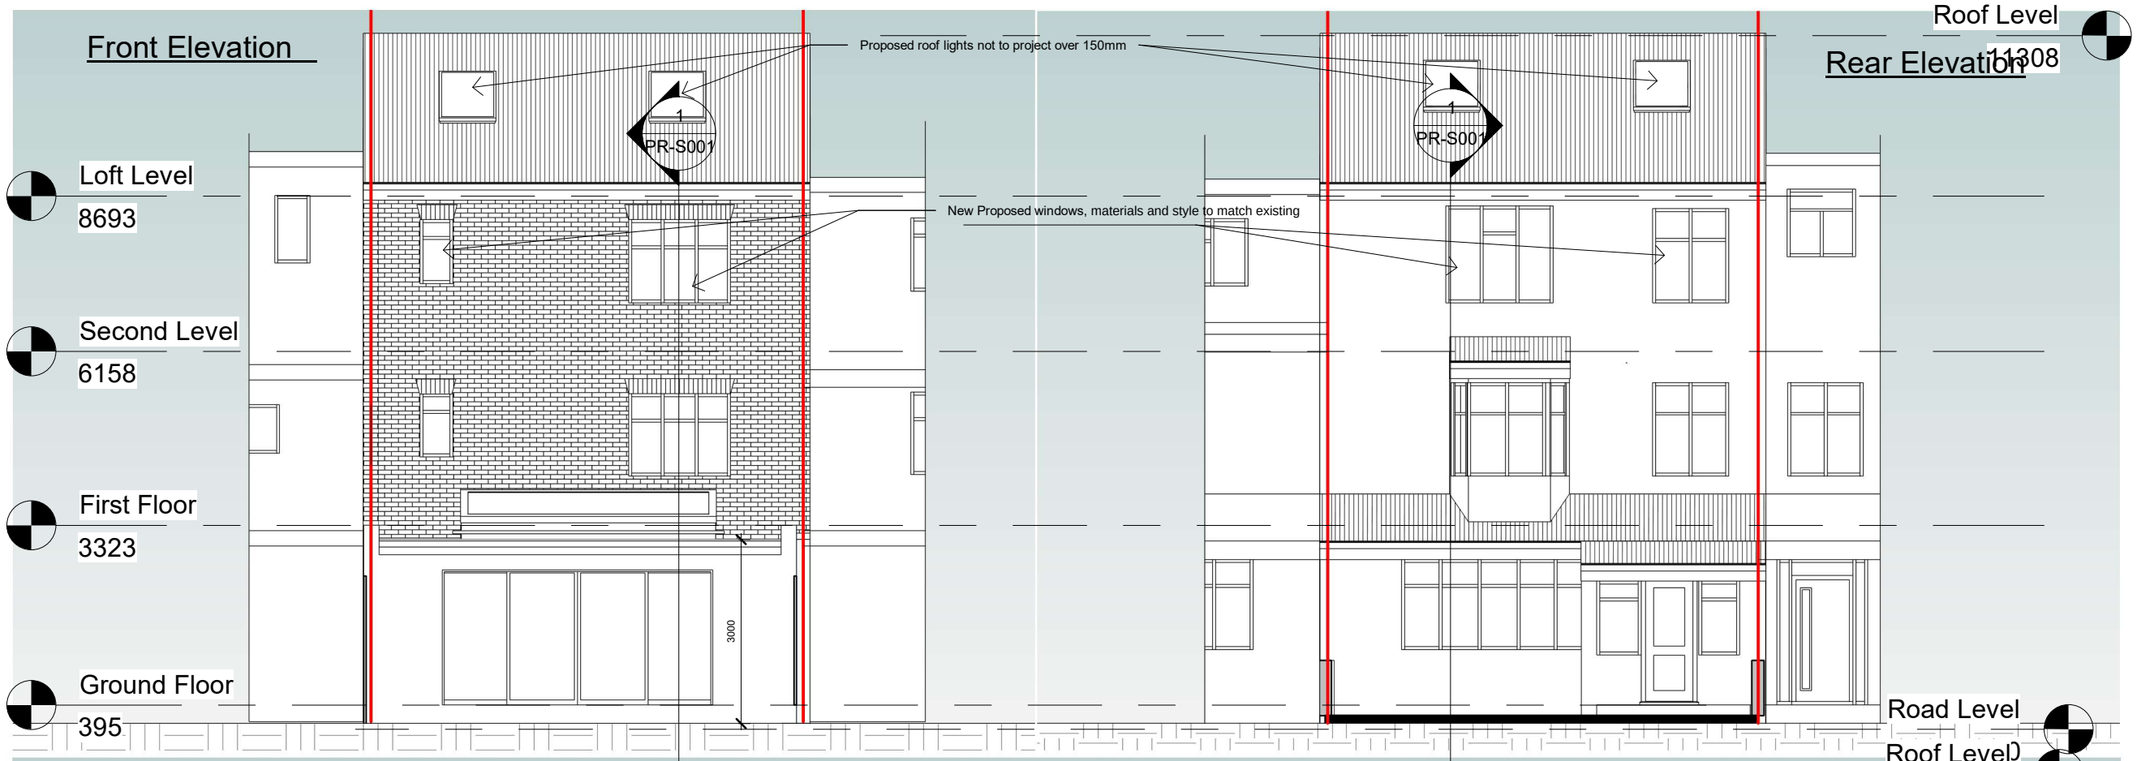

Rear Elevation

Side Elevation

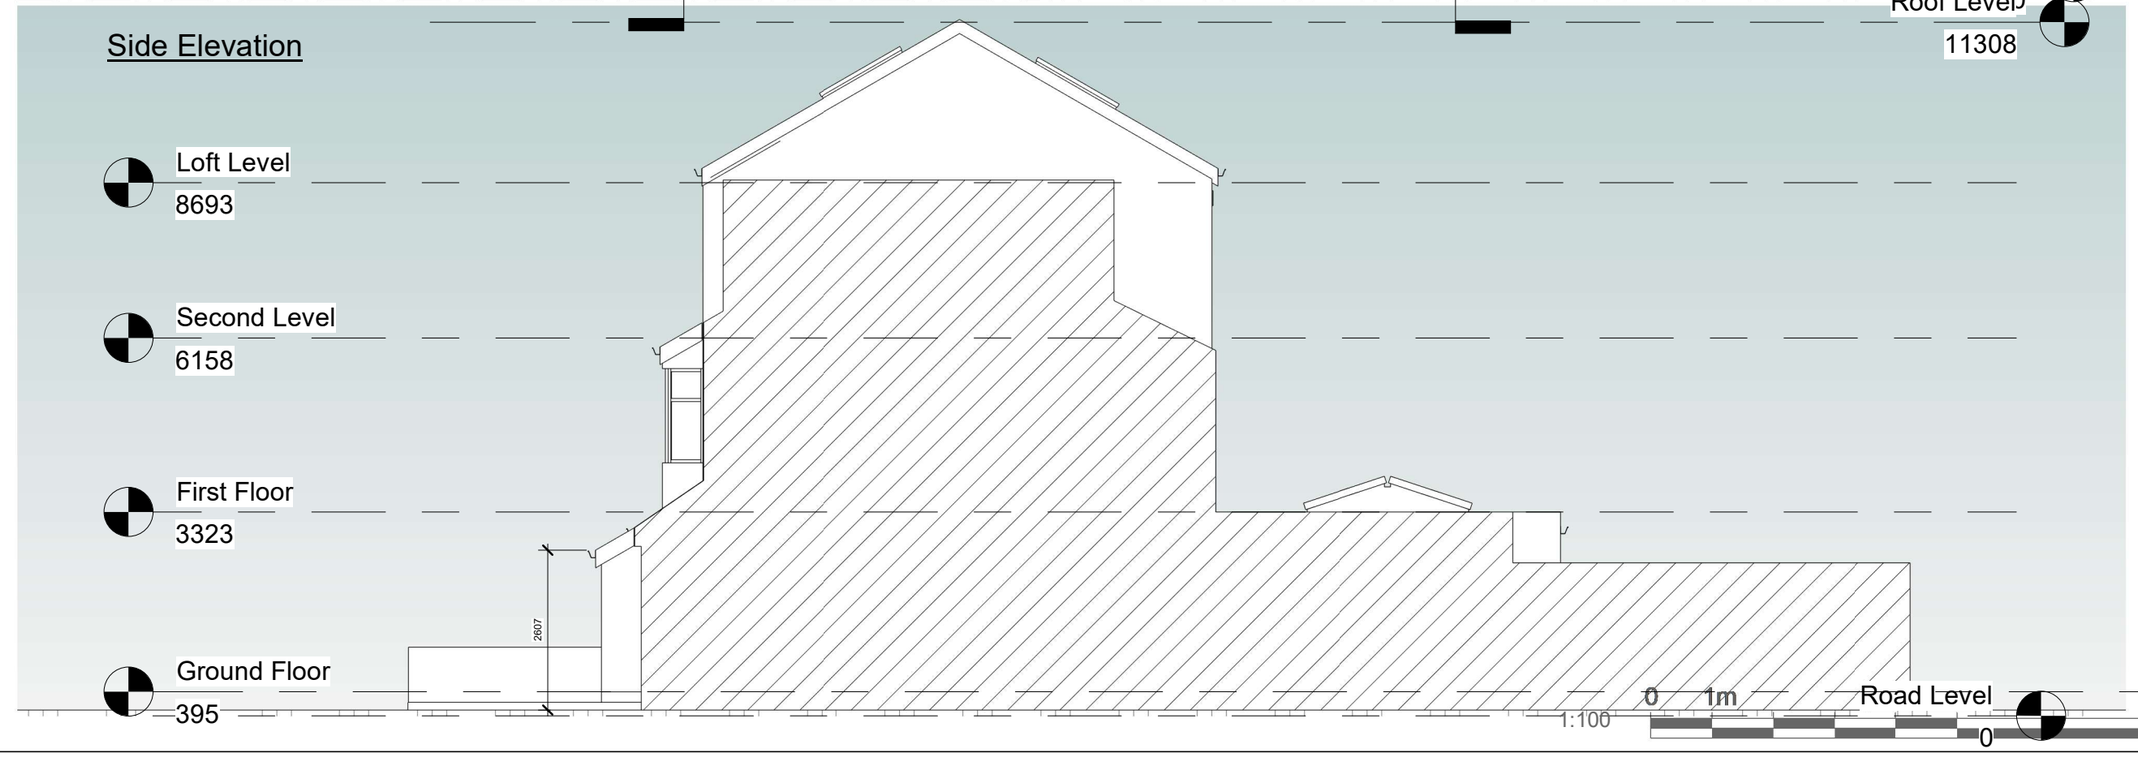

NOTES.

THE DRAWINGS ARE FOR PLANNING PURPOSES ONLY.

CONTRACTORS MUST VERIFY ALL DIMENSIONS AT THE SITE BEFORE COMMENCING ANY WORK.

NO CONSTRUCTION WORK BEFORE BUILDING CONTROL APPROVAL AND STRUCTURAL ENGINEER CONFIRMATION.

ALL DRAWINGS ARE TO BE READ IN CONJUNCTION WITH ALL RELEVANT DRAWINGS AND SPECIFICATIONS.

Rev	Description	Date

PROJECT TITLE

84 Leadale Rd, London N15 6BH

DRAWING TITLE

Proposed Elevations

Date

September 2026

DRWAING NUMBER

PR-E001

Scale (@ A3)

1 : 100

EXPRO
YOUR PLANNING EXPERTS

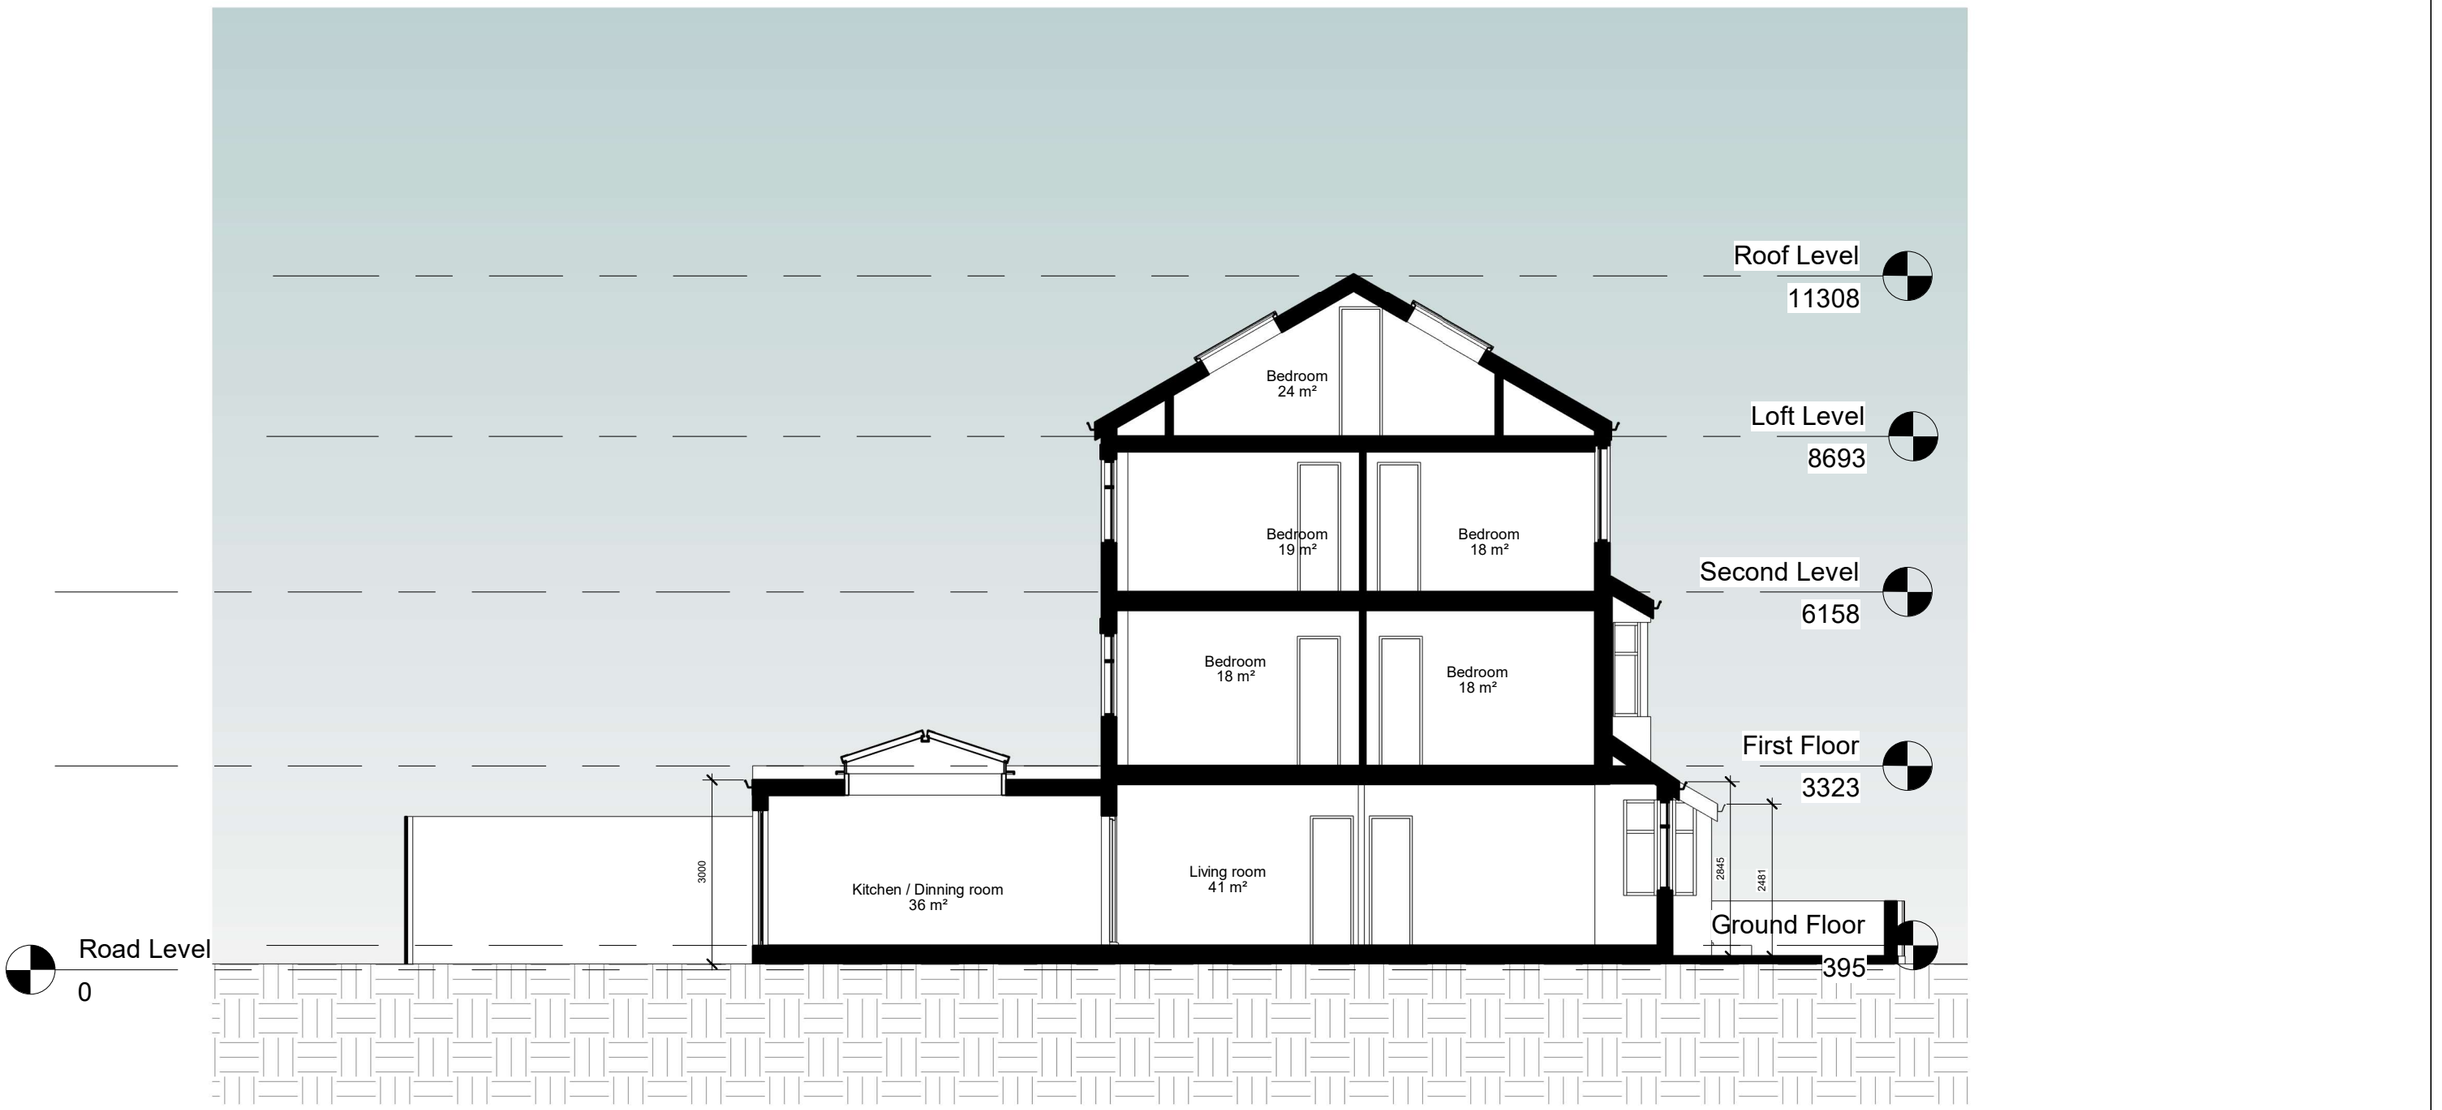

1:100

0 1m 5m 10m

NOTES.

THE DRAWINGS ARE FOR PLANNING PURPOSES ONLY.

CONTRACTORS MUST VERIFY ALL DIMENSIONS AT THE SITE BEFORE COMMENCING ANY WORK.

NO CONSTRUCTION WORK BEFORE BUILDING CONTROL APPROVAL AND STRUCTURAL ENGINEER CONFIRMATION.

ALL DRAWINGS ARE TO BE READ IN CONJUNCTION WITH ALL RELEVANT DRAWINGS AND SPECIFICATIONS.

Rev	Description	Date

PROJECT TITLE

84 Leadale Rd, London N15 6BH

DRAWING TITLE

Proposed Section AA

Date

September 2026

DRWAING NUMBER

PR-S001

Scale (@ A3)

1 : 100

EXPRO
YOUR PLANNING EXPERTS

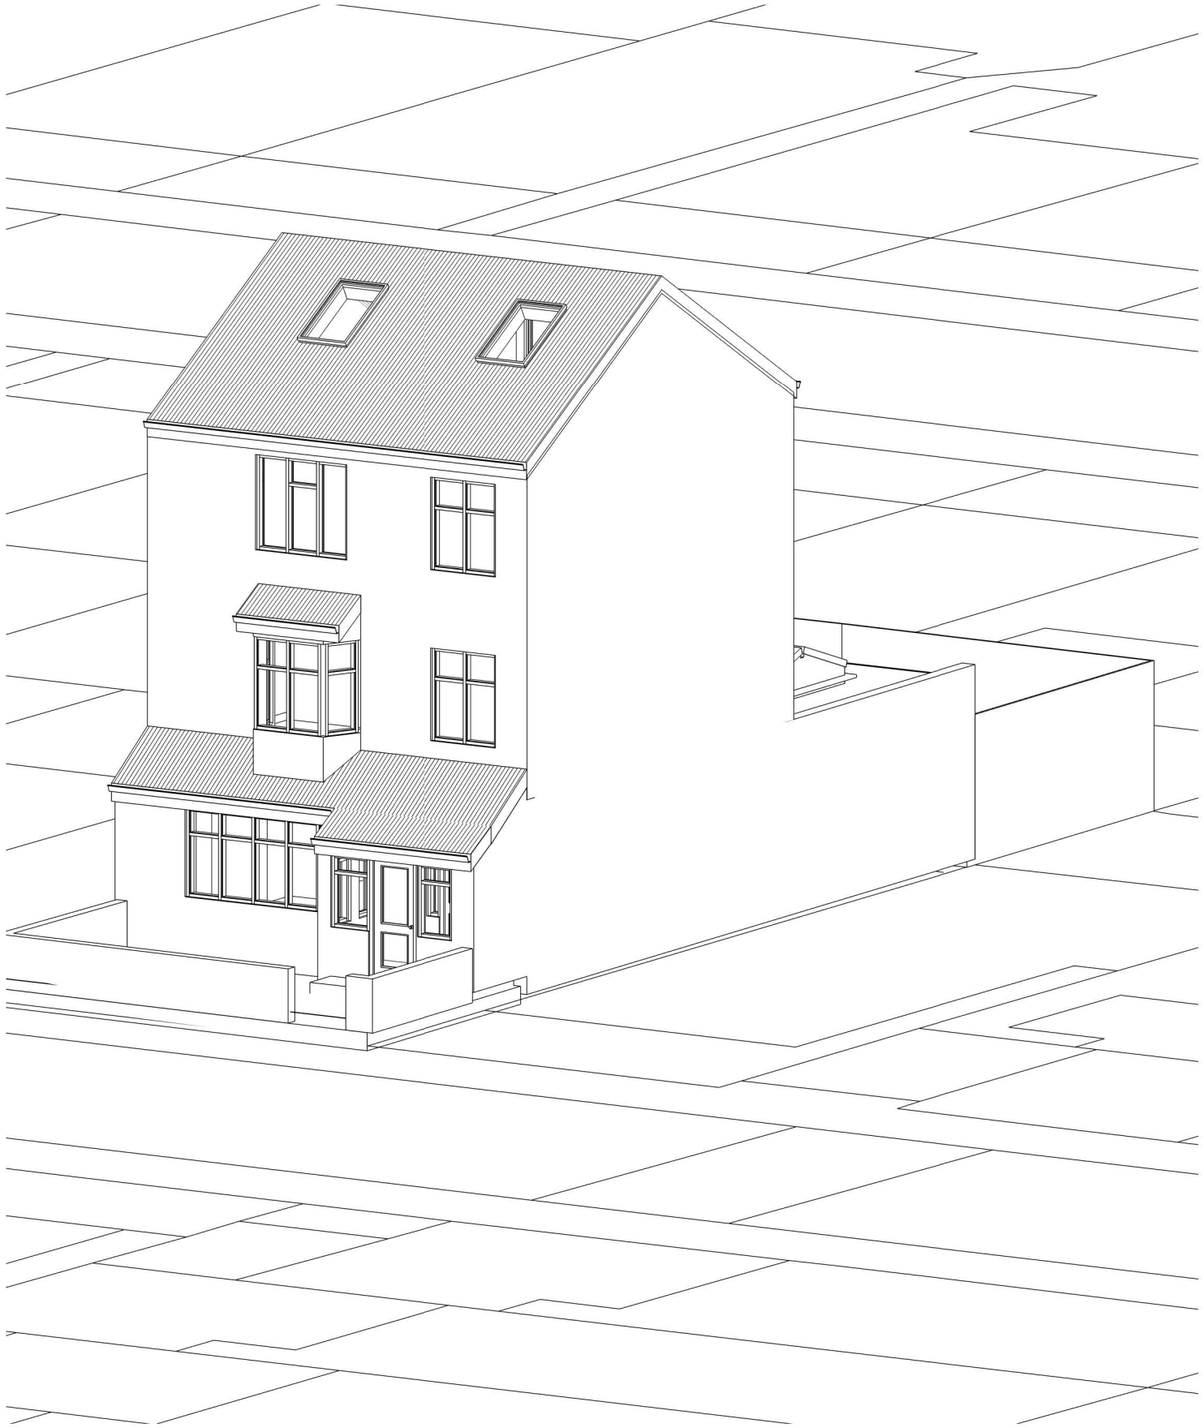

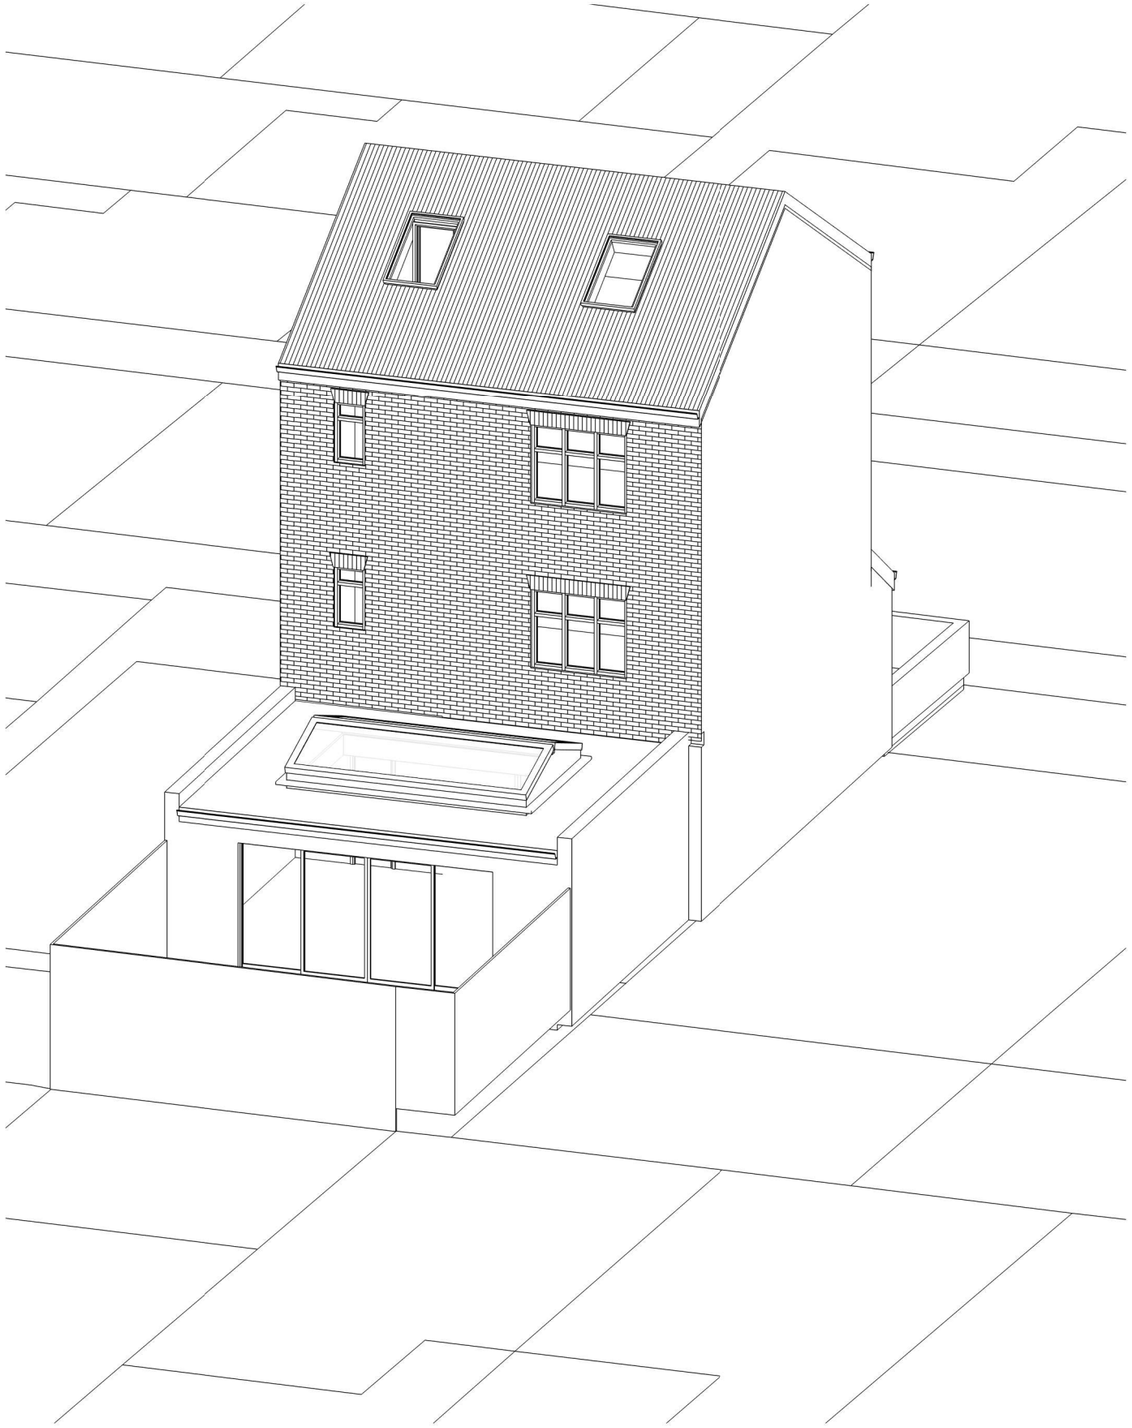

NOTES.

THE DRAWINGS ARE FOR PLANNING PURPOSES ONLY.

CONTRACTORS MUST VERIFY ALL DIMENSIONS AT THE SITE BEFORE COMMENCING ANY WORK.

NO CONSTRUCTION WORK BEFORE BUILDING CONTROL APPROVAL AND STRUCTURAL ENGINEER CONFIRMATION.

ALL DRAWINGS ARE TO BE READ IN CONJUNCTION WITH ALL RELEVANT DRAWINGS AND SPECIFICATIONS.

Rev	Description	Date

PROJECT TITLE

84 Leadale Rd, London N15 6BH

DRAWING TITLE

Proposed 3D

Date

September 2026

DRWAING NUMBER

PR-PE01

Scale (@ A3)

EXPRO

YOUR PLANNING EXPERTS