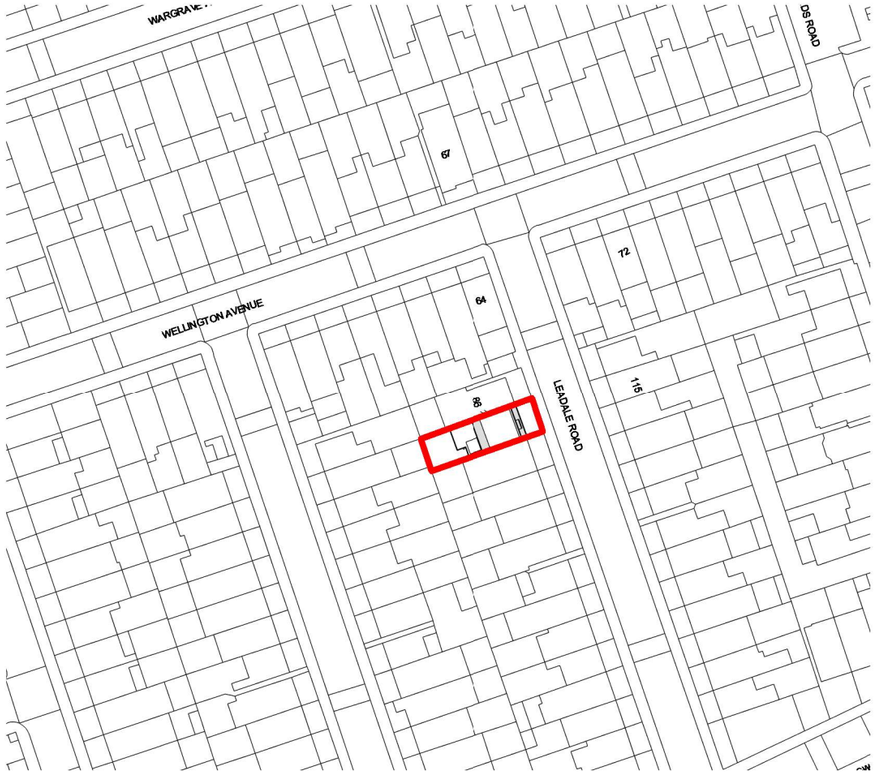

1 OS Map

1 : 1250

0 25m 50m 100m

Property Boundary

Property Boundary Area = 170.35 sqm

Internal G.I.A = 177.42 sqm



2 Location Plan

1 : 200

SCALE 1:200

0 1m 5m 10m 20m

N

NOTES.

THE DRAWINGS ARE FOR PLANNING PURPOSES ONLY.

CONTRACTORS MUST VERIFY ALL DIMENSIONS AT THE SITE BEFORE COMMENCING ANY WORK.

NO CONSTRUCTION WORK BEFORE BUILDING CONTROL APPROVAL AND STRUCTURAL ENGINEER CONFIRMATION.

ALL DRAWINGS ARE TO BE READ IN CONJUNCTION WITH ALL RELEVANT DRAWINGS AND SPECIFICATIONS.

Rev	Description	Date

PROJECT TITLE

84 Leadale Rd, London N15 6BH

DRAWING TITLE

Existing OS Map & Location Plan

Date

September 2026

DRWAING NUMBER

EX-L001

Scale (@ A3)

As indicated

EXPRO

YOUR PLANNING EXPERTS

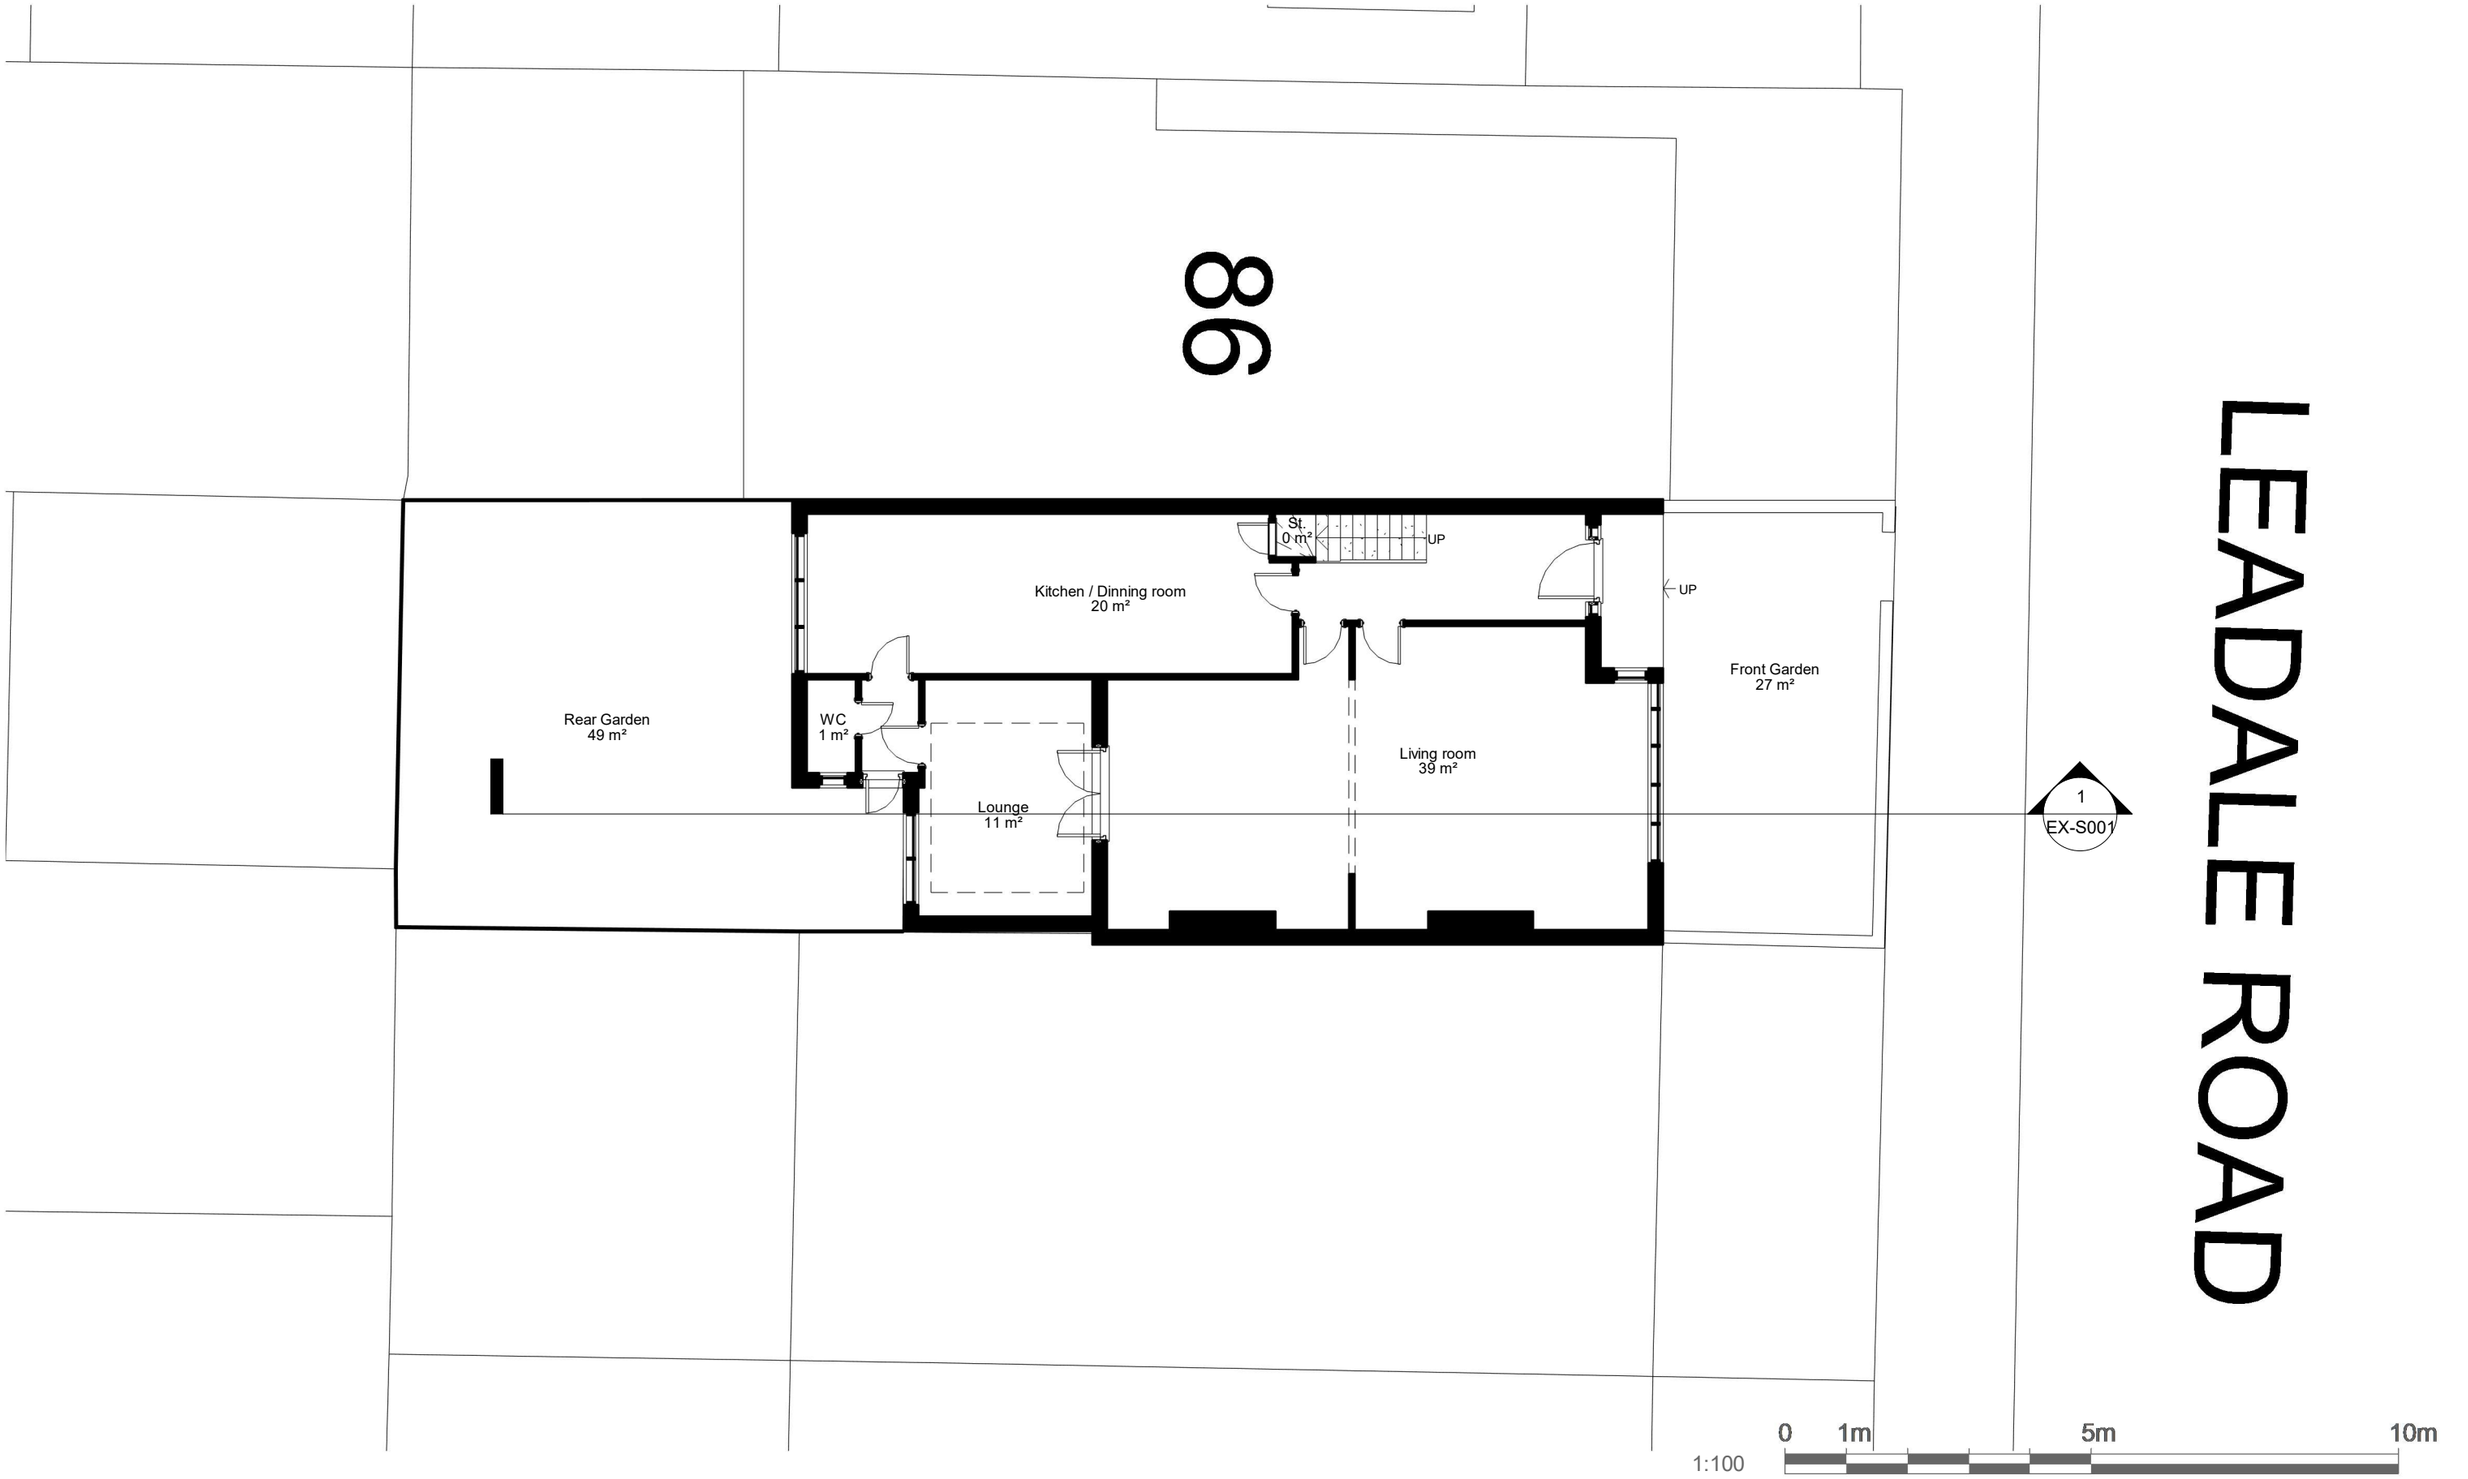

N

NOTES.

THE DRAWINGS ARE FOR PLANNING PURPOSES ONLY.

CONTRACTORS MUST VERIFY ALL DIMENSIONS AT THE SITE BEFORE COMMENCING ANY WORK.

NO CONSTRUCTION WORK BEFORE BUILDING CONTROL APPROVAL AND STRUCTURAL ENGINEER CONFIRMATION.

ALL DRAWINGS ARE TO BE READ IN CONJUNCTION WITH ALL RELEVANT DRAWINGS AND SPECIFICATIONS.

Rev	Description	Date

PROJECT TITLE

84 Leadale Rd, London N15 6BH

DRAWING TITLE

Existing Ground Floor Plan

Date

September 2026

DRWAING NUMBER

EX-P001

Scale (@ A3)

1 : 100

EXPRO

YOUR PLANNING EXPERTS



N

NOTES.

THE DRAWINGS ARE FOR PLANNING PURPOSES ONLY.

CONTRACTORS MUST VERIFY ALL DIMENSIONS AT THE SITE BEFORE COMMENCING ANY WORK.

NO CONSTRUCTION WORK BEFORE BUILDING CONTROL APPROVAL AND STRUCTURAL ENGINEER CONFIRMATION.

ALL DRAWINGS ARE TO BE READ IN CONJUNCTION WITH ALL RELEVANT DRAWINGS AND SPECIFICATIONS.

Rev	Description	Date

PROJECT TITLE

84 Leadale Rd, London N15 6BH

DRAWING TITLE

Existing First Floor Plan

Date

September 2026

DRWAING NUMBER

EX-P002

Scale (@ A3)

1 : 100

EXPRO

YOUR PLANNING EXPERTS



N

NOTES.

THE DRAWINGS ARE FOR PLANNING PURPOSES ONLY.

CONTRACTORS MUST VERIFY ALL DIMENSIONS AT THE SITE BEFORE COMMENCING ANY WORK.

NO CONSTRUCTION WORK BEFORE BUILDING CONTROL APPROVAL AND STRUCTURAL ENGINEER CONFIRMATION.

ALL DRAWINGS ARE TO BE READ IN CONJUNCTION WITH ALL RELEVANT DRAWINGS AND SPECIFICATIONS.

Rev	Description	Date

PROJECT TITLE

84 Leadale Rd, London N15 6BH

DRAWING TITLE

Existing Loft Floor Plan

Date

September 2026

DRWAING NUMBER

EX-P003

Scale (@ A3)

1 : 100

EXPRO
YOUR PLANNING EXPERTS



N

NOTES.

THE DRAWINGS ARE FOR PLANNING PURPOSES ONLY.

CONTRACTORS MUST VERIFY ALL DIMENSIONS AT THE SITE BEFORE COMMENCING ANY WORK.

NO CONSTRUCTION WORK BEFORE BUILDING CONTROL APPROVAL AND STRUCTURAL ENGINEER CONFIRMATION.

ALL DRAWINGS ARE TO BE READ IN CONJUNCTION WITH ALL RELEVANT DRAWINGS AND SPECIFICATIONS.

Rev	Description	Date

PROJECT TITLE

84 Leadale Rd, London N15 6BH

DRAWING TITLE

Existing Roof Plan

Date

September 2026

DRWAING NUMBER

EX-P004

Scale (@ A3)

1 : 100

EXPRO
YOUR PLANNING EXPERTS

Front Elevation

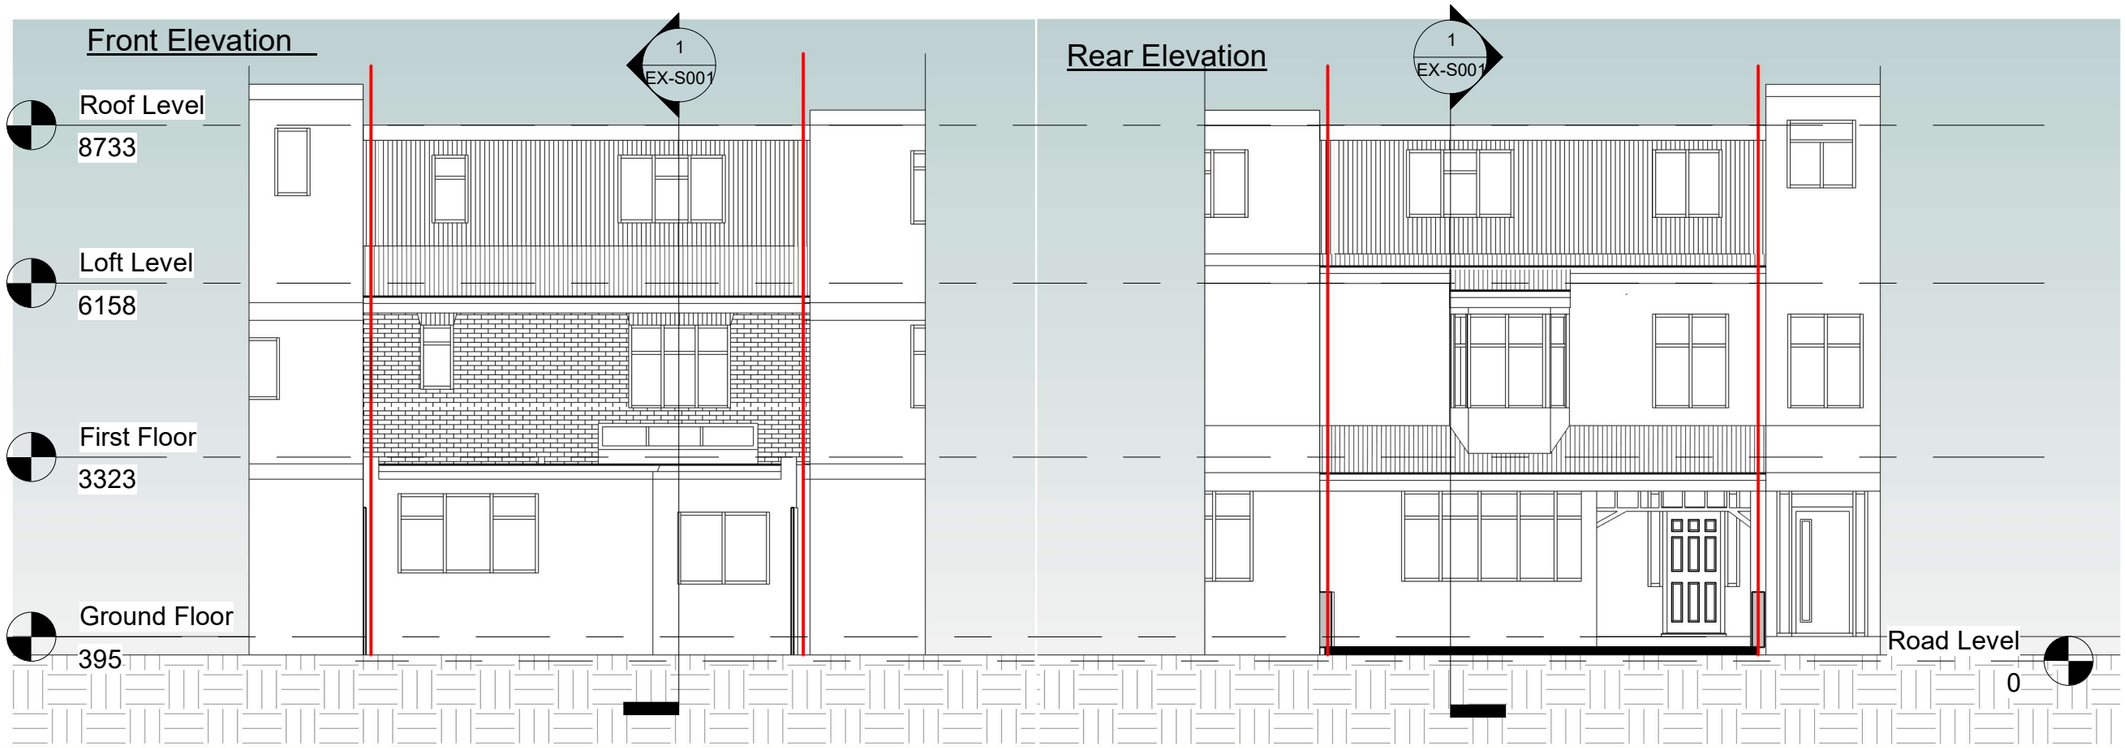

Rear Elevation

Side Elevation

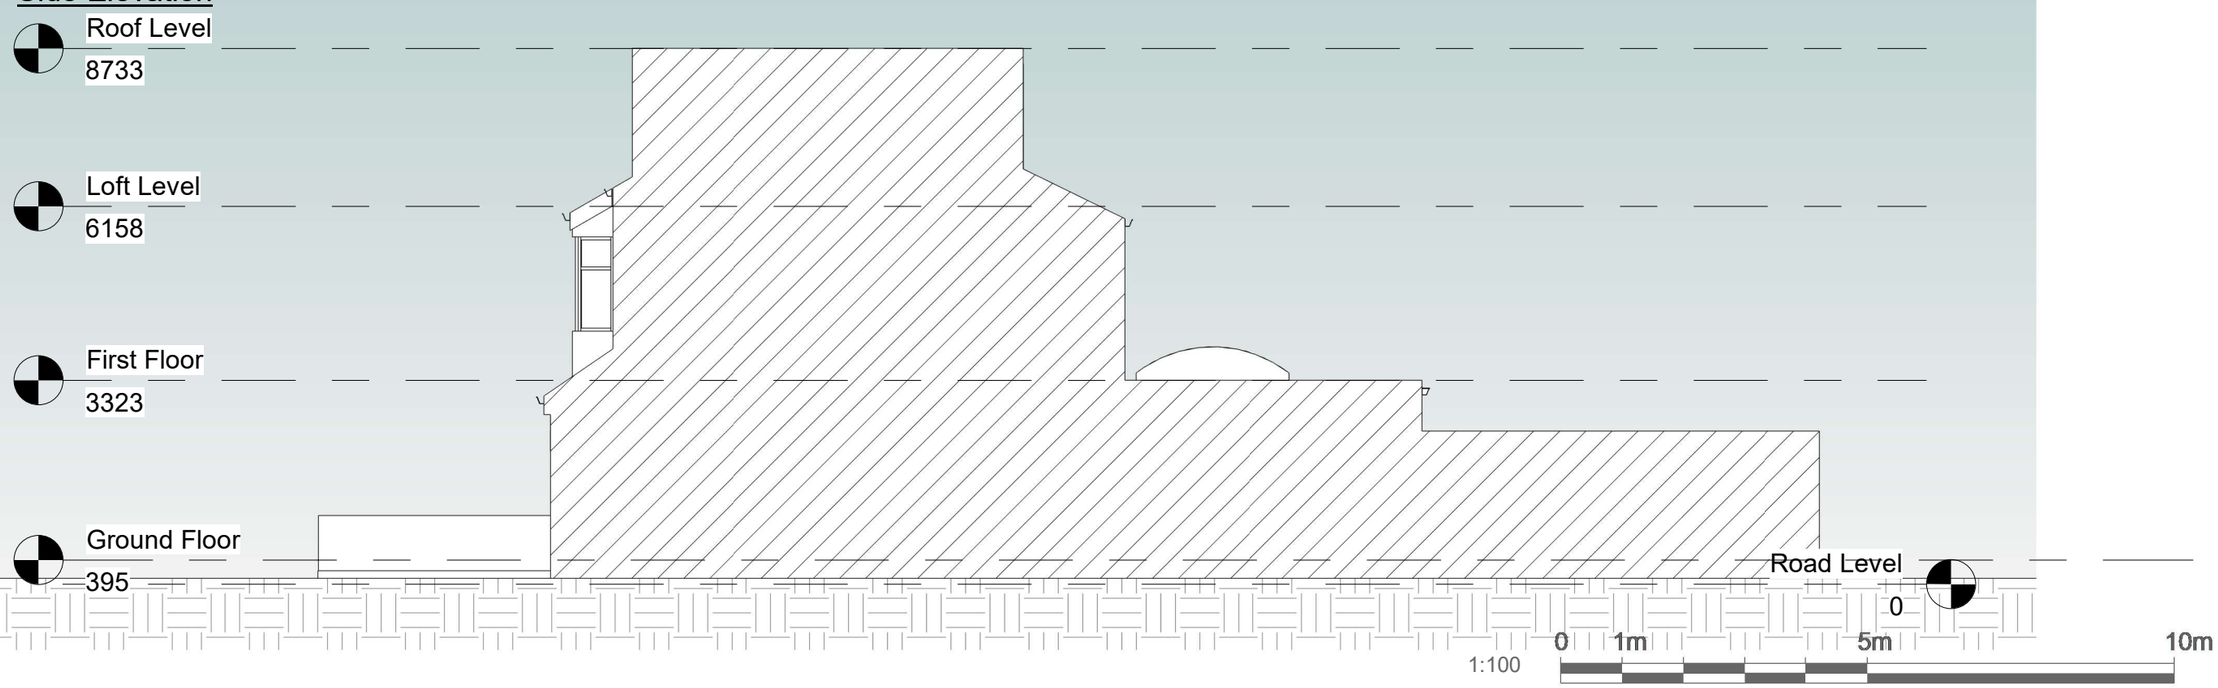

NOTES.

THE DRAWINGS ARE FOR PLANNING PURPOSES ONLY.

CONTRACTORS MUST VERIFY ALL DIMENSIONS AT THE SITE BEFORE COMMENCING ANY WORK.

NO CONSTRUCTION WORK BEFORE BUILDING CONTROL APPROVAL AND STRUCTURAL ENGINEER CONFIRMATION.

ALL DRAWINGS ARE TO BE READ IN CONJUNCTION WITH ALL RELEVANT DRAWINGS AND SPECIFICATIONS.

Rev	Description	Date

PROJECT TITLE

84 Leadale Rd, London N15 6BH

DRAWING TITLE

Existing Elevations

Date

September 2026

DRWAING NUMBER

EX-E001

Scale (@ A3)

1 : 100

EXPRO
YOUR PLANNING EXPERTS

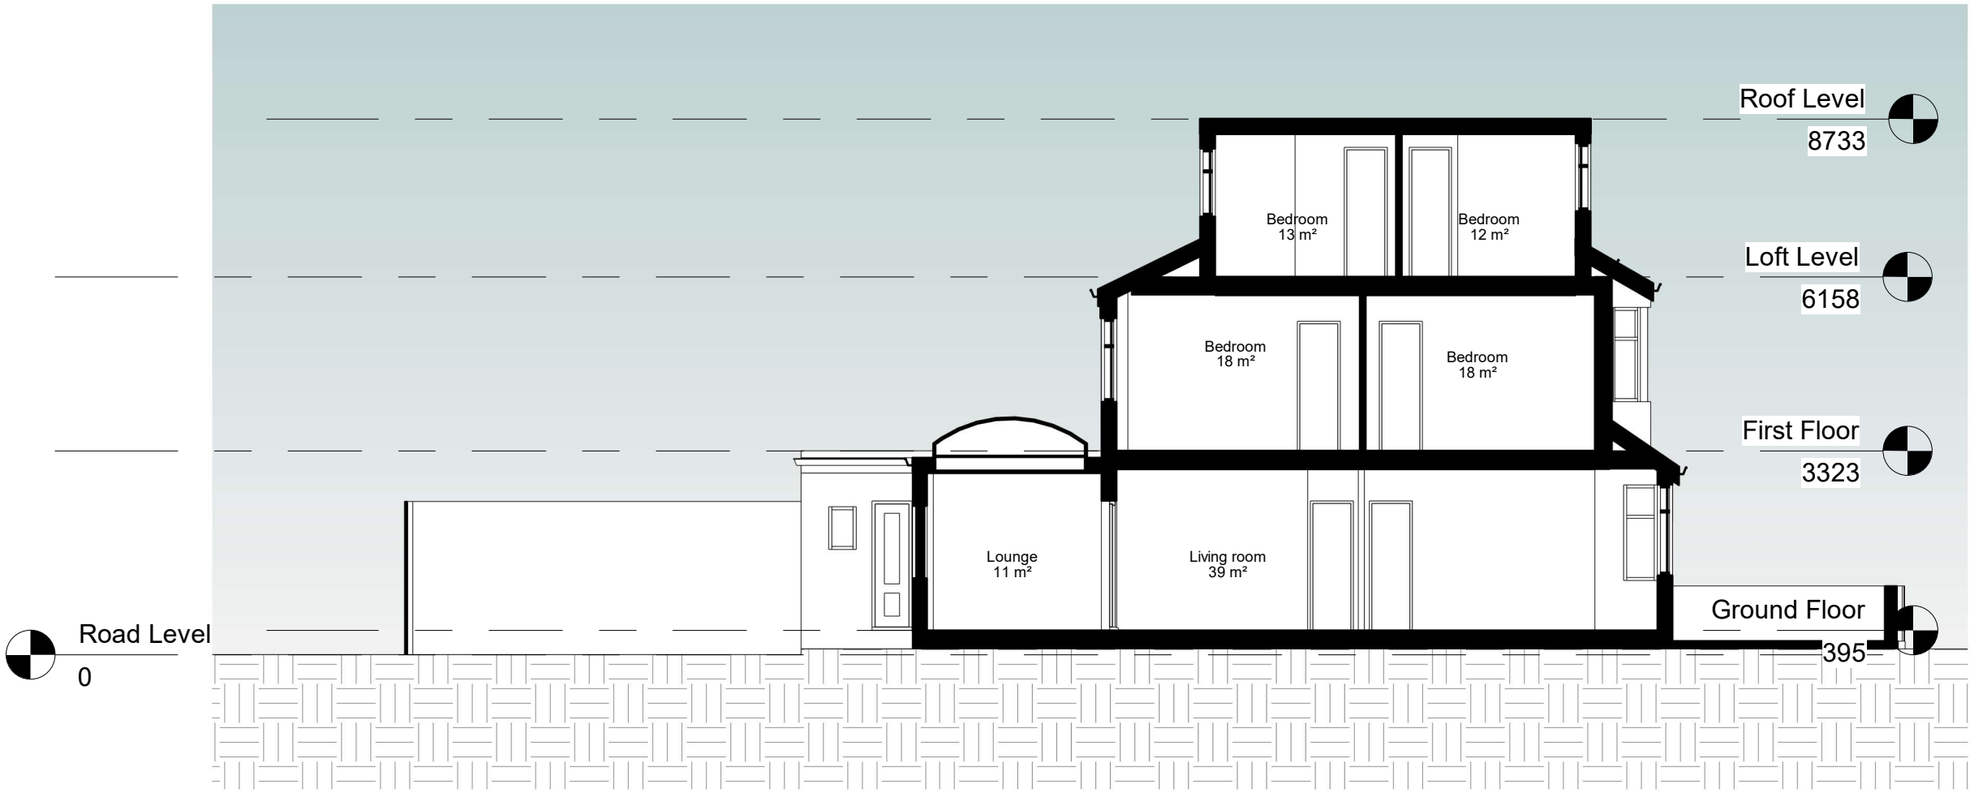

1:100

0 1m 5m 10m

NOTES.

THE DRAWINGS ARE FOR PLANNING PURPOSES ONLY.

CONTRACTORS MUST VERIFY ALL DIMENSIONS AT THE SITE BEFORE COMMENCING ANY WORK.

NO CONSTRUCTION WORK BEFORE BUILDING CONTROL APPROVAL AND STRUCTURAL ENGINEER CONFIRMATION.

ALL DRAWINGS ARE TO BE READ IN CONJUNCTION WITH ALL RELEVANT DRAWINGS AND SPECIFICATIONS.

Rev	Description	Date

PROJECT TITLE

84 Leadale Rd, London N15 6BH

DRAWING TITLE

Existing Section AA

Date

September 2026

DRWAING NUMBER

EX-S001

Scale (@ A3)

1 : 100

EXPRO
YOUR PLANNING EXPERTS

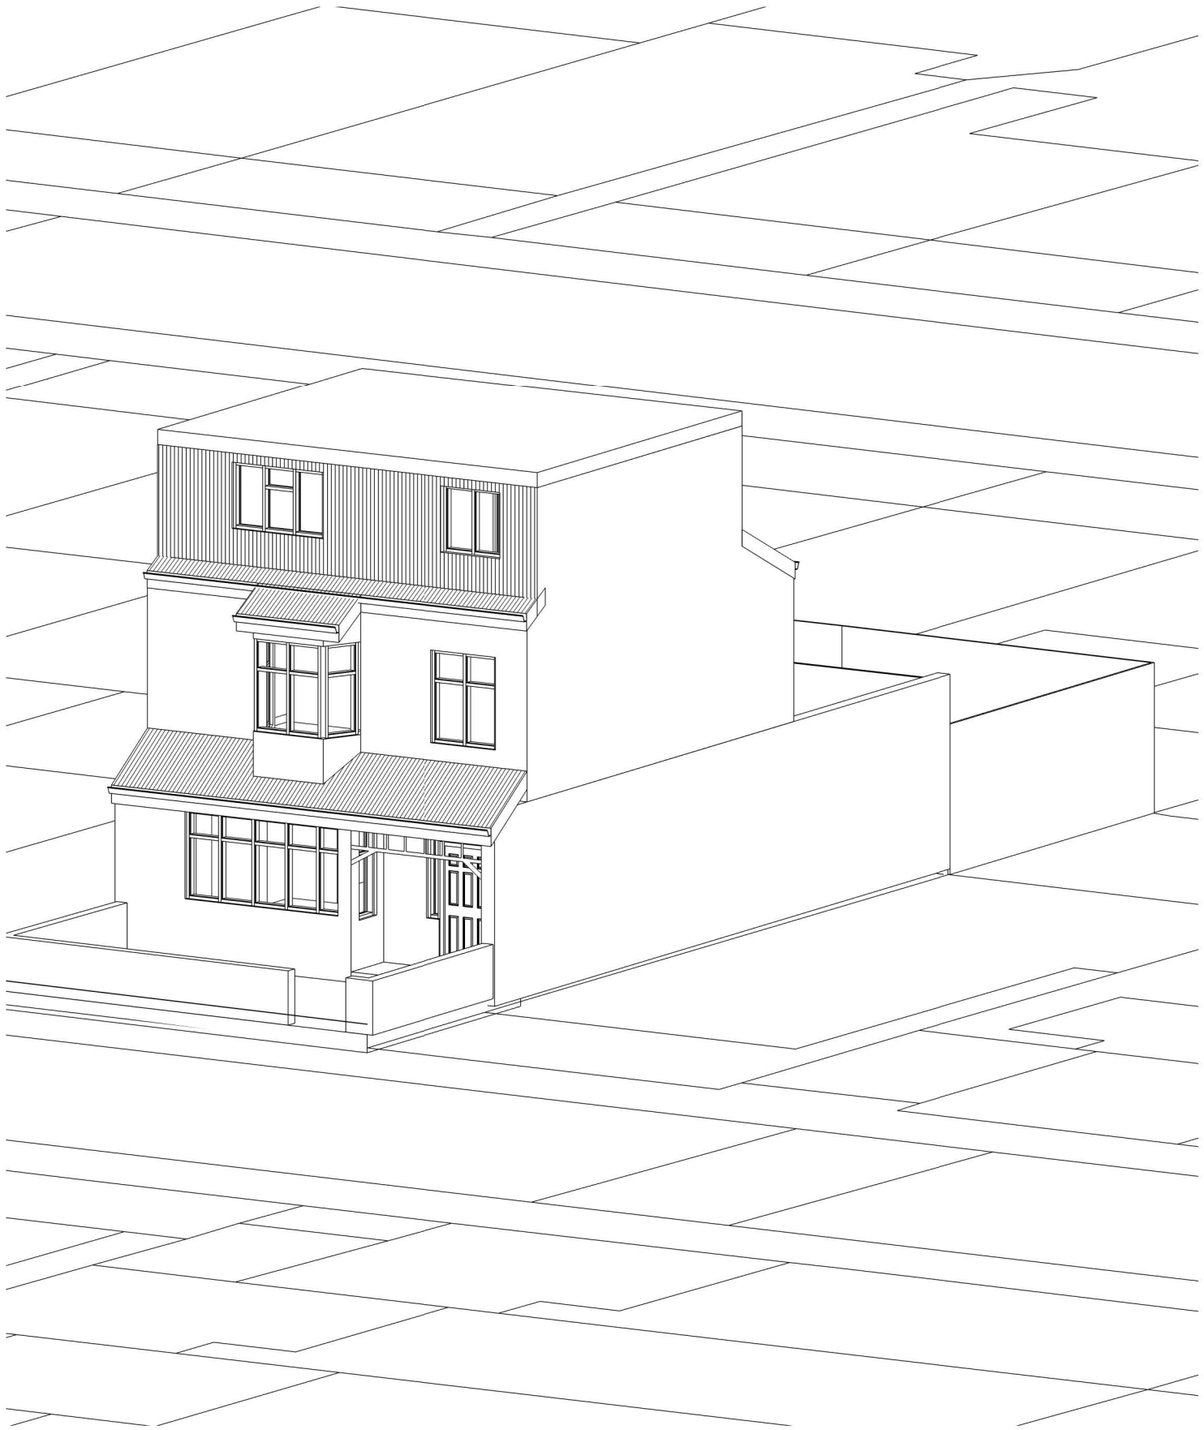

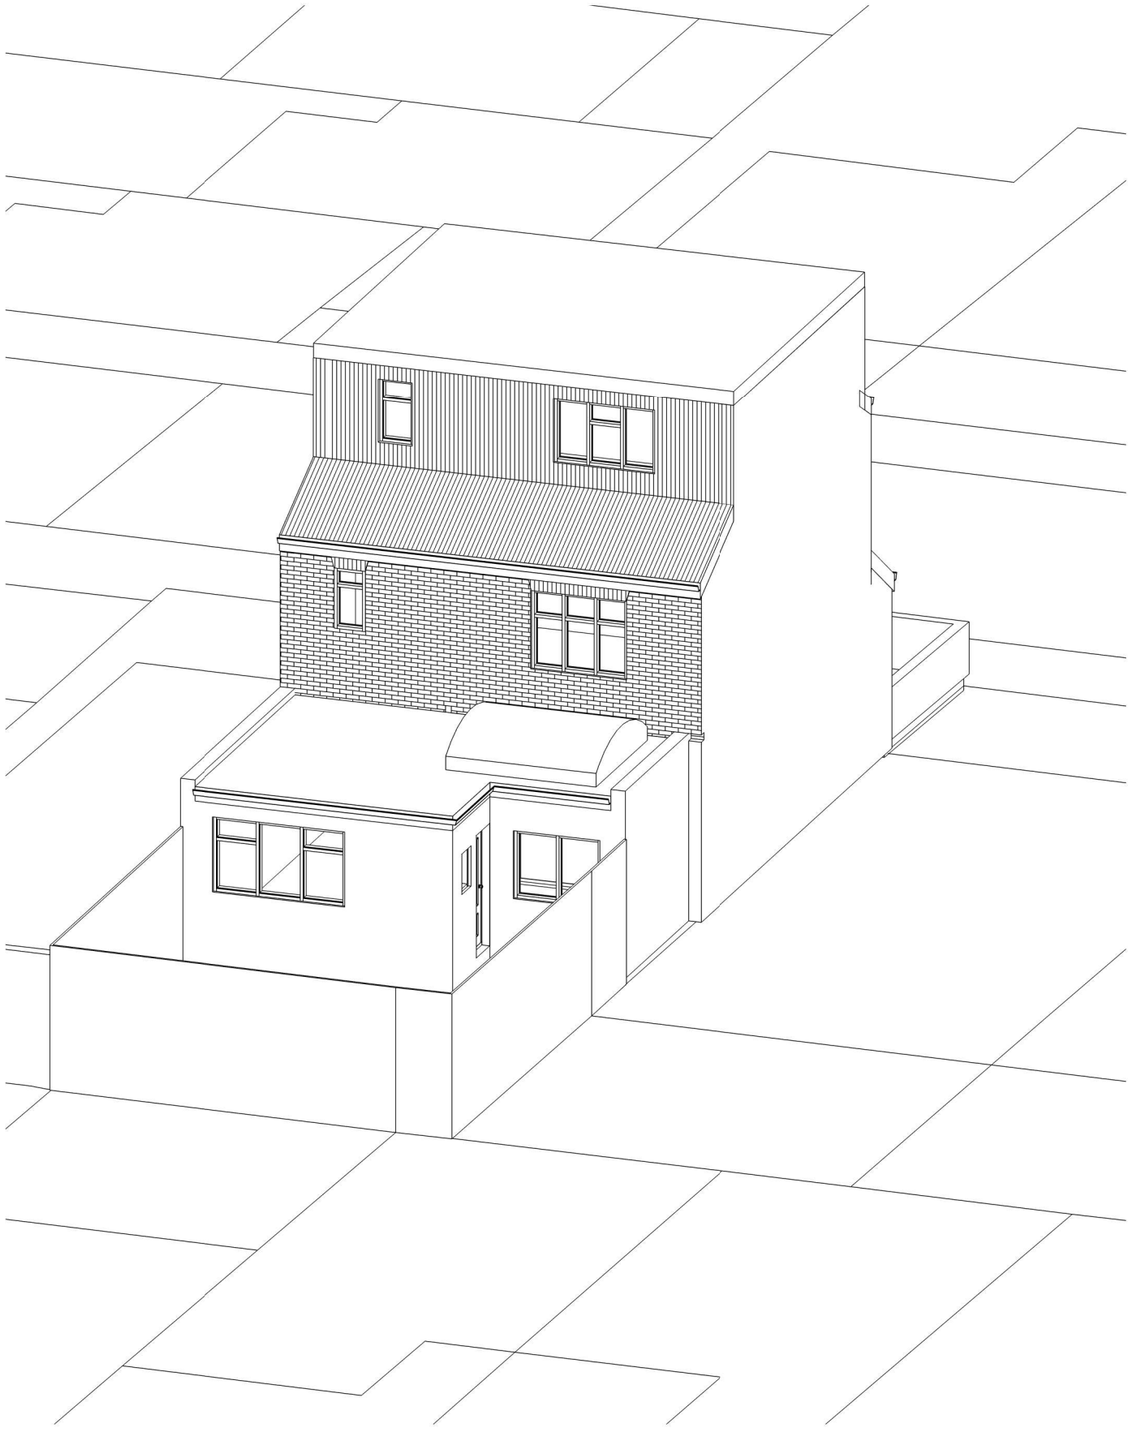

NOTES.

THE DRAWINGS ARE FOR PLANNING PURPOSES ONLY.

CONTRACTORS MUST VERIFY ALL DIMENSIONS AT THE SITE BEFORE COMMENCING ANY WORK.

NO CONSTRUCTION WORK BEFORE BUILDING CONTROL APPROVAL AND STRUCTURAL ENGINEER CONFIRMATION.

ALL DRAWINGS ARE TO BE READ IN CONJUNCTION WITH ALL RELEVANT DRAWINGS AND SPECIFICATIONS.

Rev	Description	Date

PROJECT TITLE

84 Leadale Rd, London N15 6BH

DRAWING TITLE

Existing 3D

Date

September 2026

DRWAING NUMBER

EX-PE01

Scale (@ A3)

EXPRO
YOUR PLANNING EXPERTS