




EXISTING BLOCK PLAN
SCALE 1:200



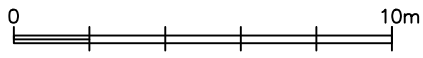

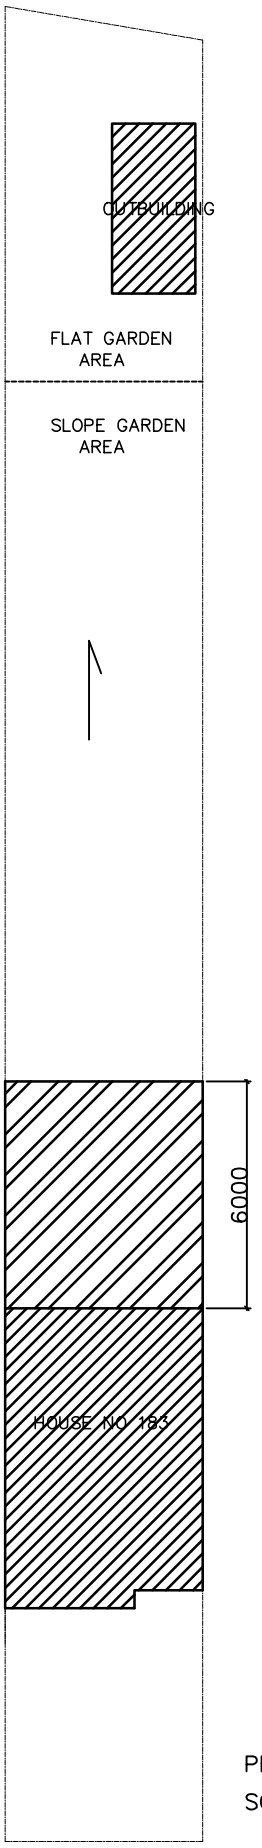

PROPOSED BLOCK PLAN
SCALE 1:200

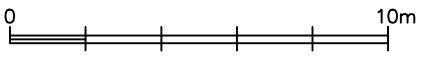

STUDIO CAD PROJECTS
Architectural Designers
TEL:079 581 581 90
E-mail: scprojects@onet.eu

PROJECT:
183 DEVONSHIRE HILL LANE, HARINGEY
LONDON N17 7NP
BLOCK PLANS

SCALE: 1:200 (A3)
DATE: SEP 2026

PROJECT No:
2260924-3

THIS DRAWING MUST NOT BE REPRODUCED,MULTIPLIED OR SUBMITTED TO THE INSPECTION OF THIRD PARTIES WITHOUT OUR PRIOR PERMISSION.
ALL DIMENSIONS TO BE CHECKED AND VERIFIED ON SITE