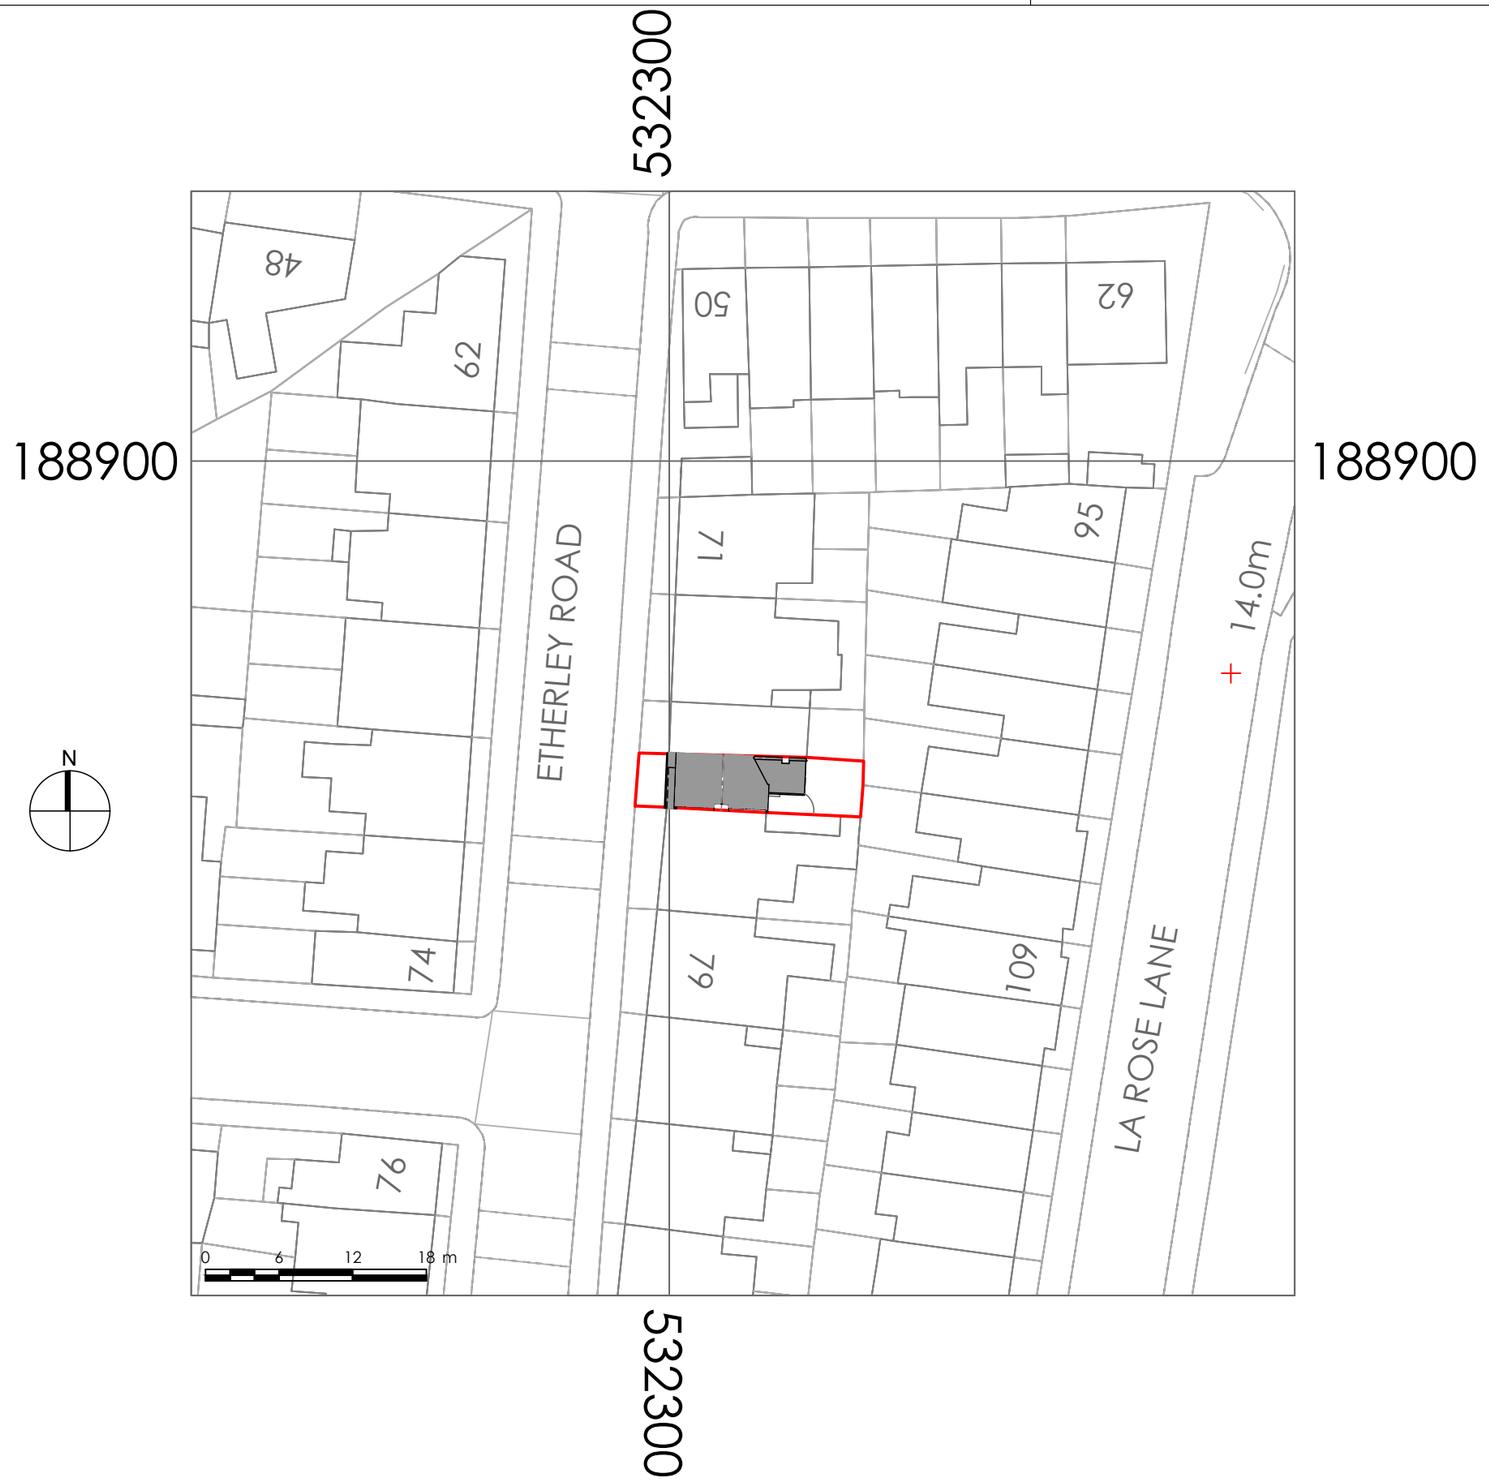


Existing Block Plan
Scale 1:500@A3

© Crown Copyright and database rights 2026 OS AC0000847942

Notes:

1. The General Contractor is responsible for the verification of all dimensions on site and shall inform the contract administrator of any discrepancies.
2. Existing foundations, lintels and wall to be exposed if required by Building Control for assessment and upgrading if found inadequate.
3. It is the home owners responsibility to obtain party wall, line of junction or notice of adjacent excavation agreements.

Drawings Approval:	
Name/Signature:	**Date:**

Date:	Description:	Rev.:
12.11.26	Double doors to front lounge	B
10.11.26	Client's amendments	A
02.09.26	Preliminary Drawings	Prelims


LoftCraft London
tel.: 0203 916 5305
website: www.loftcraft-london.co.uk

Project:
75R Etherley Rd, London, N15 3AT
Ground Floor Extension

Client:
Matthew Honeyman

Drawing Title:	Drawing No:
Existing Block Plan	M.01
Drawn by:	**Scale:**
SK	1:500 @ A3

0 5 10 20m 1:500
0 10 20 30 40 50m 1:1250

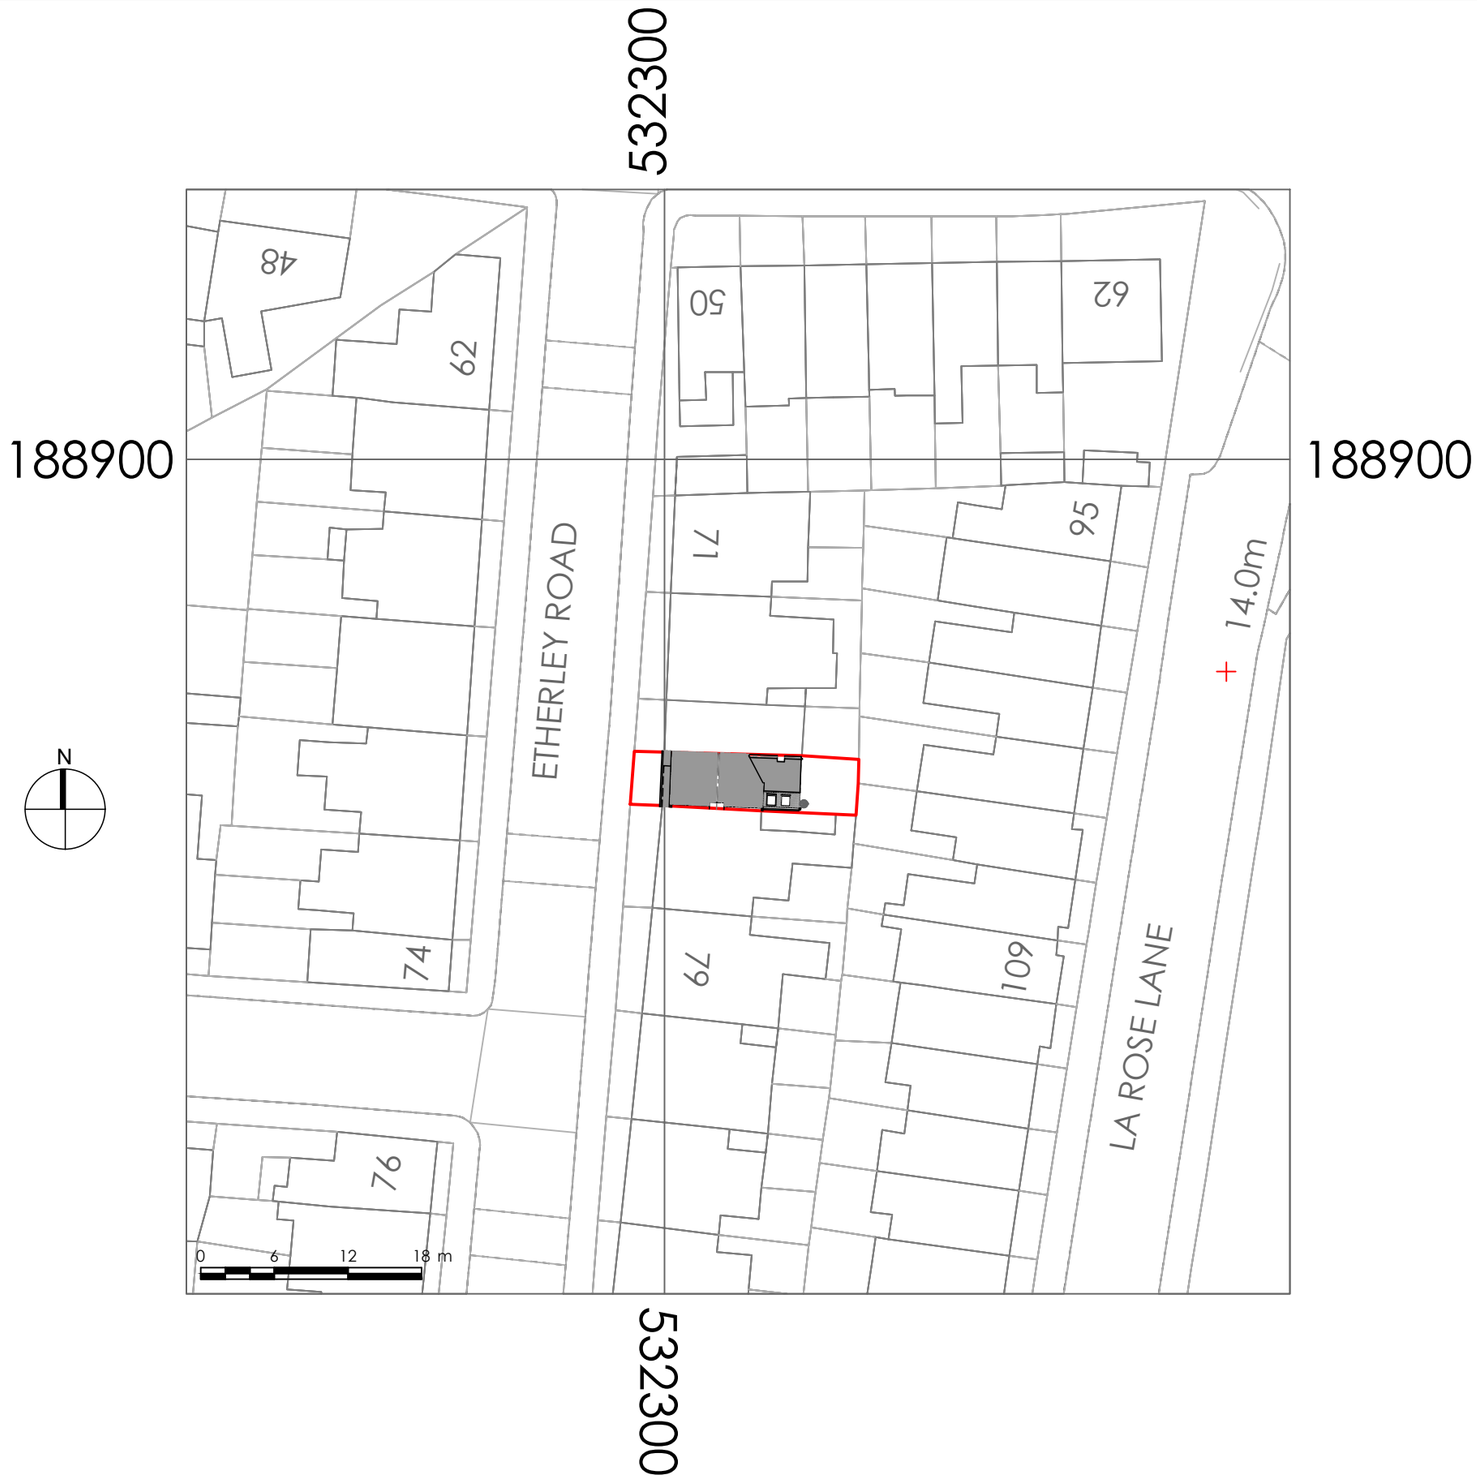

Proposed Block Plan
Scale 1:500@A3

© Crown Copyright and database rights 2026 OS AC0000847942

Notes:

1. The General Contractor is responsible for the verification of all dimensions on site and shall inform the contract administrator of any discrepancies.
2. Existing foundations, lintels and wall to be exposed if required by Building Control for assessment and upgrading if found inadequate.
3. It is the home owners responsibility to obtain party wall, line of junction or notice of adjacent excavation agreements.

Drawings Approval:	
Name/Signature:	**Date:**

Date:	Description:	Rev.:
12.11.26	Double doors to front lounge	B
10.11.26	Client's amendments	A
02.09.26	Preliminary Drawings	Prelims

LoftCraft London
tel.: 0203 916 5305
website: www.loftcraft-london.co.uk

Project:
75R Etherley Rd, London, N15 3AT
Ground Floor Extension

Client:
Matthew Honeyman

Drawing Title:	Drawing No:
Proposed Block Plan	M.02
Drawn by:	**Scale:**
SK	1:500 @ A3

0 5 10 20m 1:500
0 10 20 30 40 50m 1:1250