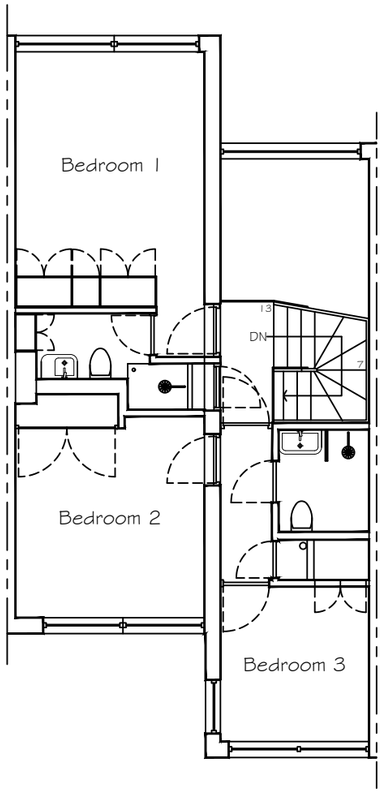

EXISTING
FIRST FLOOR
SCALE 1:100

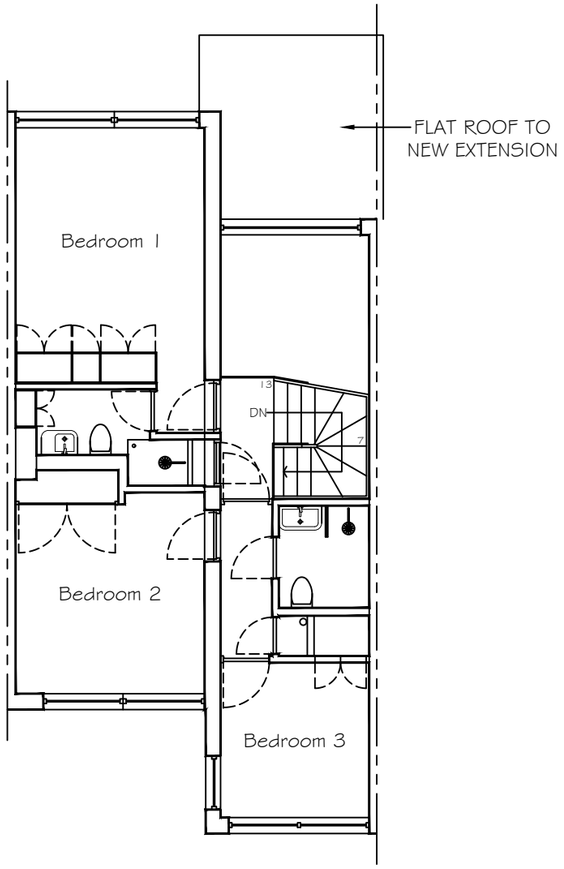

PROPOSED
FIRST FLOOR
SCALE 1:100



Scale 1:100

Project 15 Hillside Gardens Highgate, London N6 5SU	
Dwg Existing & Proposed First Floor Plans	Date October 26
Scale 1:100	
Dwg No. 2601.002	
Mr & Mrs G Hauser tel. 07816 869066	