Check dimensions on site and report discrepancies to the Surveyor. Copyright protected.

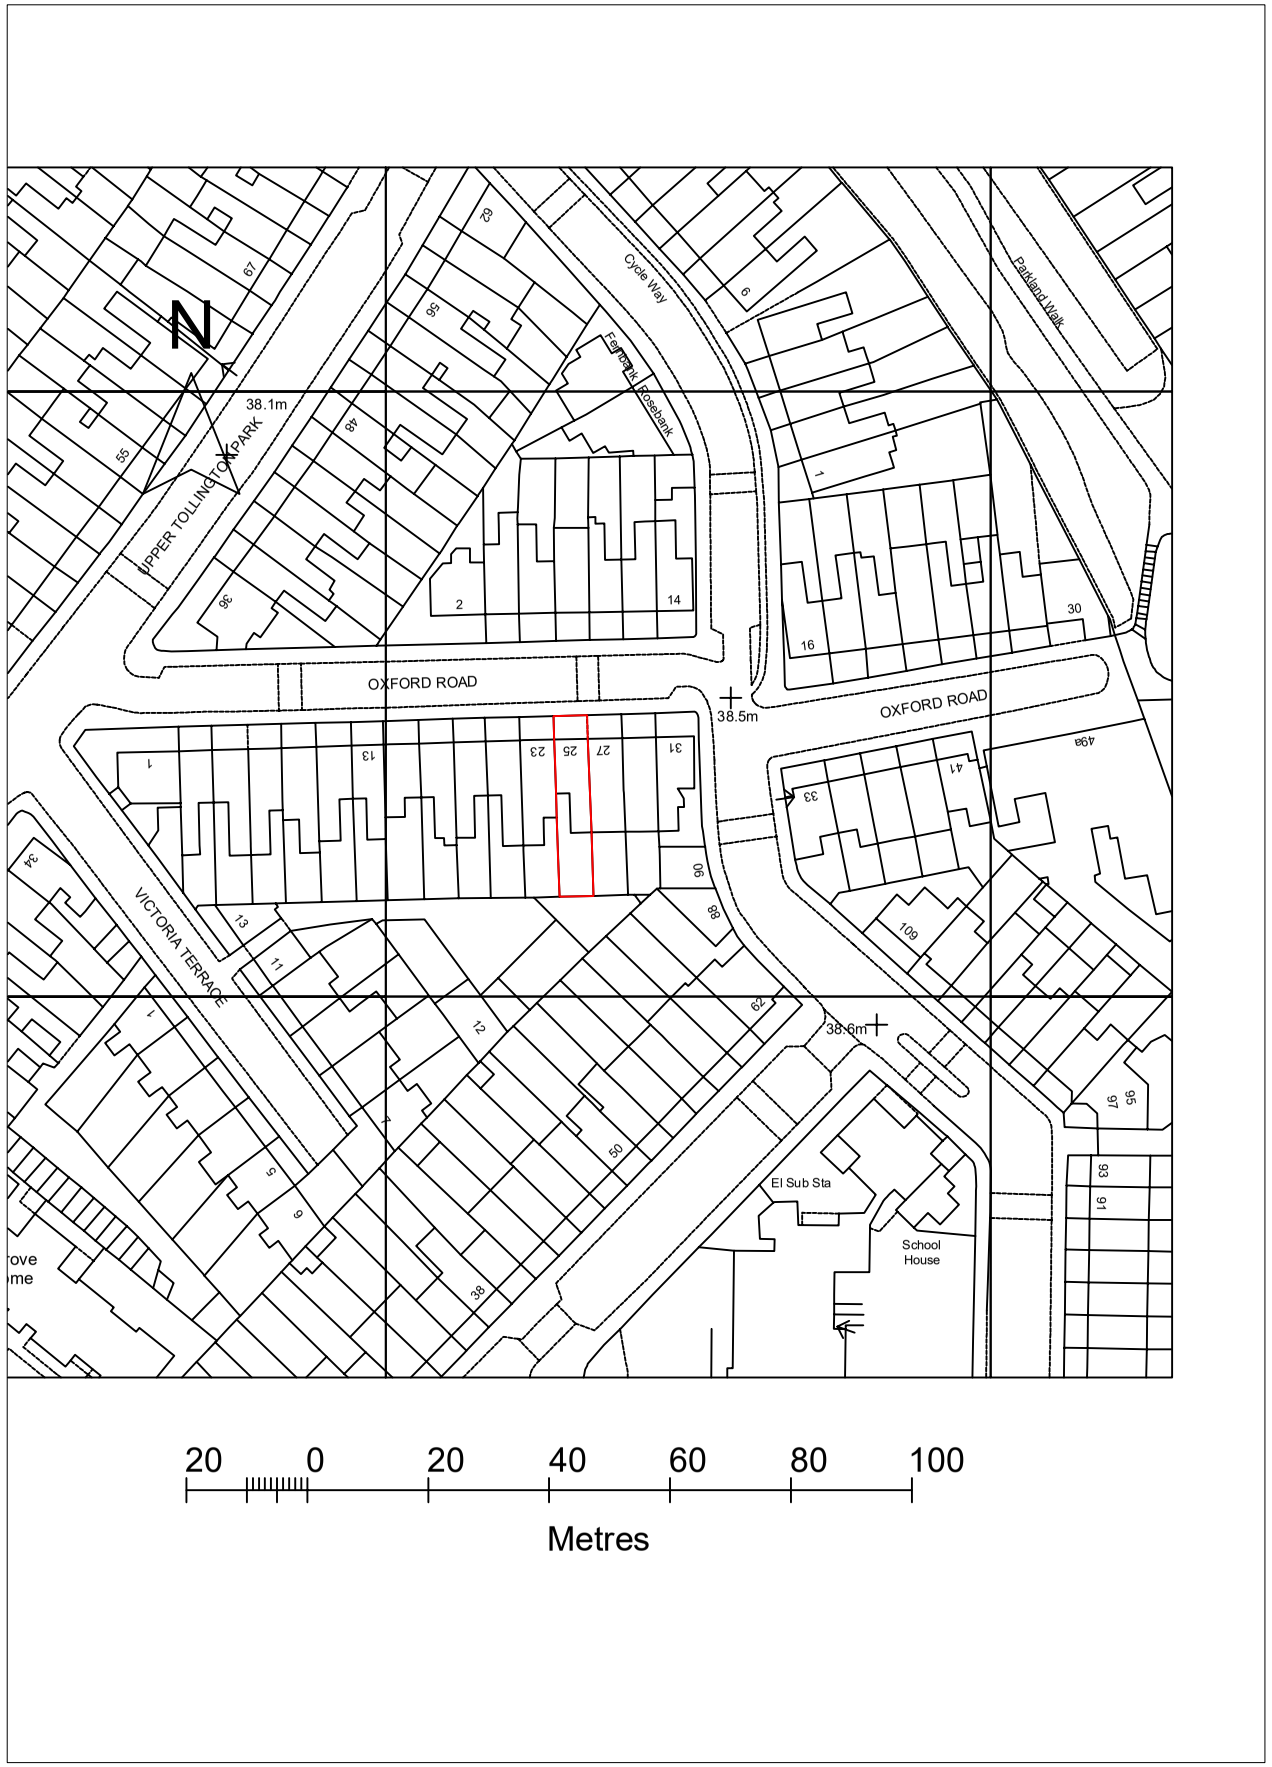



Tugby & Tugby Surveyors Limited
30 Marks Avenue
Ongar, Essex CM5 9AY
Telephone: 01277 364145

Site and Block Plans

Ella Margolin
25 Oxford Road
London
N4 3HA

Scale: A3 @ 1:1250 & 1:500
Date: November 2026
Drawing Number: 17326/SP
Revision Letter:
Drawn by: Hayley Simpson
Checked by: Fraser Tugby