


Location Map Scale: 1:1250

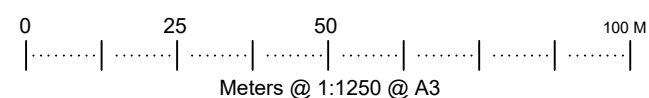

Key:
— - existing
— - proposed

Project:

121 Farrant Avenue, London,
N22 6PE

Title:

LOCATION PLAN

Project:

520123

Drawn:

EQ:

Revision:

01:

Drawing No:

008

Scale:

1:1250 @A3

Date:

Aug 2023