
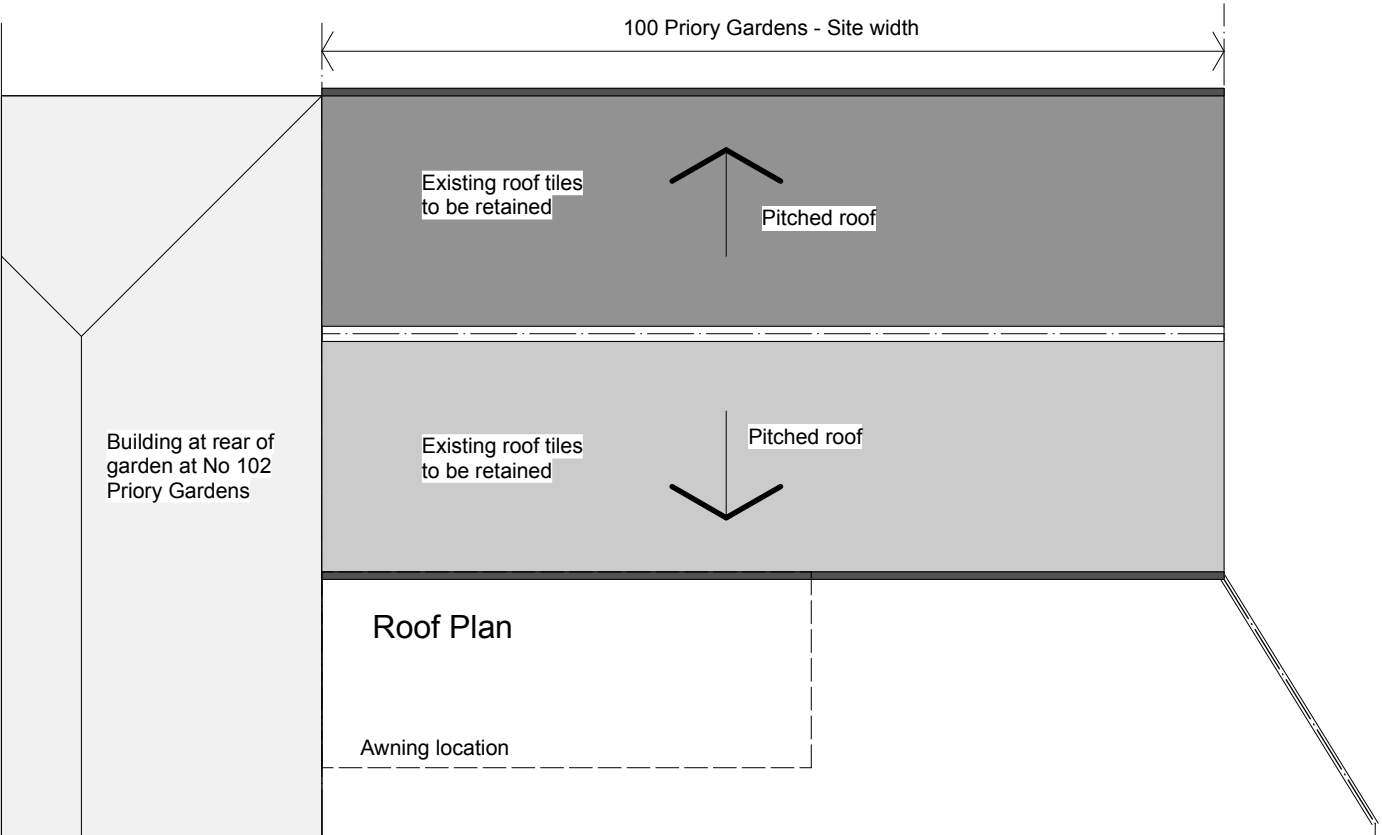
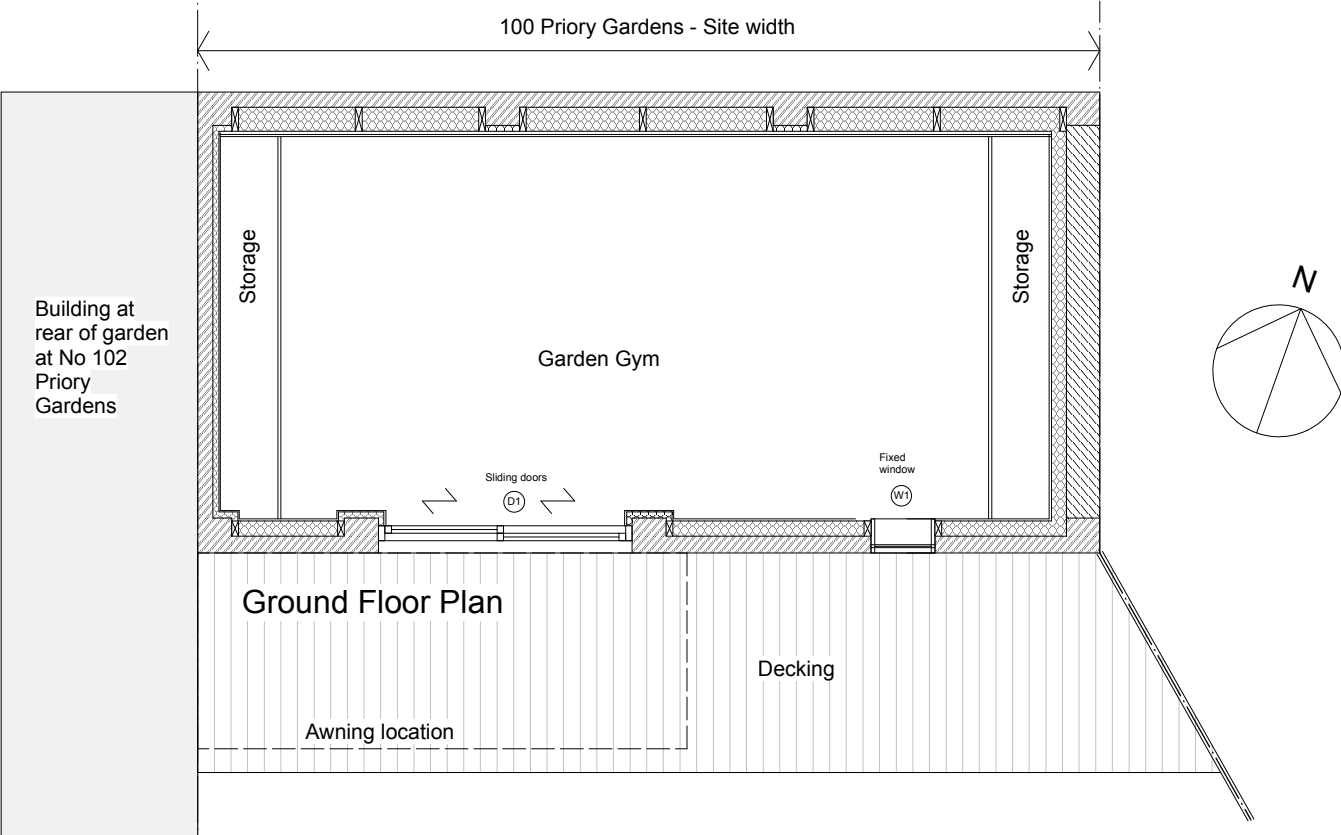
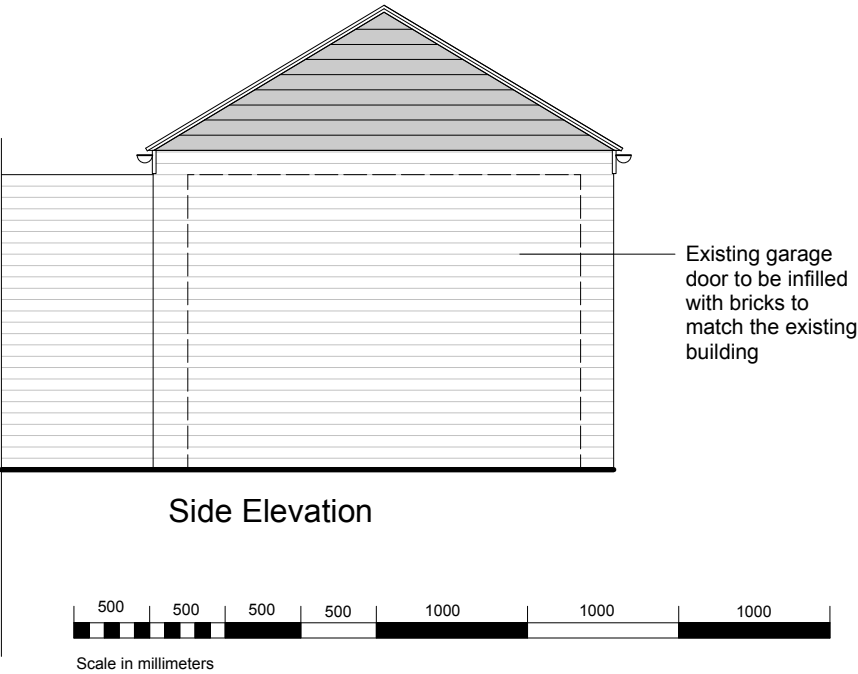


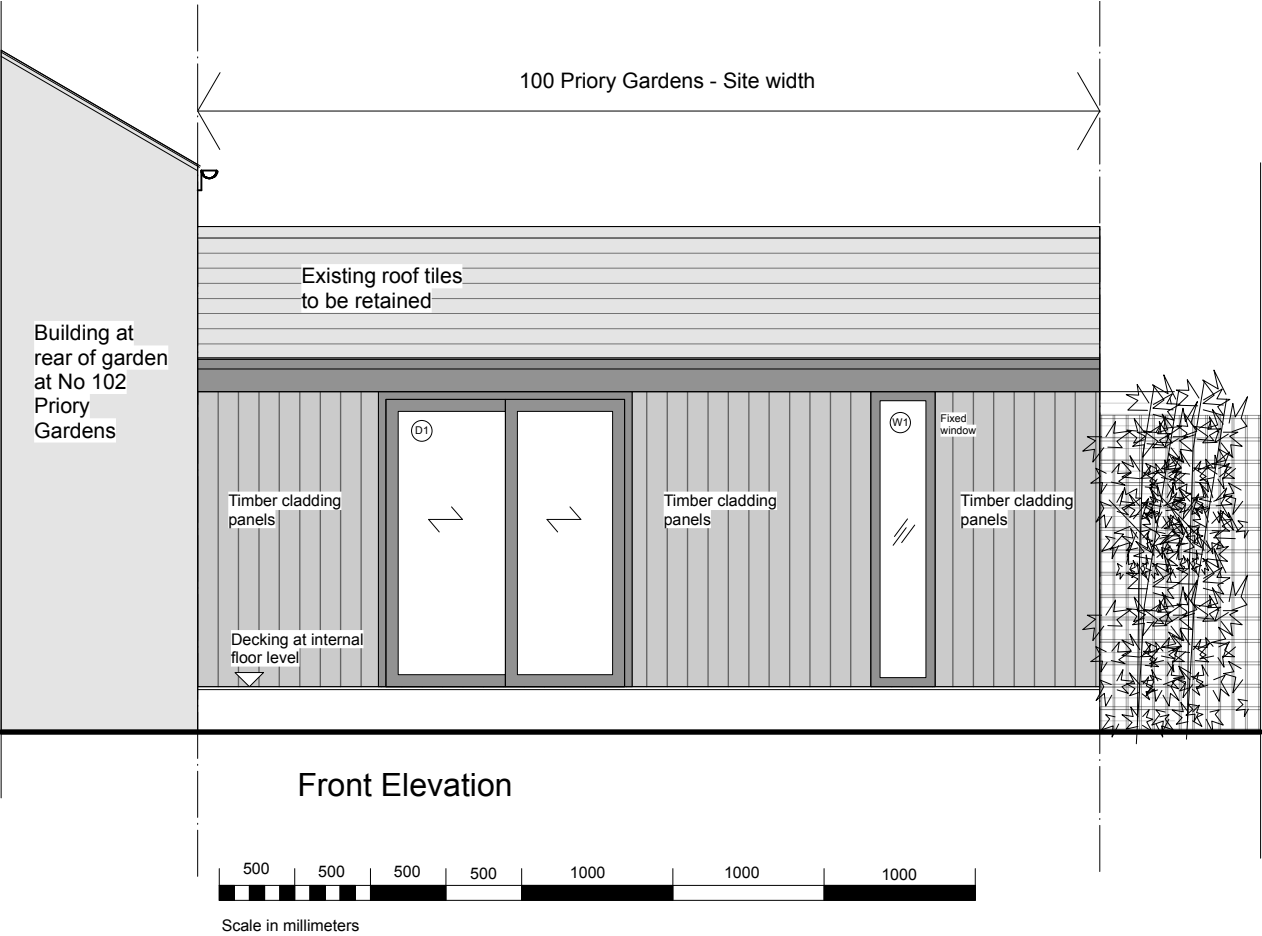

PLANNING

a+u db ltd

**Architecture +
Urban Design Bureau**

60 Farleigh Road
London N16 7TQ

Tel: +44 (0) 7515 514 723
Email: mail@au-db.com

This drawing has been based upon a measured survey drawing by others. As a result, the precision of the dimensions indicated is dependent upon the information supplied.

All dimensions are in millimetres
All dimensions to be checked on site
Report any errors or omissions
© Architecture & Urban Design Bureau

Drawing name: Plans & Elevations - Proposed		
Date: 01.11.23	Job no: 23-084	Drawing no: A120
Scale: 1:50@A3	Revision: -	Drawn by: RC
Project name: Garage Conversion 100 Priory Gardens, N6 5QT		