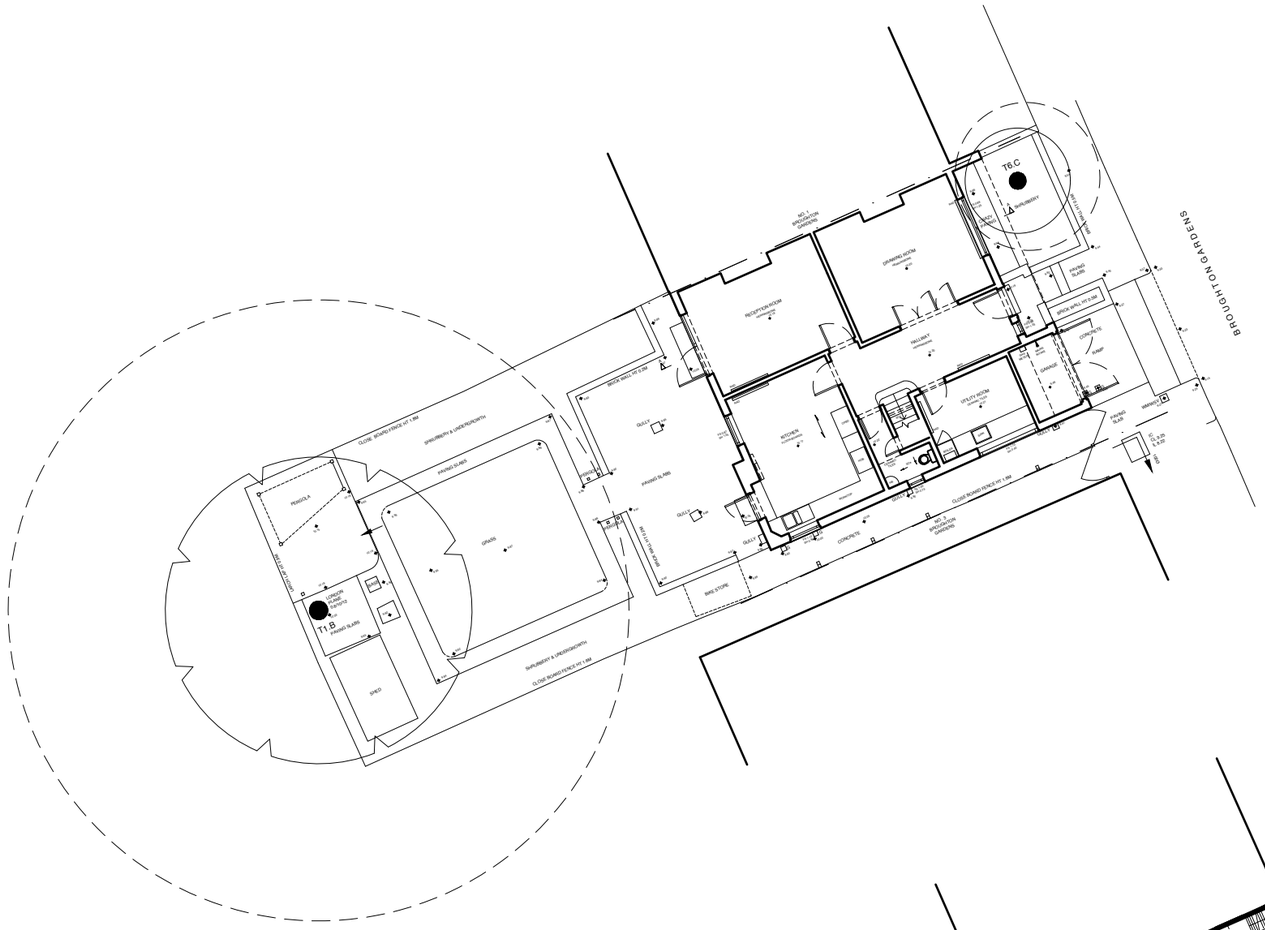

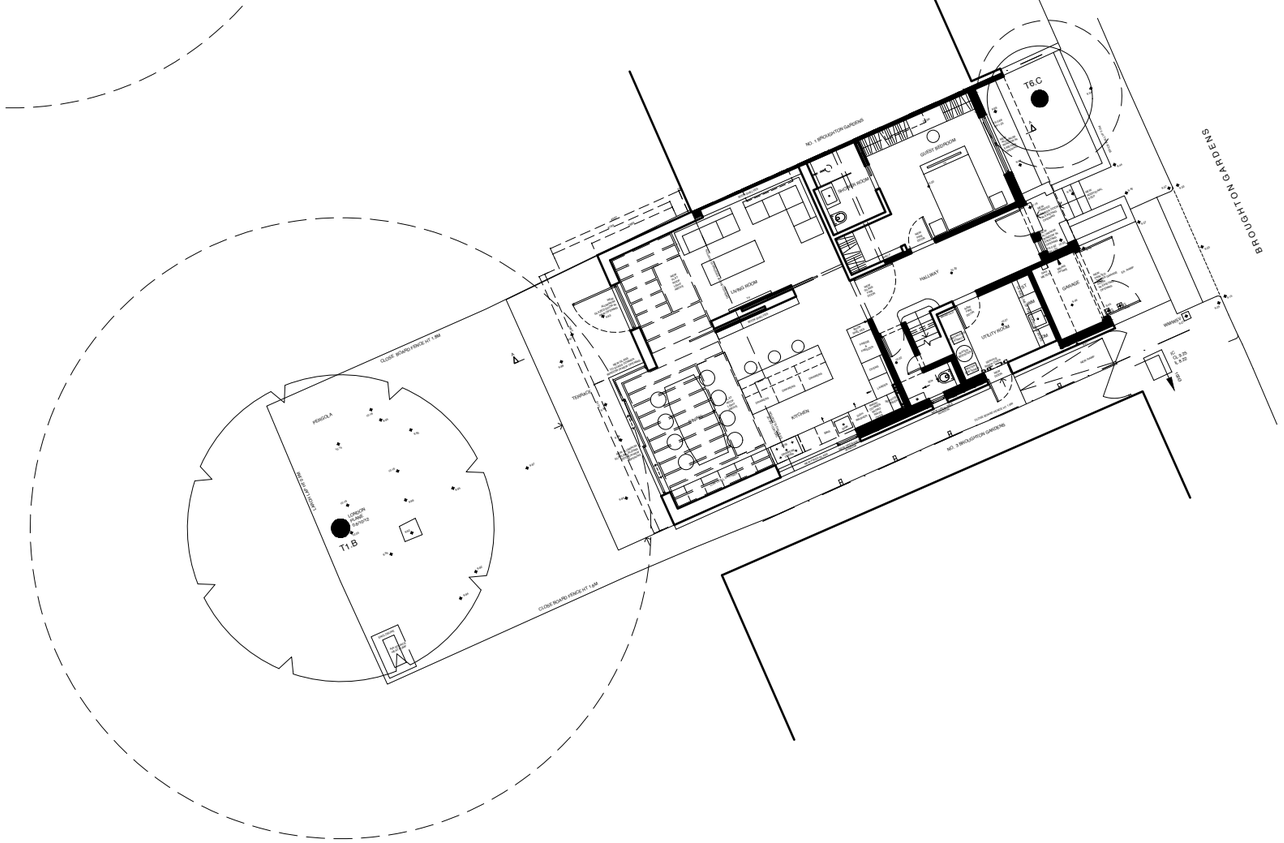

SCALE BAR (M)

0 2 10 16

ZMINKOWSKA DE BOISE ARCHITECTS	
PROJECT NAME: 2 BROUGHTON GARDENS	
DRAWING NAME: EXISTING AND PROPOSED BLOCK PLANS	
DRAWING STATUS: PLANNING	
DRAWING NUMBER: 2210.01	REVISION: A
DATE: OCTOBER 2023	SCALE: 1:200 @ A3