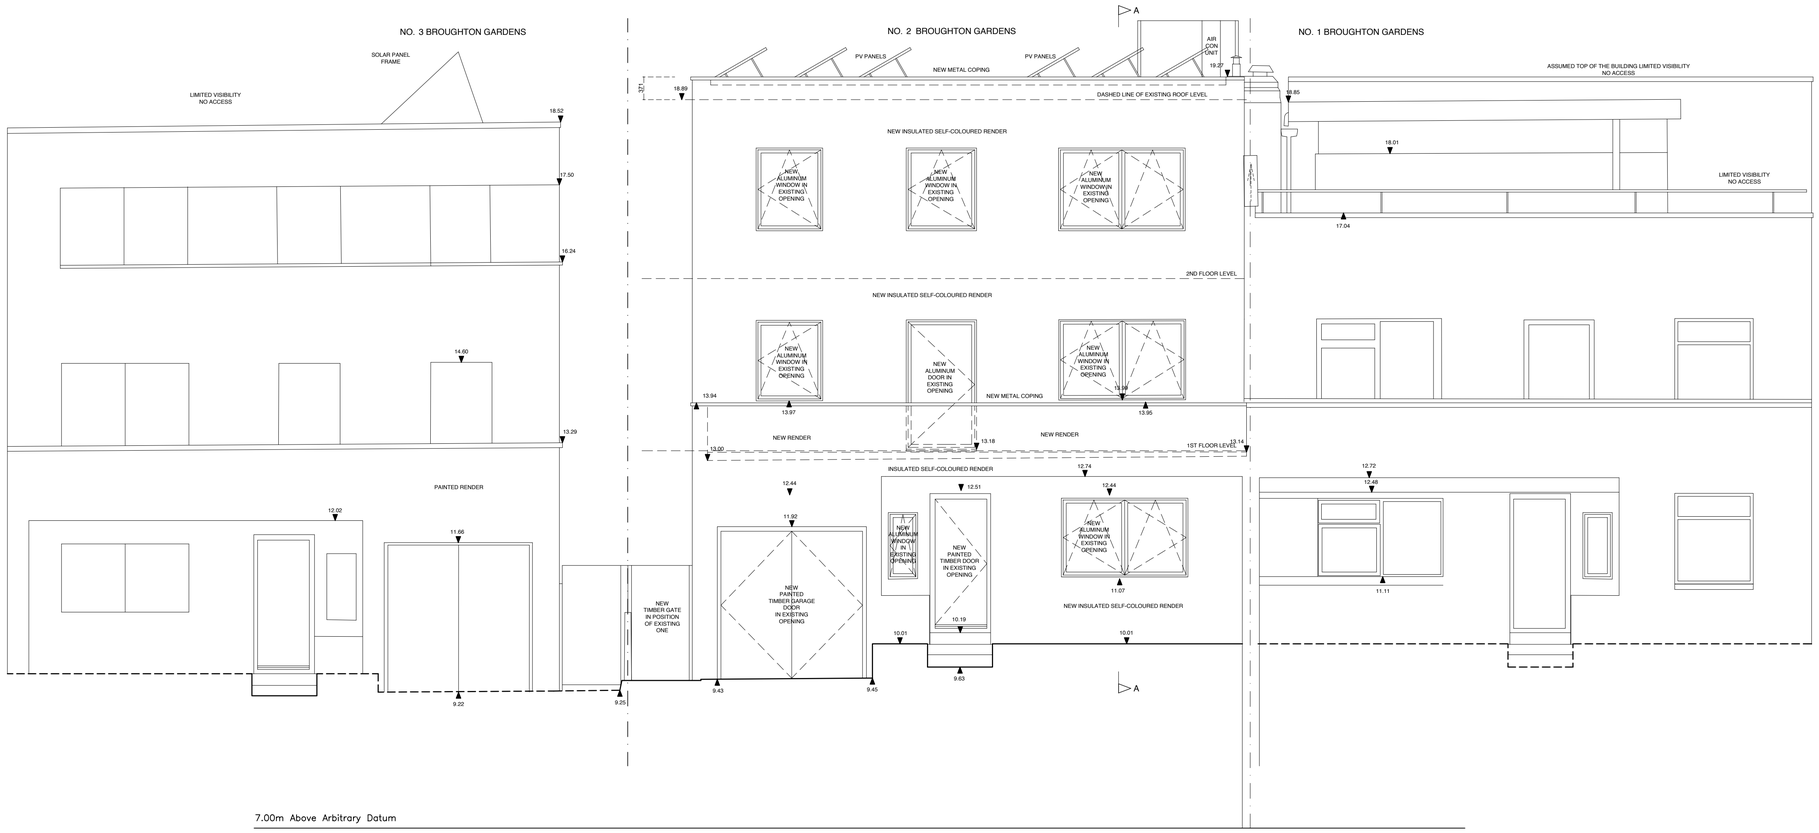

PROPOSED

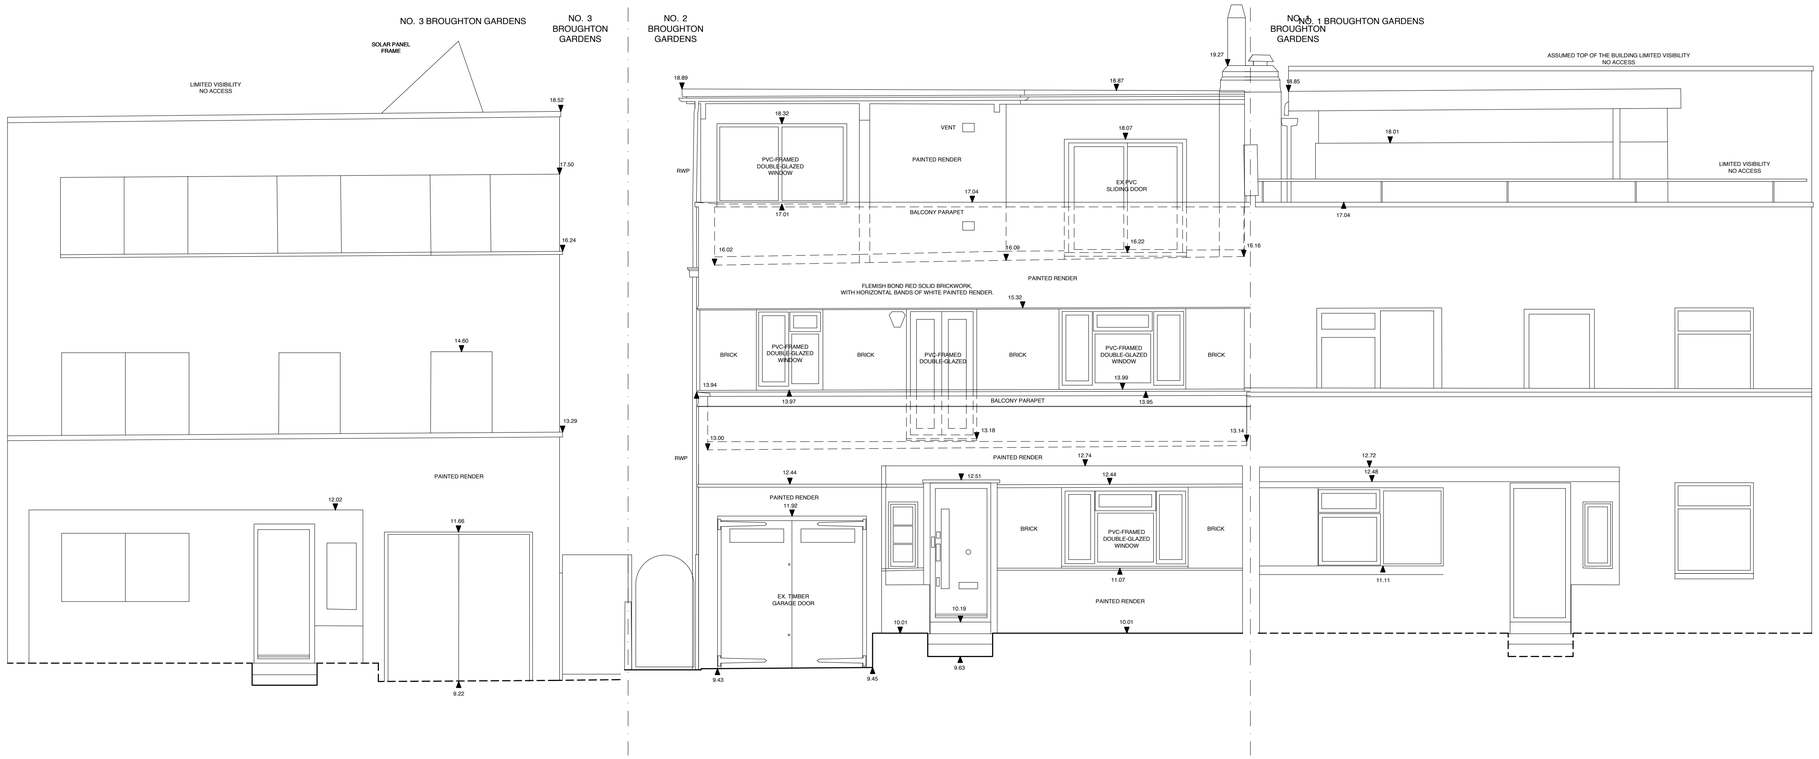

EXISTING

SCALE BAR (M)

0 1 2

ZMINKOWSKA DE BOISE ARCHITECTS	
PROJECT NAME: 2 BROUGHTON GARDENS	
DRAWING NAME: EXISTING AND PROPOSED FRONT ELEVATION	
DRAWING STATUS: PLANNING	
DRAWING NUMBER: 2210.06	REVISION: A
DATE: OCTOBER 2023	SCALE: 1:50 @ A1