
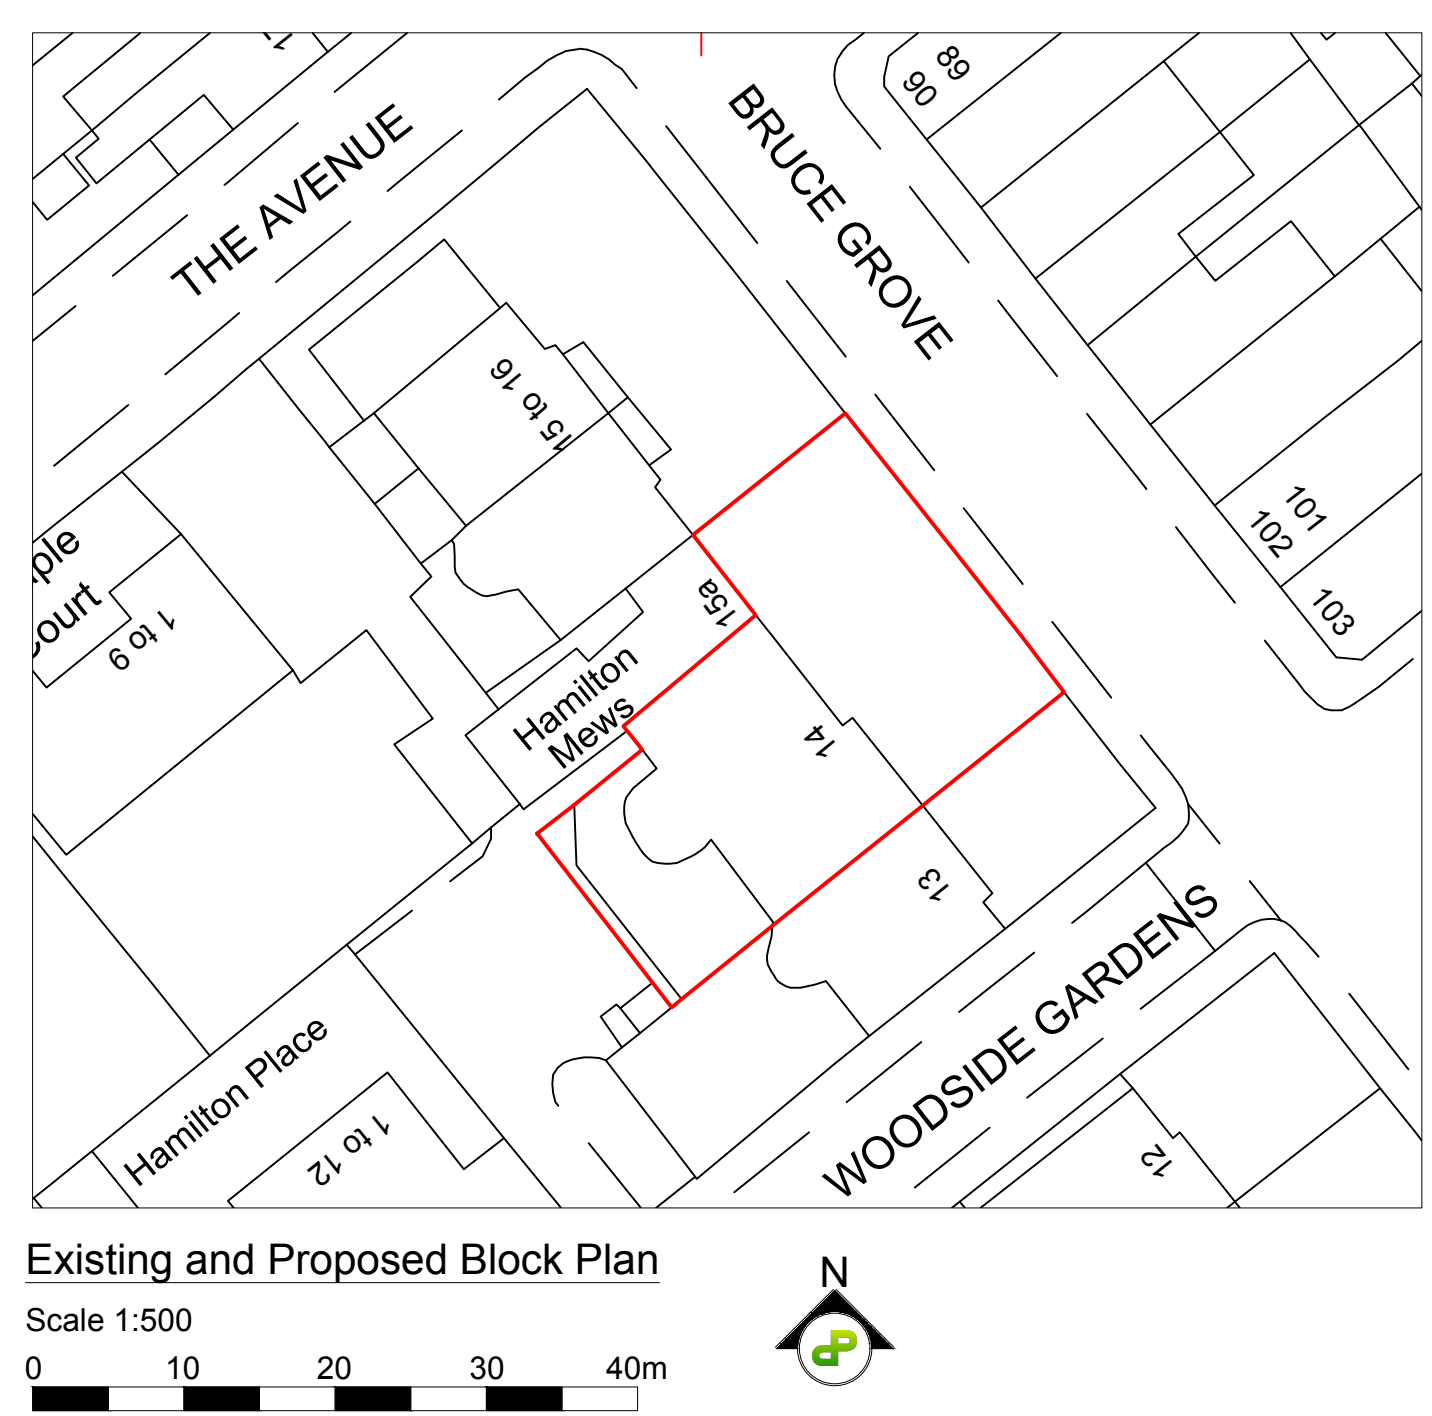
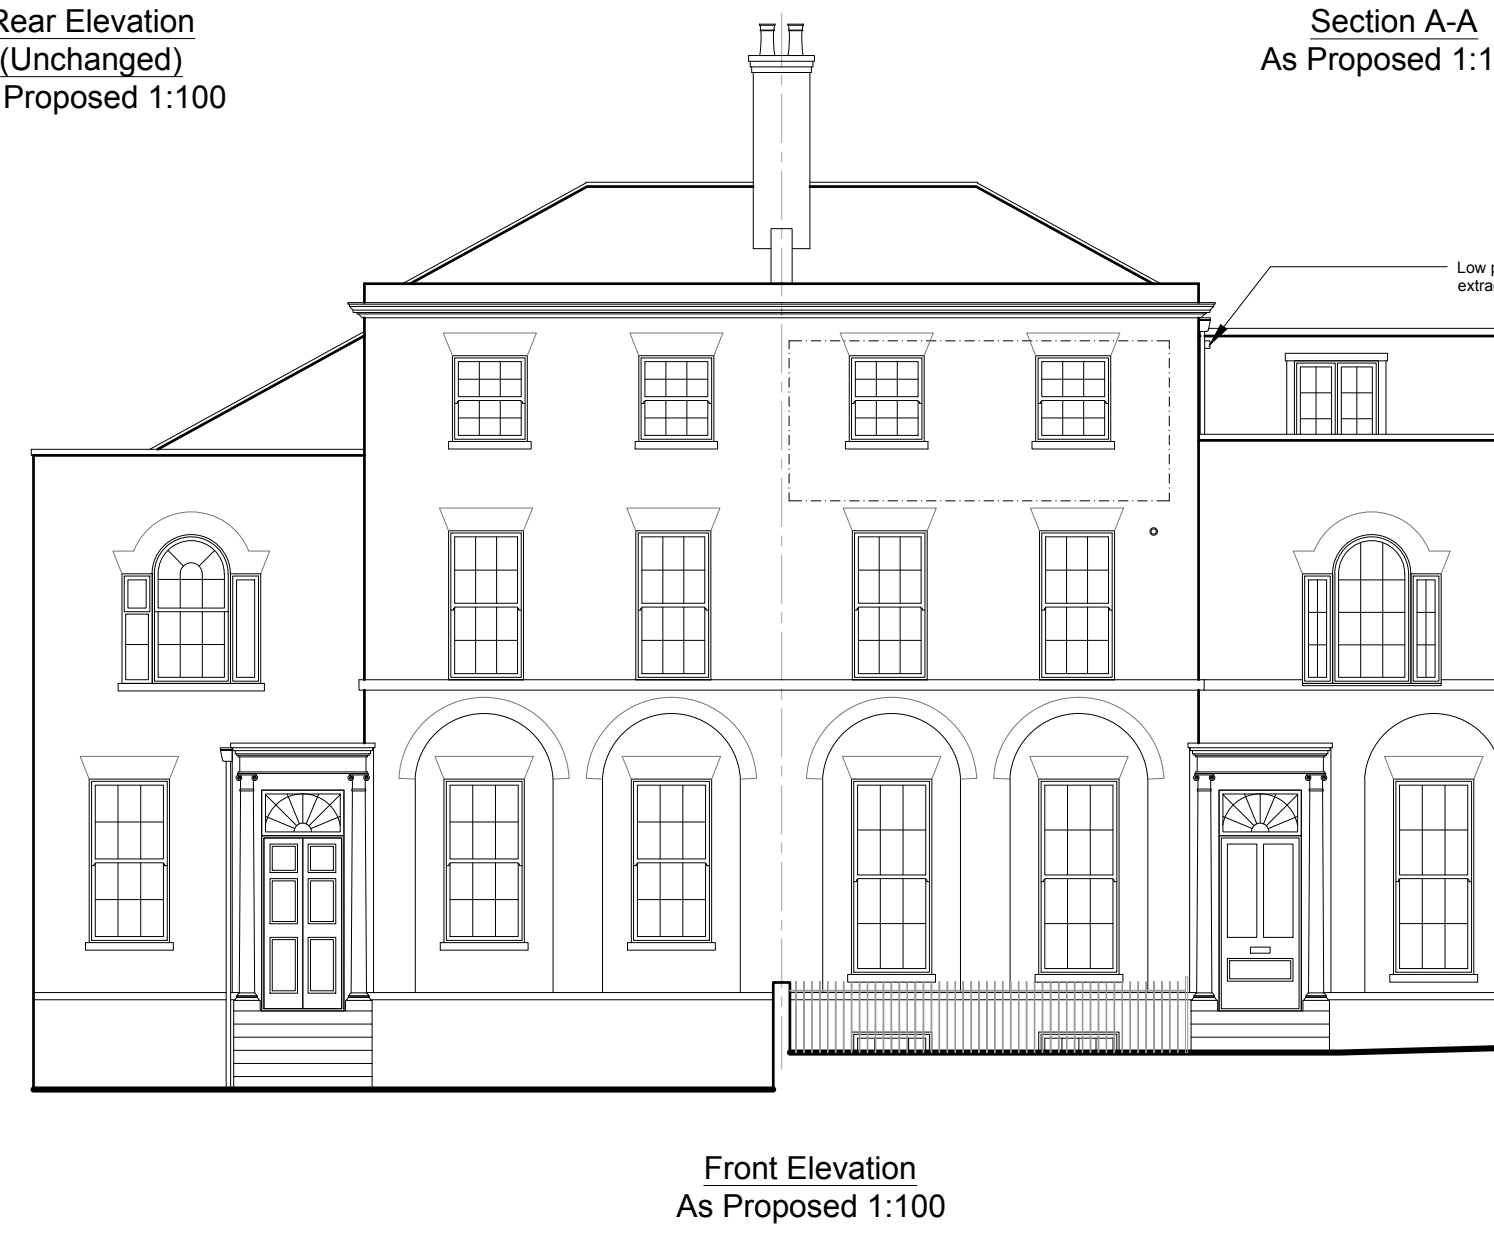
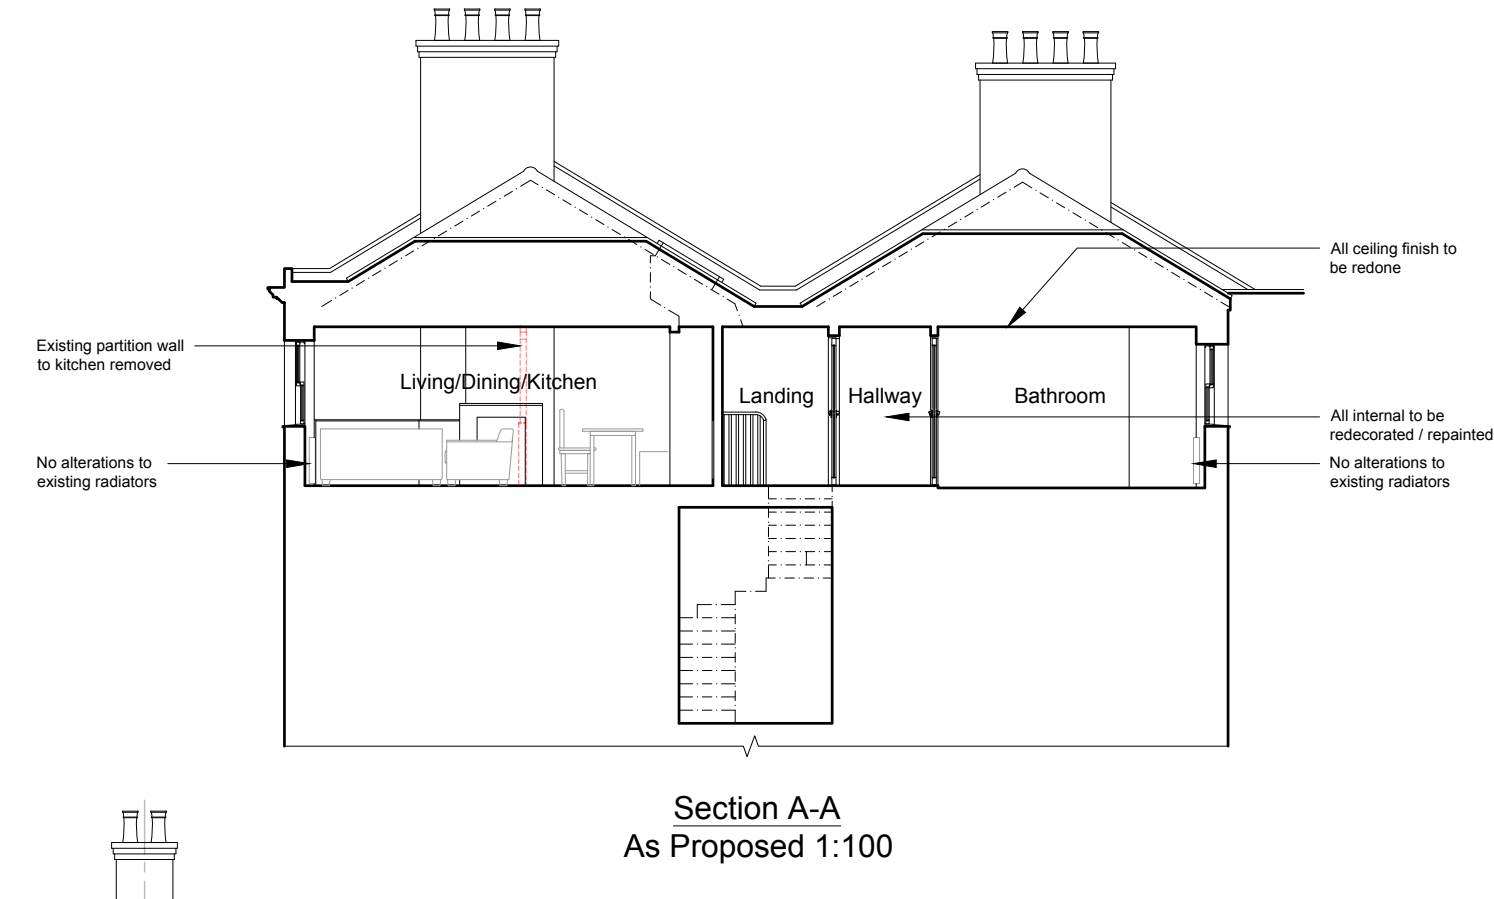
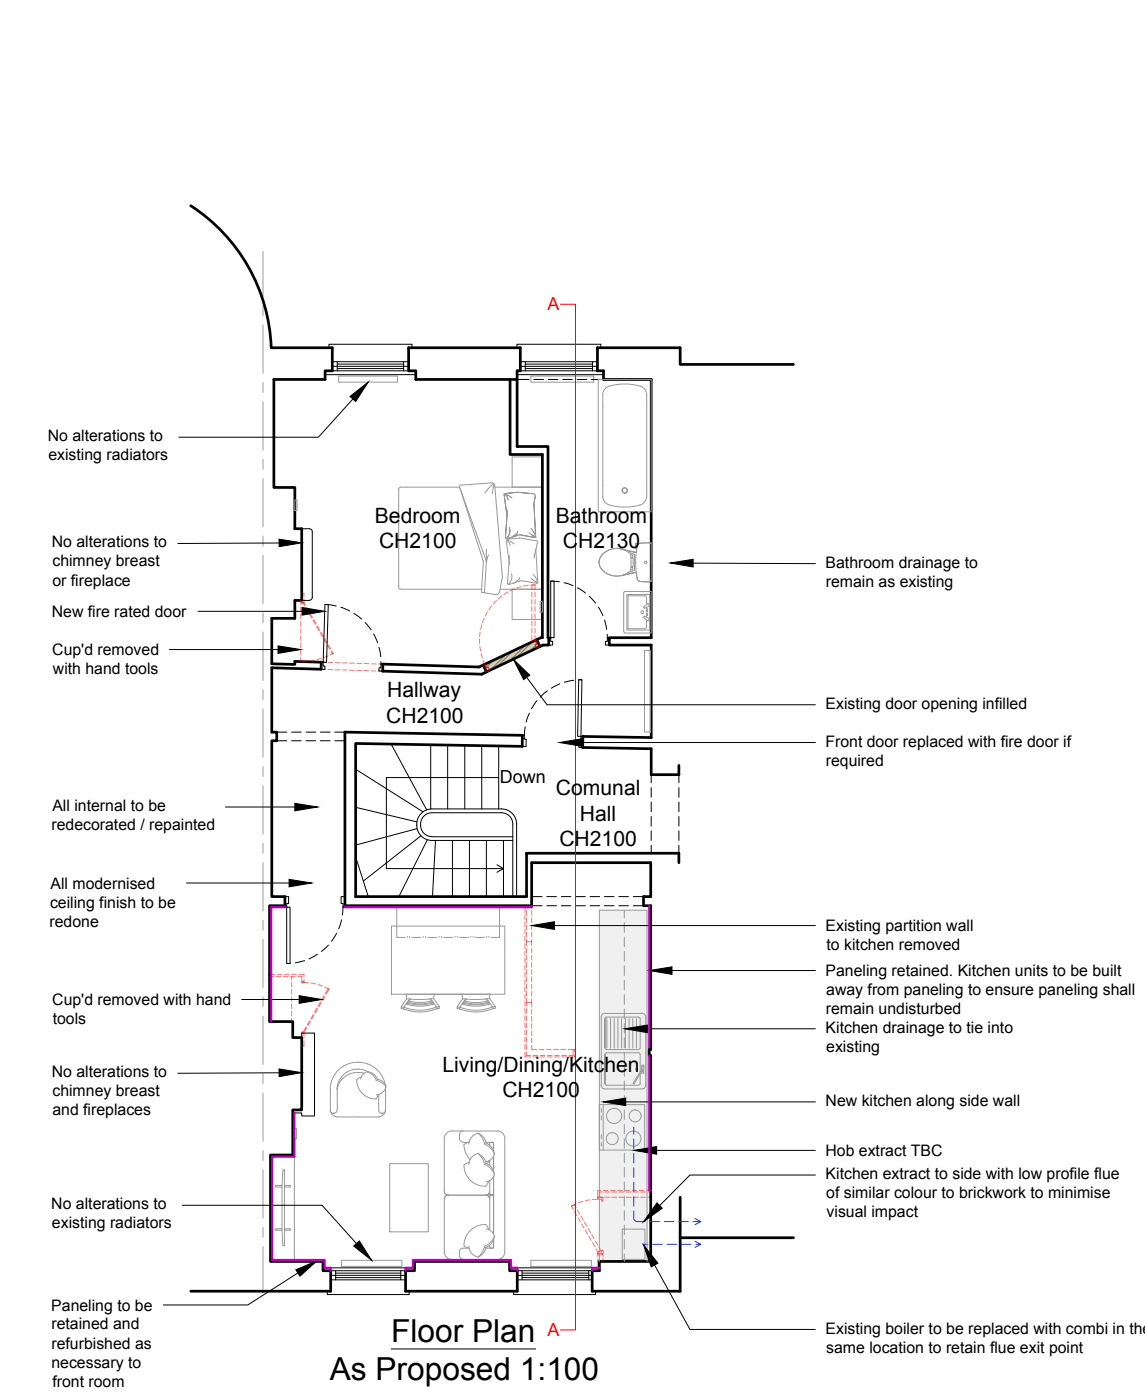
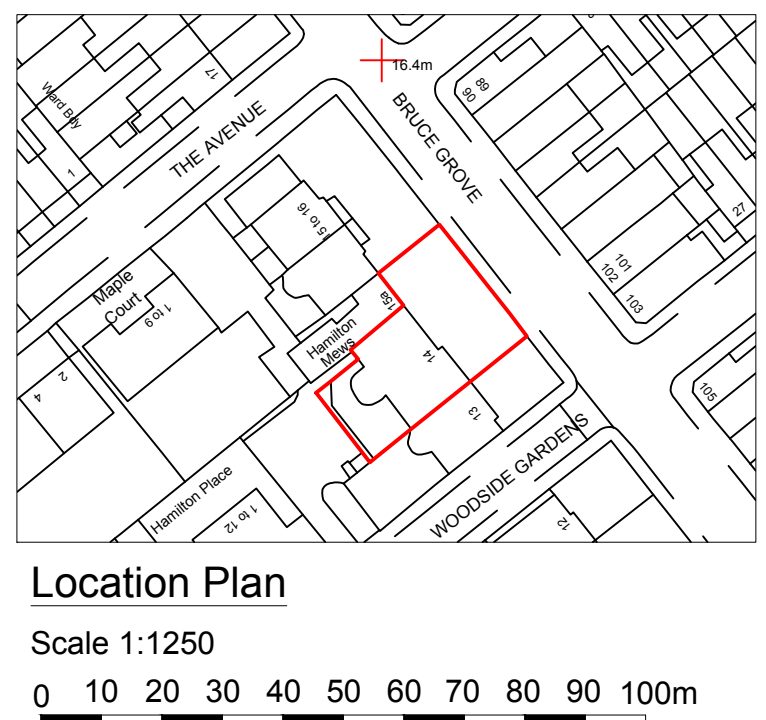
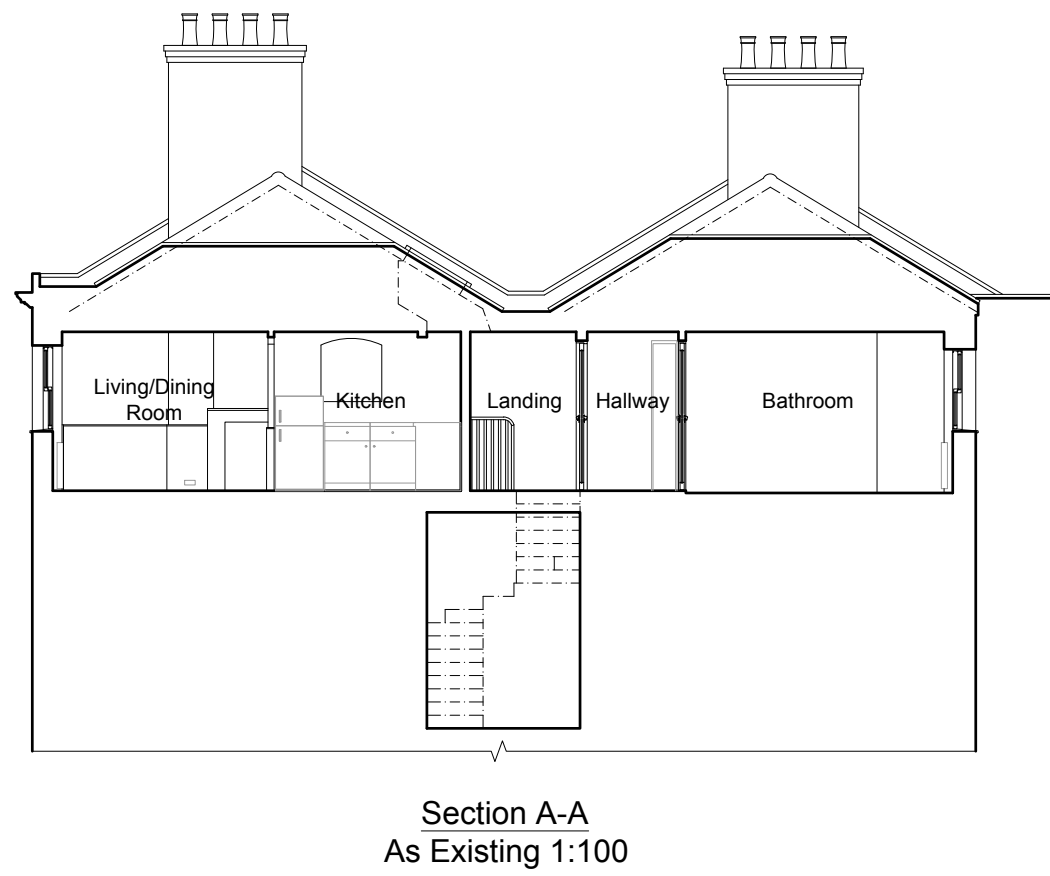
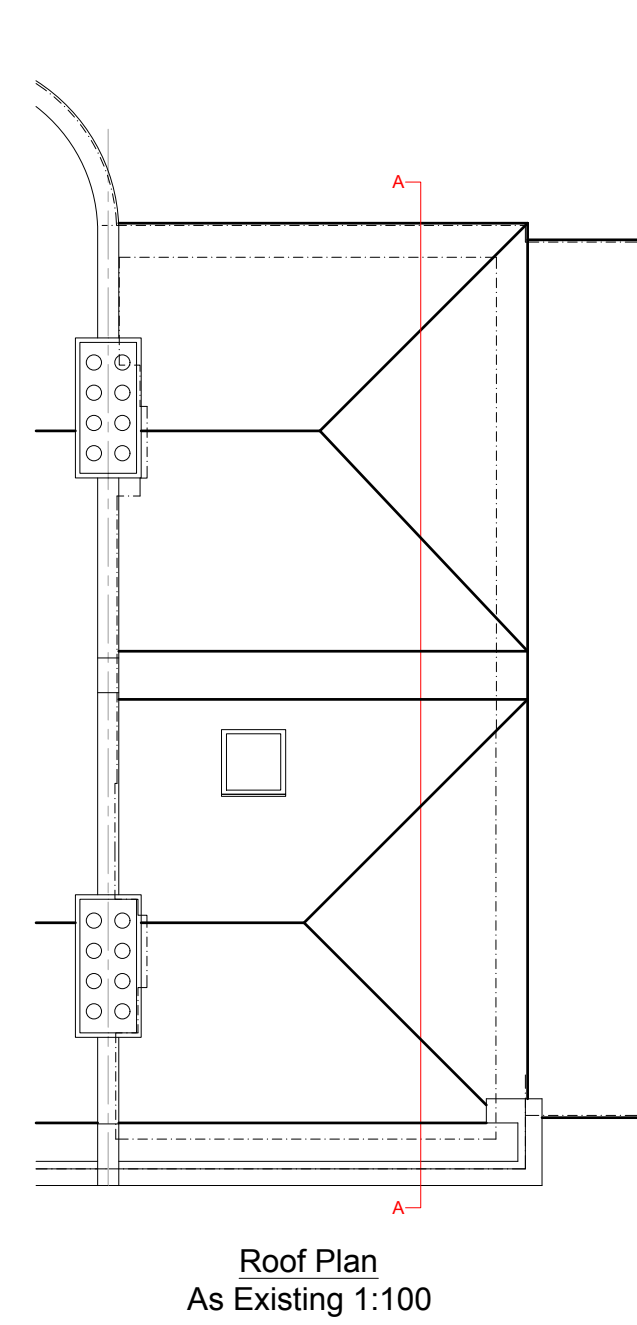


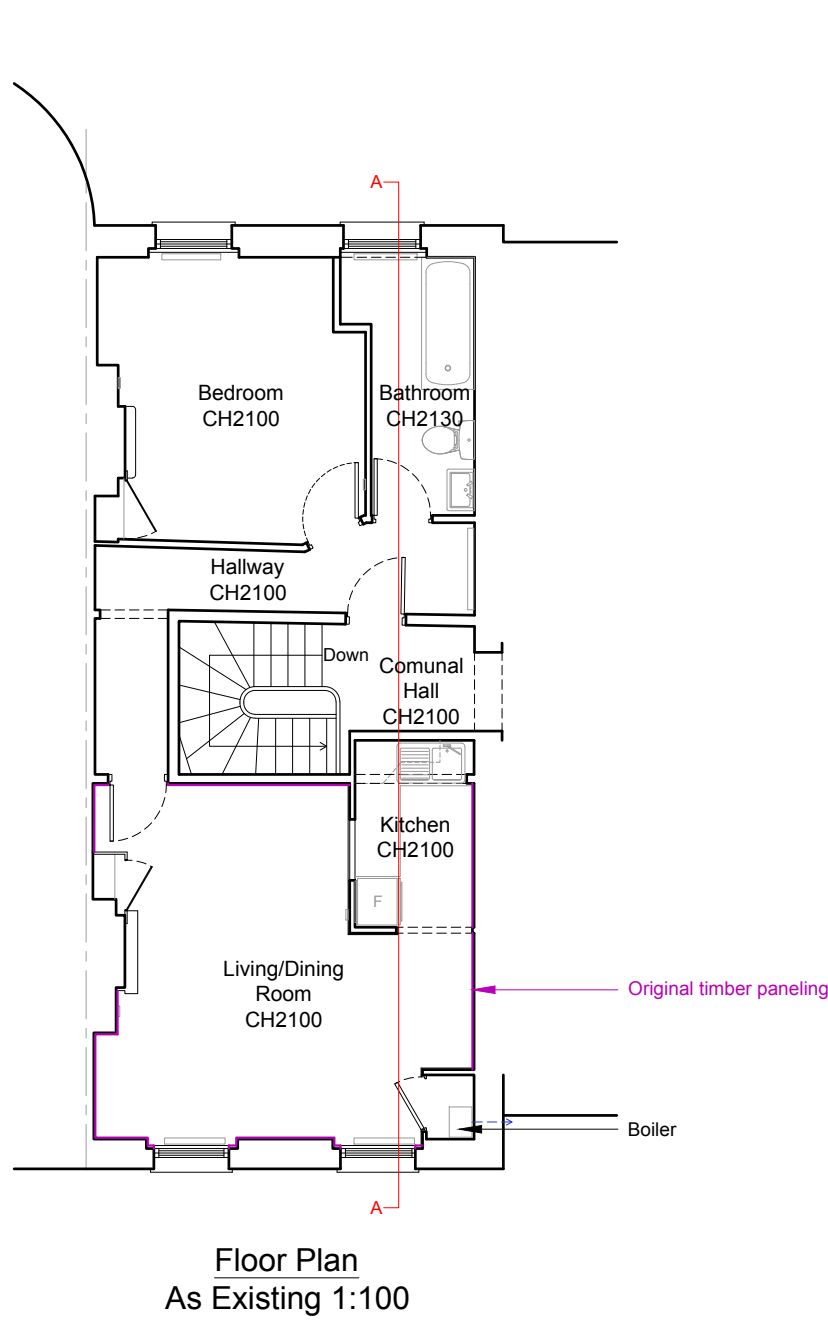

NOTES:

© COPYRIGHT - DETAILED PLANNING LTD

All dimension should be checked on site prior to works commencing. Variations in squariness, depth of plaster etc. must be checked for. Where new walls are shown as aligned with existing walls, physical removal of brickwork and / or plaster to establish the actual position of the wall being attached to must be checked.


Any discrepancies should be reported in writing immediately.

When printing off PDF's, check that the drawings are printed to correct paper size and scale.

Documents should be used as to the drawing status described.

Property owner to ensure that all aspects of the "party wall etc., act 1997" are complied with prior to any works commencing on site.

Client to be aware of CDM duties and appoint as appropriate.

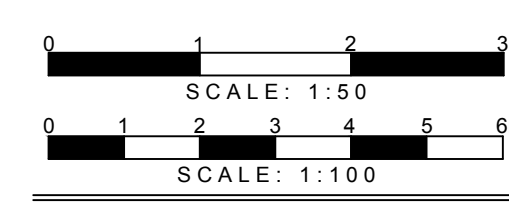

DETAILED PLANNING

1st FLOOR, 311 CHASE ROAD
SOUTHGATE
LONDON N14 6JS

T 0208 1500 494
E INFO@DETAILED-PLANNING.CO.UK
WWW.DETAILED-PLANNING.CO.UK

SITE			
Flat 8, Cedar Place, 14 Bruce Grove, London, N17 6YT			
DRAWING TITLE			
Location Plan, Block Plan, Existing and Proposed Drawings			
DRAWINGS STATUS			
Planning - Listed Building Consent			
SCALE	DATE	DRAWN	CHECKED
As Noted @ A1	Oct 2023	C.W.	P.C.E.B.
DRAWING NO			REVISION
2269L_LBC	SH1		B