



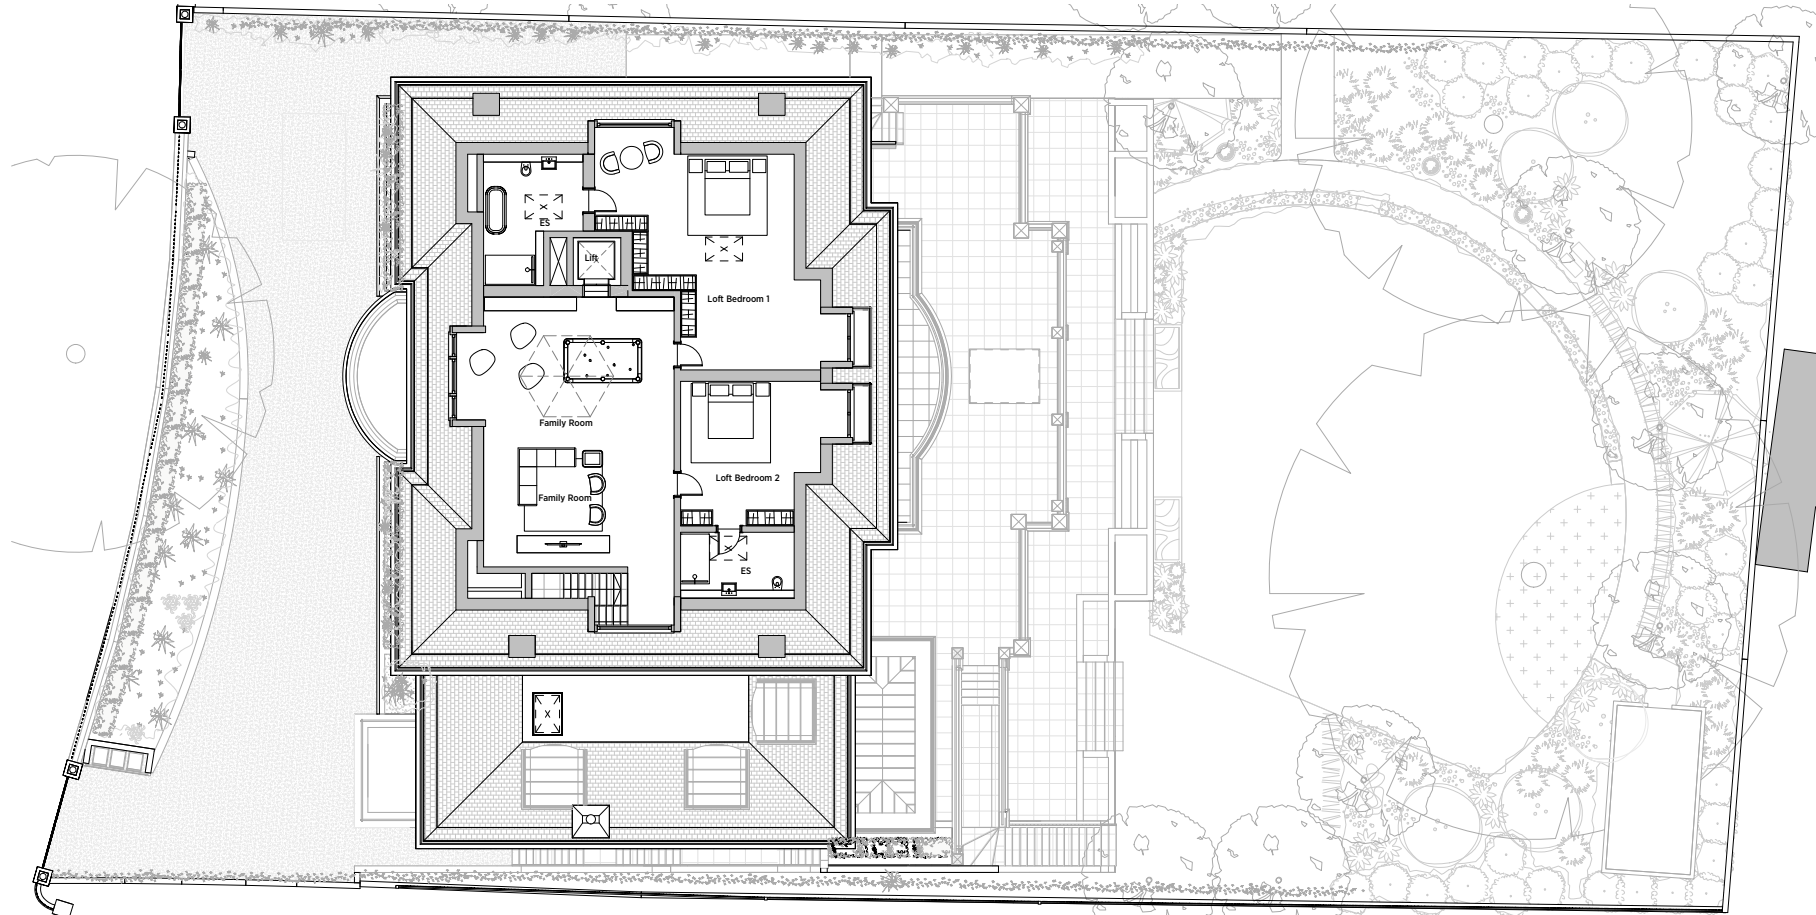


CONSENTED LOWER ROOF PLAN
(REF HGY/2019/2944)

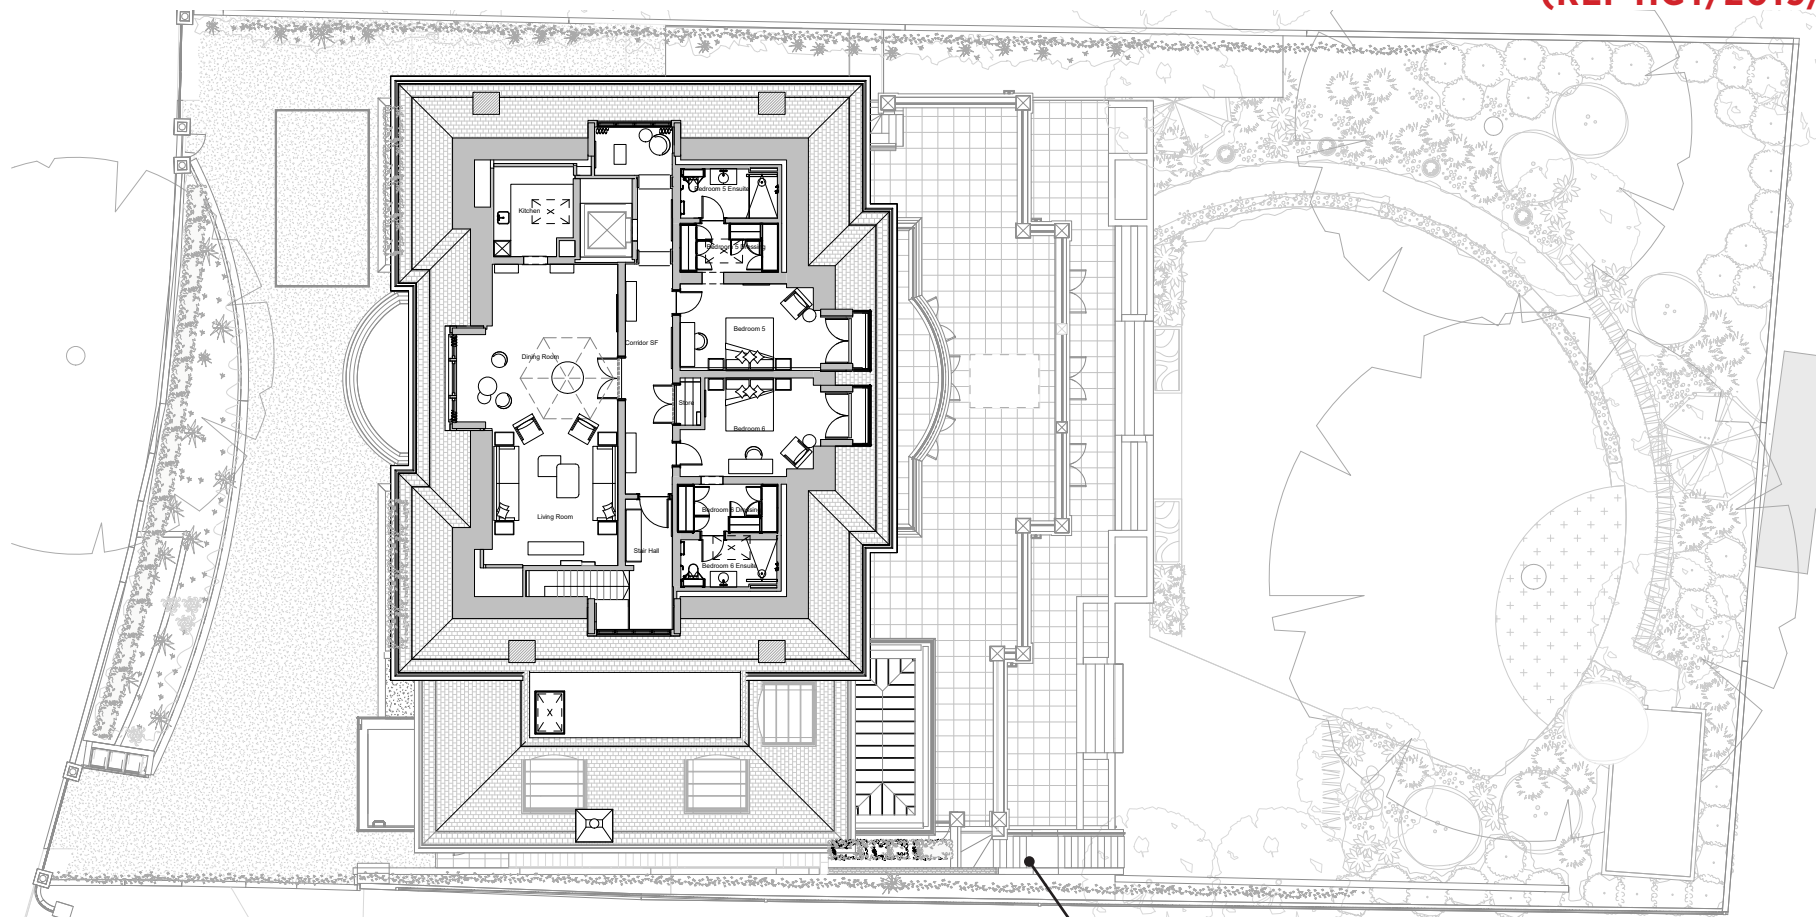


3. Rear external
staircase reconfiguration
(NMA 1)

PROPOSED LOWER ROOF

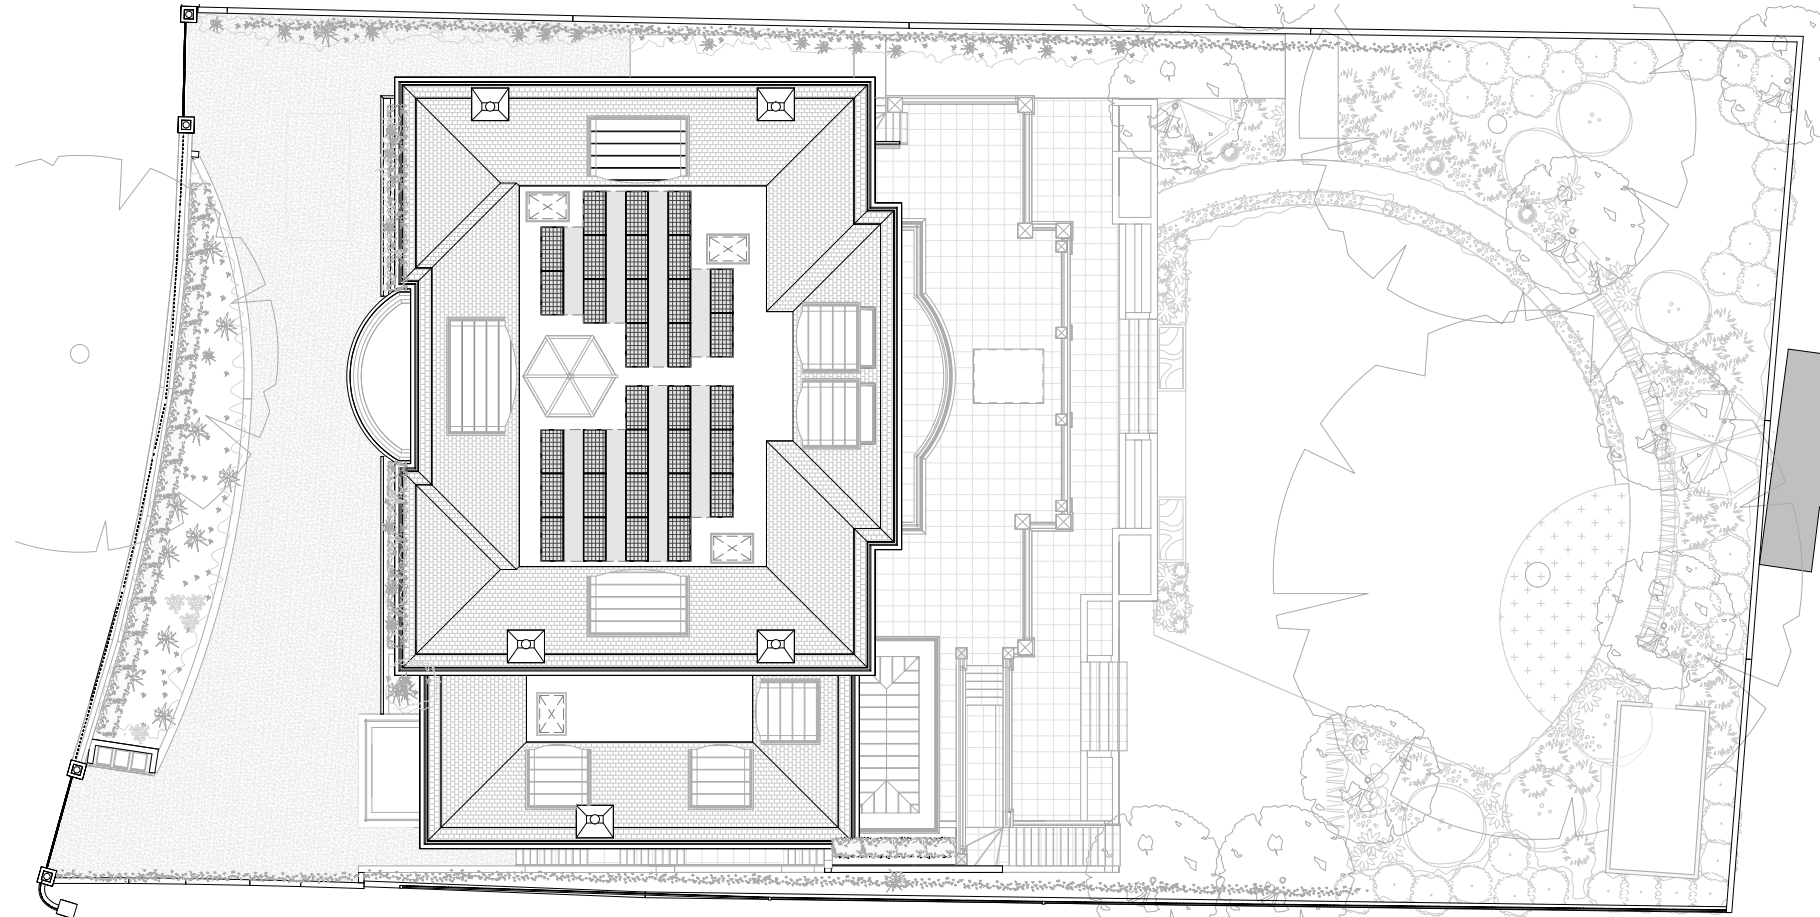

CONSENTED ROOF PLAN
(REF HGY/2019/2944)

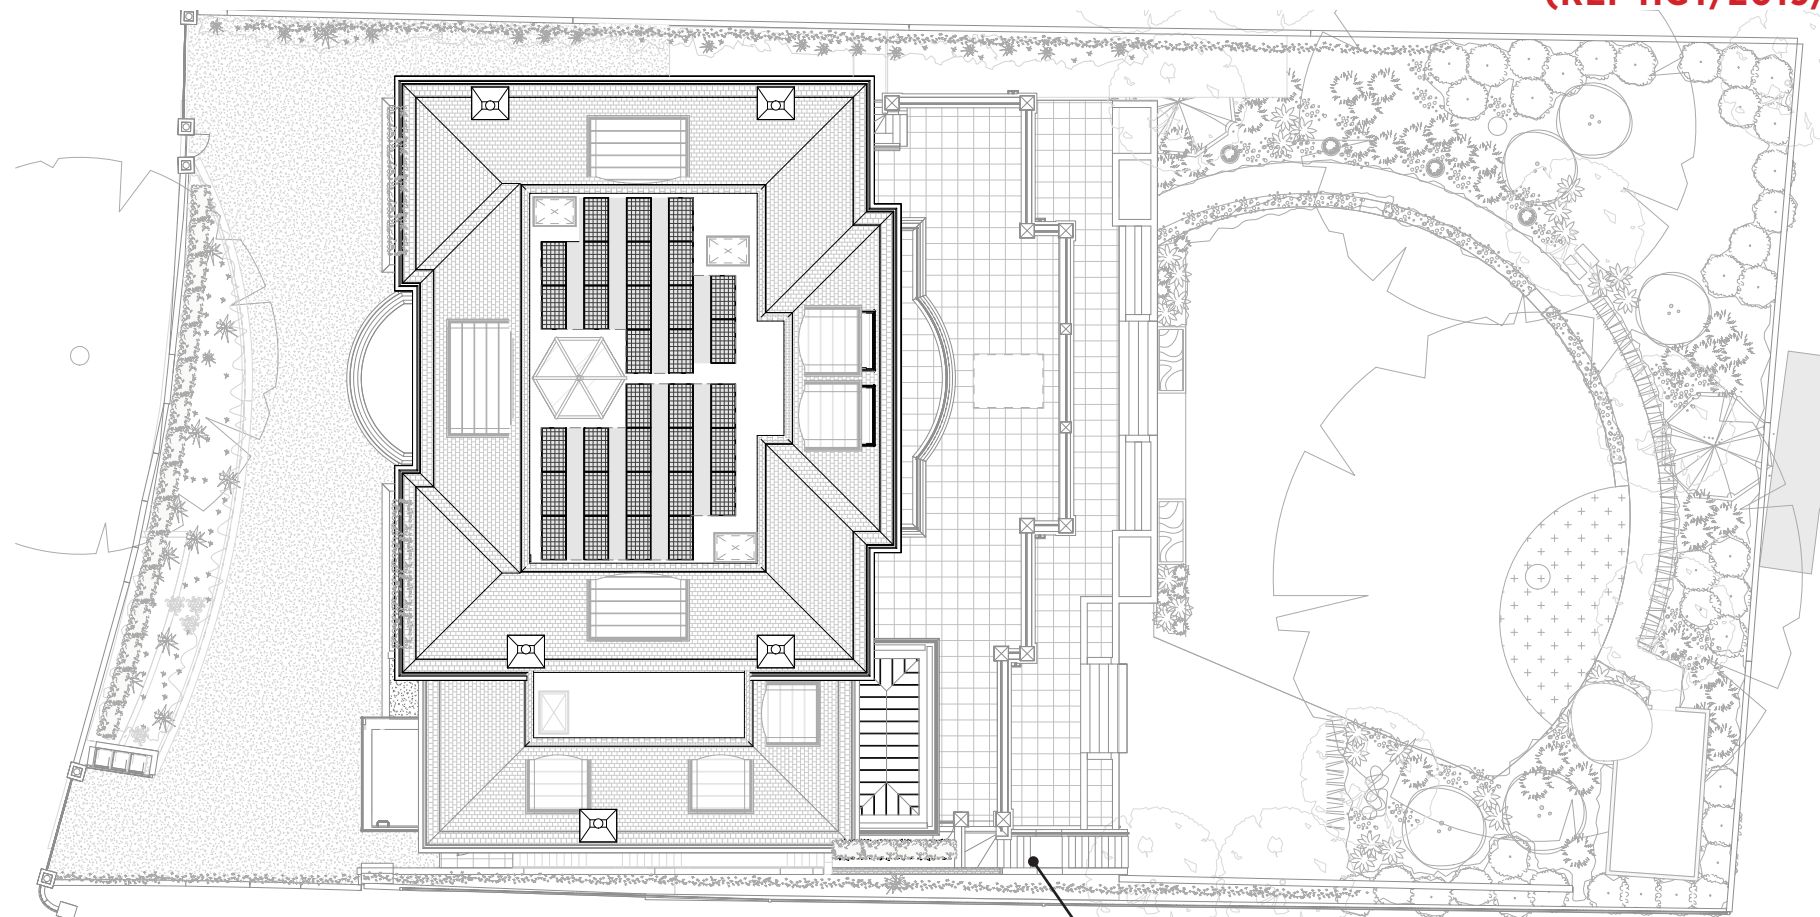

3. Rear external
staircase reconfiguration
(NMA 1)

PROPOSED ROOF PLAN



PROPOSED REAR ELEVATION



CONSENTED REAR ELEVATION
(REF HGY/2019/2944)



PROPOSED EAST ELEVATION



CONSENTED EAST ELEVATION
(REF HGY/2019/2944)