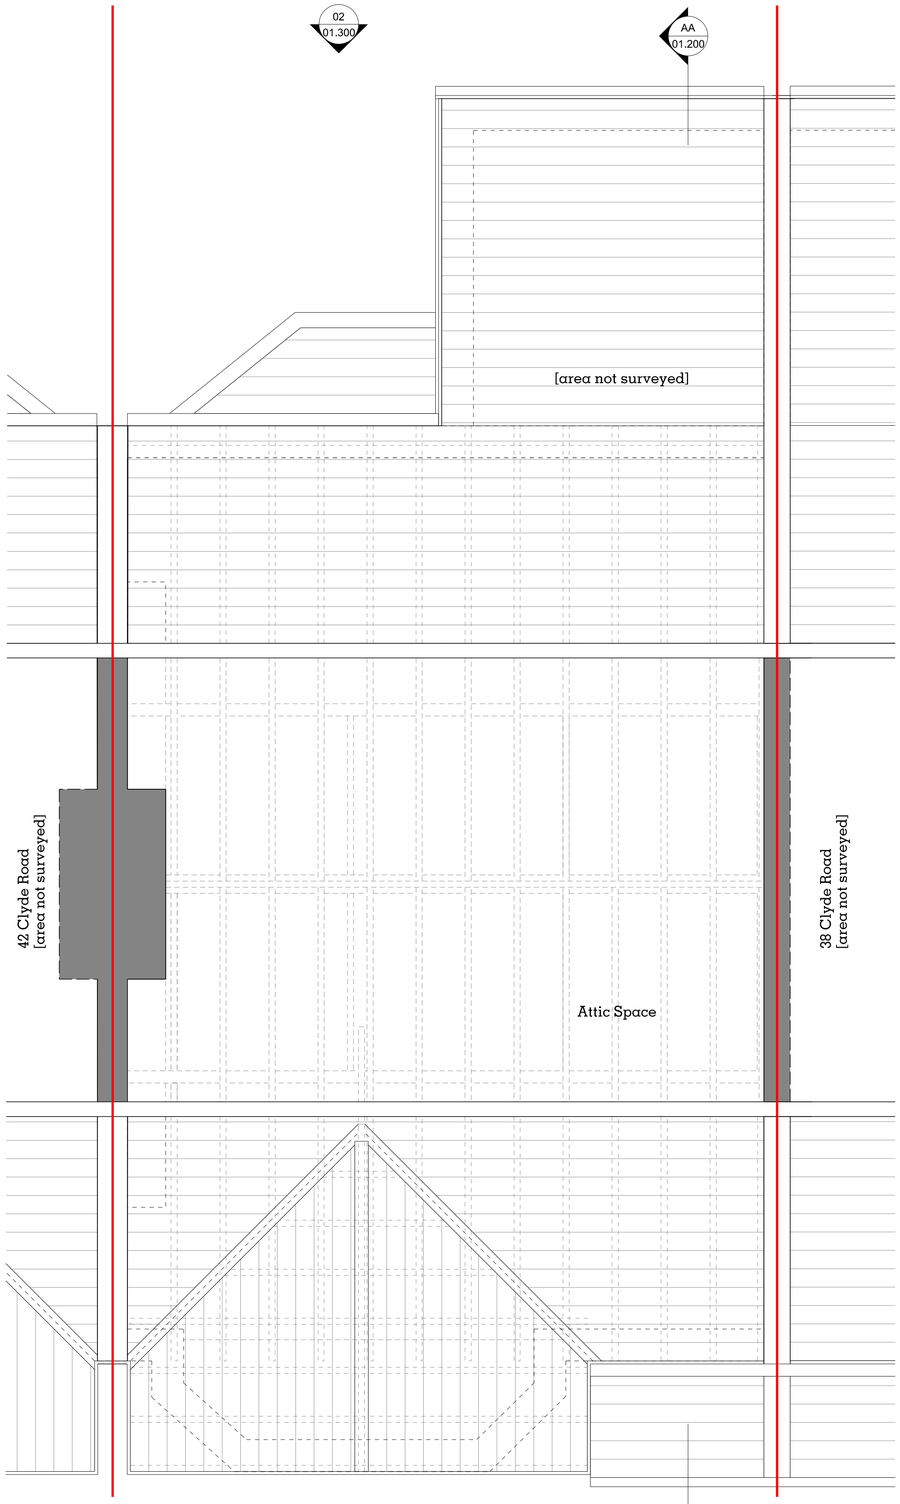

01 Existing Attic Plan
1:50 @ A3

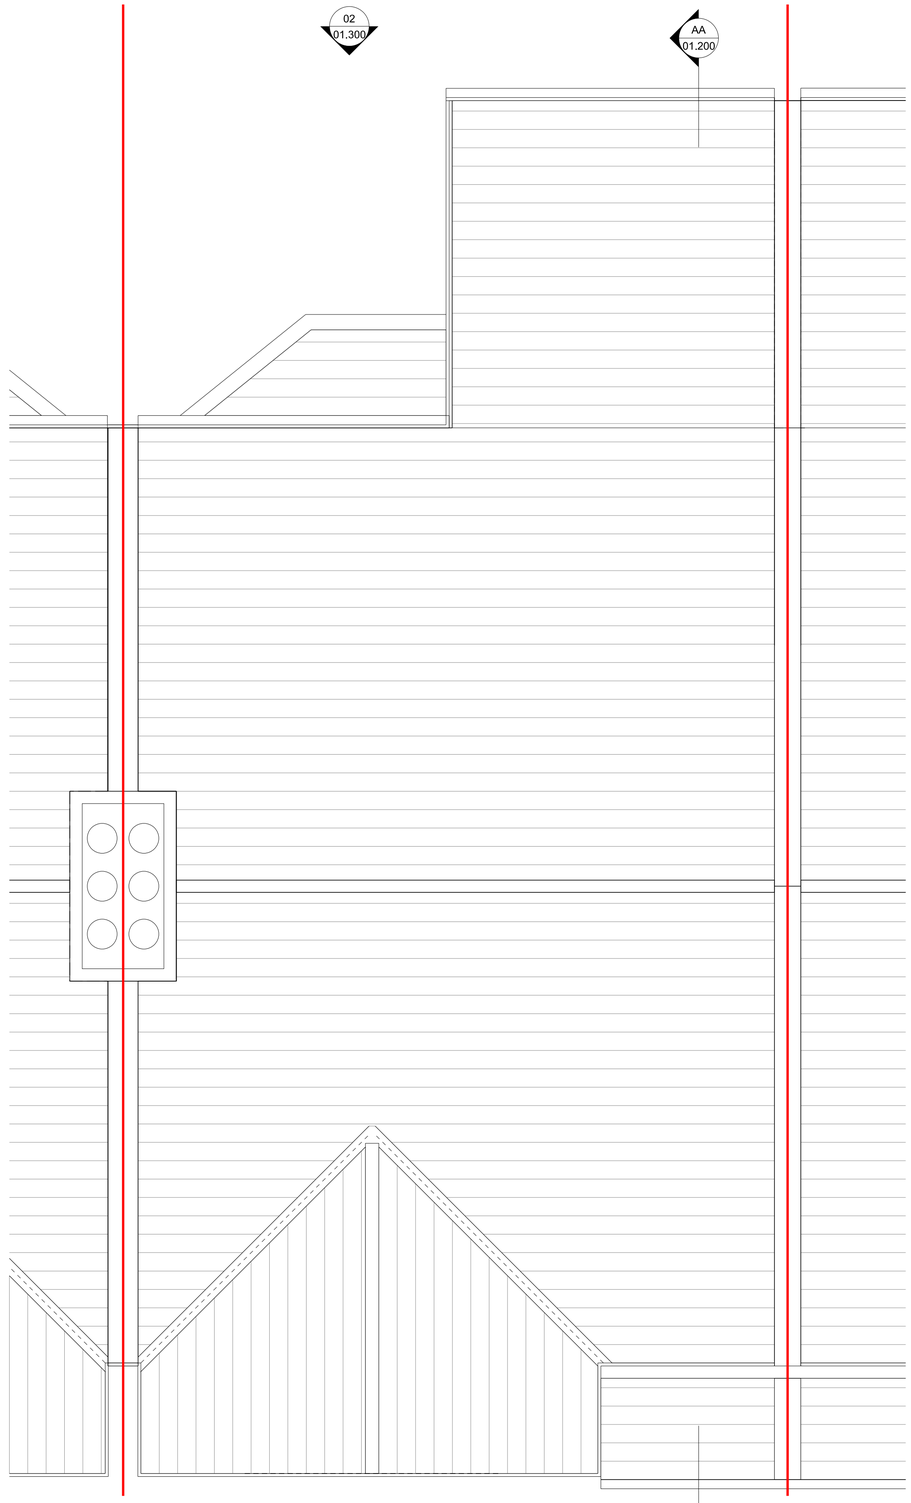

02 Existing Roof Plan
1:50 @ A3

0 0.5m 1m 2m 5m

GENERAL PLANNING NOTES

1. No dimensions to be scaled from this drawing.

2. All errors, omissions or inconsistencies to be reported to the architect immediately.

3. Use figured dimensions only. All dimensions to be checked on site prior to construction and/or fabrication.

LEGEND

Boundary Line

Existing fabric

PLANNING

Project No.	2303
Client	Giancarlo Sciama & Martha Henneman
Date	10.10.2303
Scale	1:50 @ A3 / 1:25@A1
Project	40 Clyde Road
Drawing Title:	Existing Attic and Roof Plans
Drawing No.	2303_PL_01_102
Rev.	A
Drawn	
Approved	
Signed	

Copyright © Hill Patru Architects.

No implied license exists. This drawing should not be used to calculate areas for the purposes of valuation. All dimensions to be checked on site by the contractor and such dimensions to be their responsibility.

Do not scale drawings

All work must comply with relevant British Standards and Building Regulations requirements. Drawing errors and omissions to be reported to the architect.

HILL PATRU

Block D, Imperial Works
Perren Street,
London
NW5 3ED
T. 07813666441
info@hillpatru.co.uk
www.hillpatru.co.uk

RIBA arb Architects Registration Board