




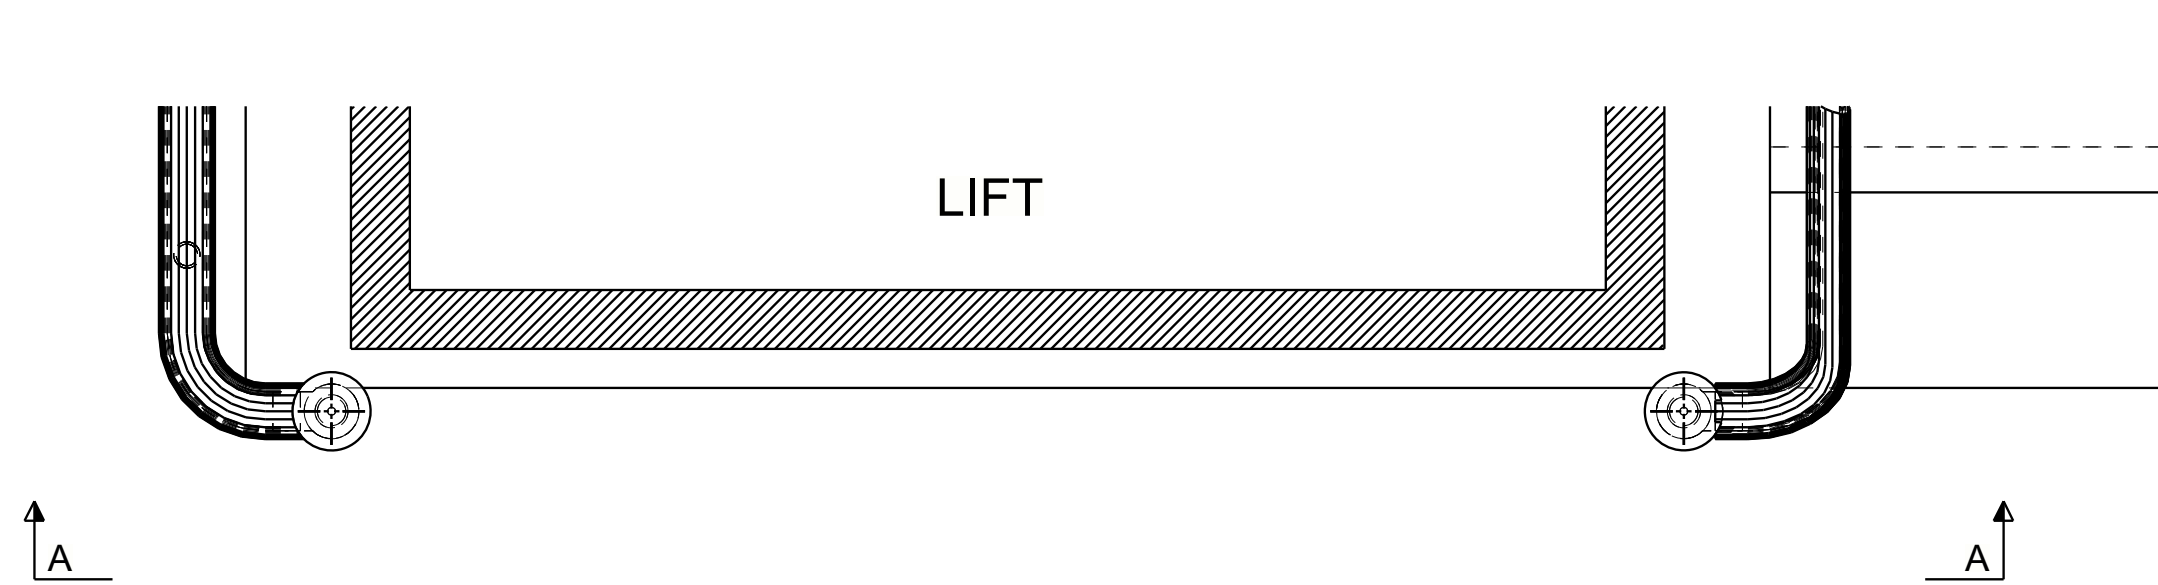

PLAN VIEW

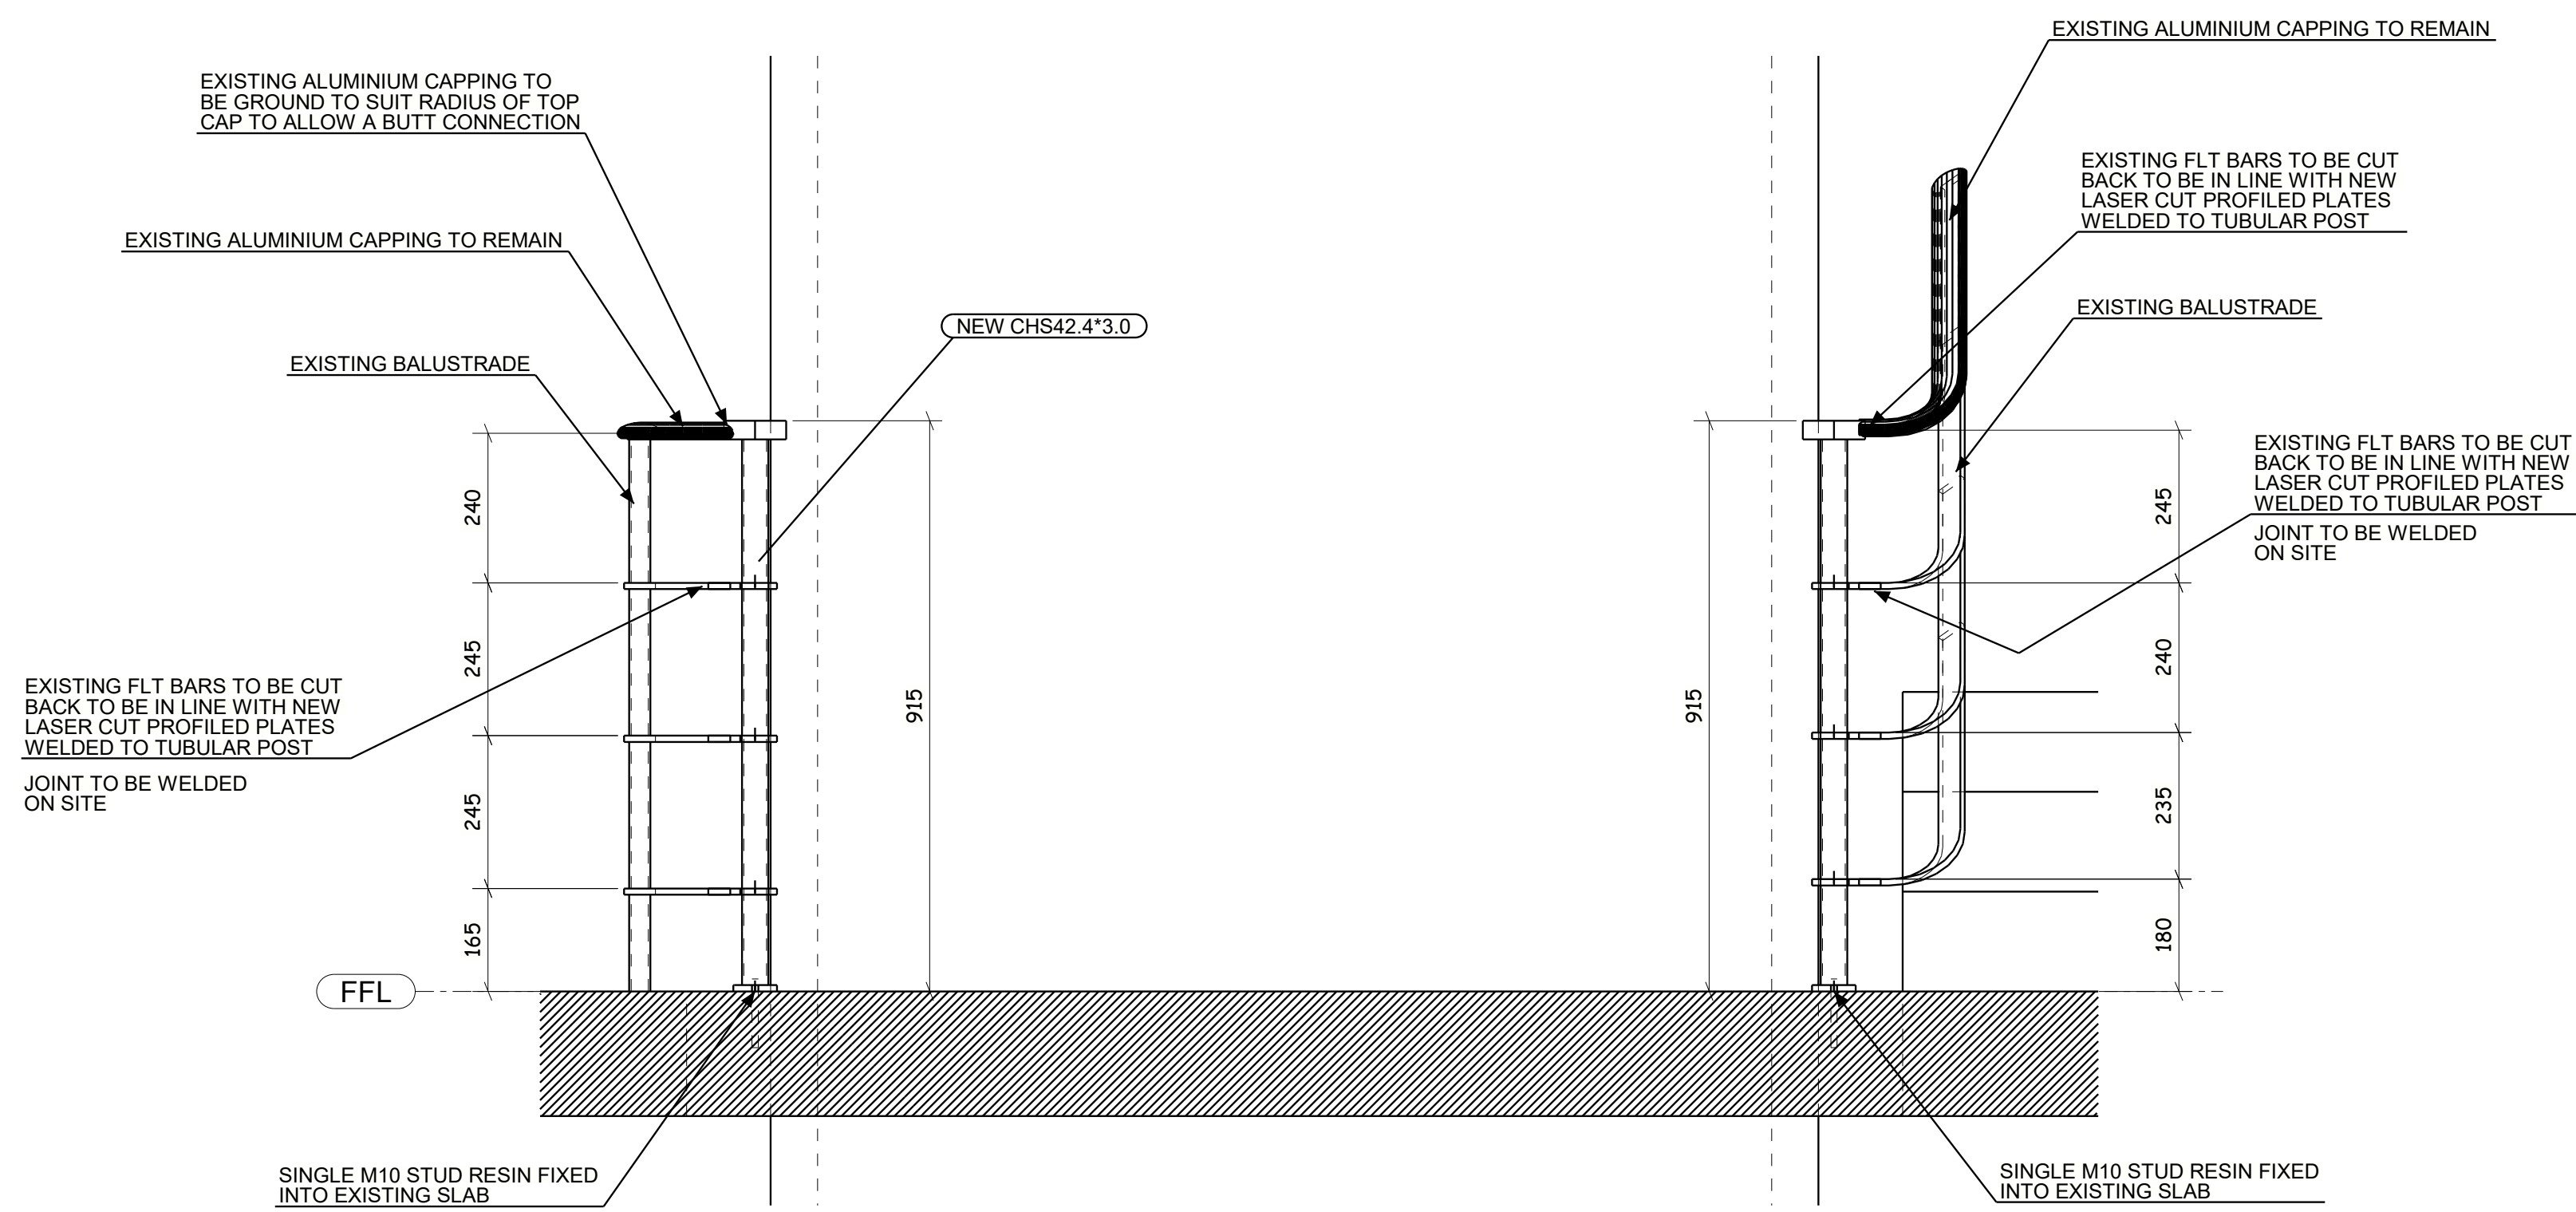

A - A

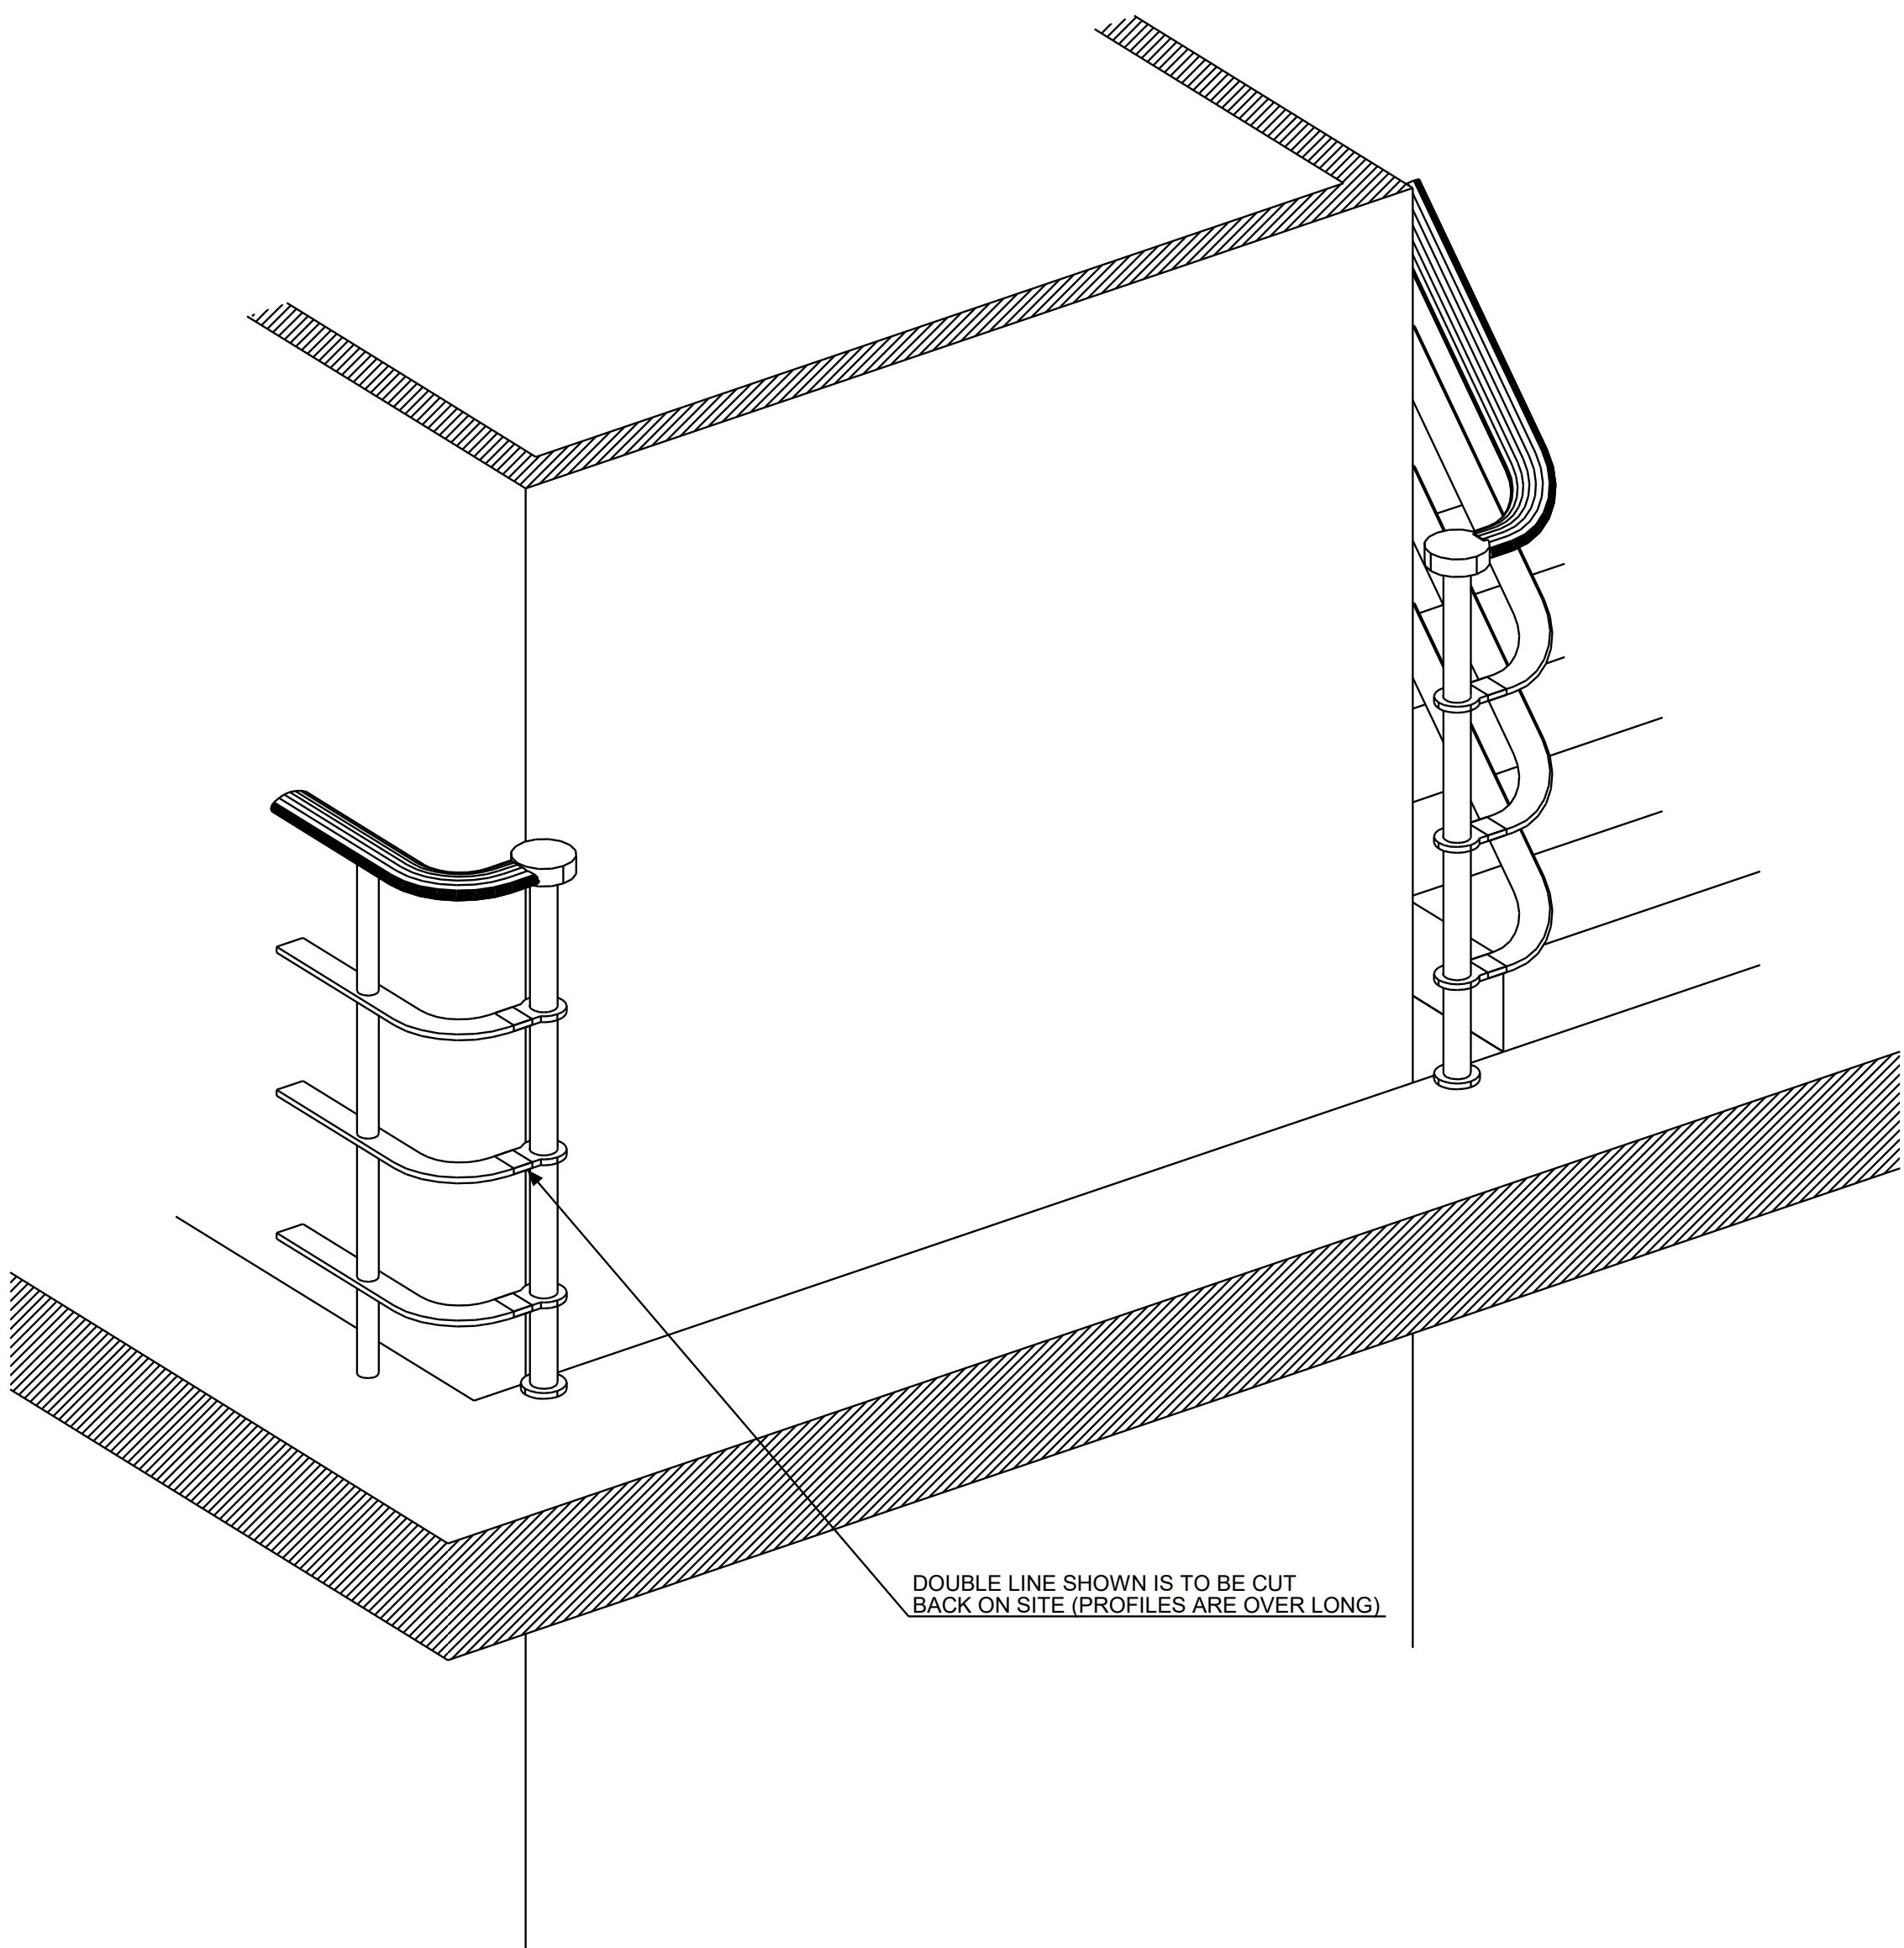

ISOMETRIC VIEW

NOTES:
NEW POSTS TO BE PAINT PRIMED AND GIVEN TOP COAT ON SITE (BY OTHERS)

C02	POSTS REVISED TO SUIT COMMENTS	08.07.2022
C01	ISSUED FOR COMMENT	04.07.2022
REV MARK	REVISION DESCRIPTION	REVISION DATE
ARDMORE GROUP SKYLINE Engineering (South East) Ltd Unit 10 & 20, Kingsnorth Industrial Estate, Canterbury, Kent, CT1 3LN Tel: 01226 311001 Email: info@ardmoregroup.co.uk		
DRAWING TITLE	BROADWAY STAIR LIFT ENTRANCE BALUSTRADE POSTS	
CONTRACT	HORNSEY - BROADWAY STAIR	
MODELLED BY	RJH	DATE 04.07.2022
CONTRACT NO	SEL1142	SCALE 1:10
DRAWING No	7414-11-001	REVISION No. C02