



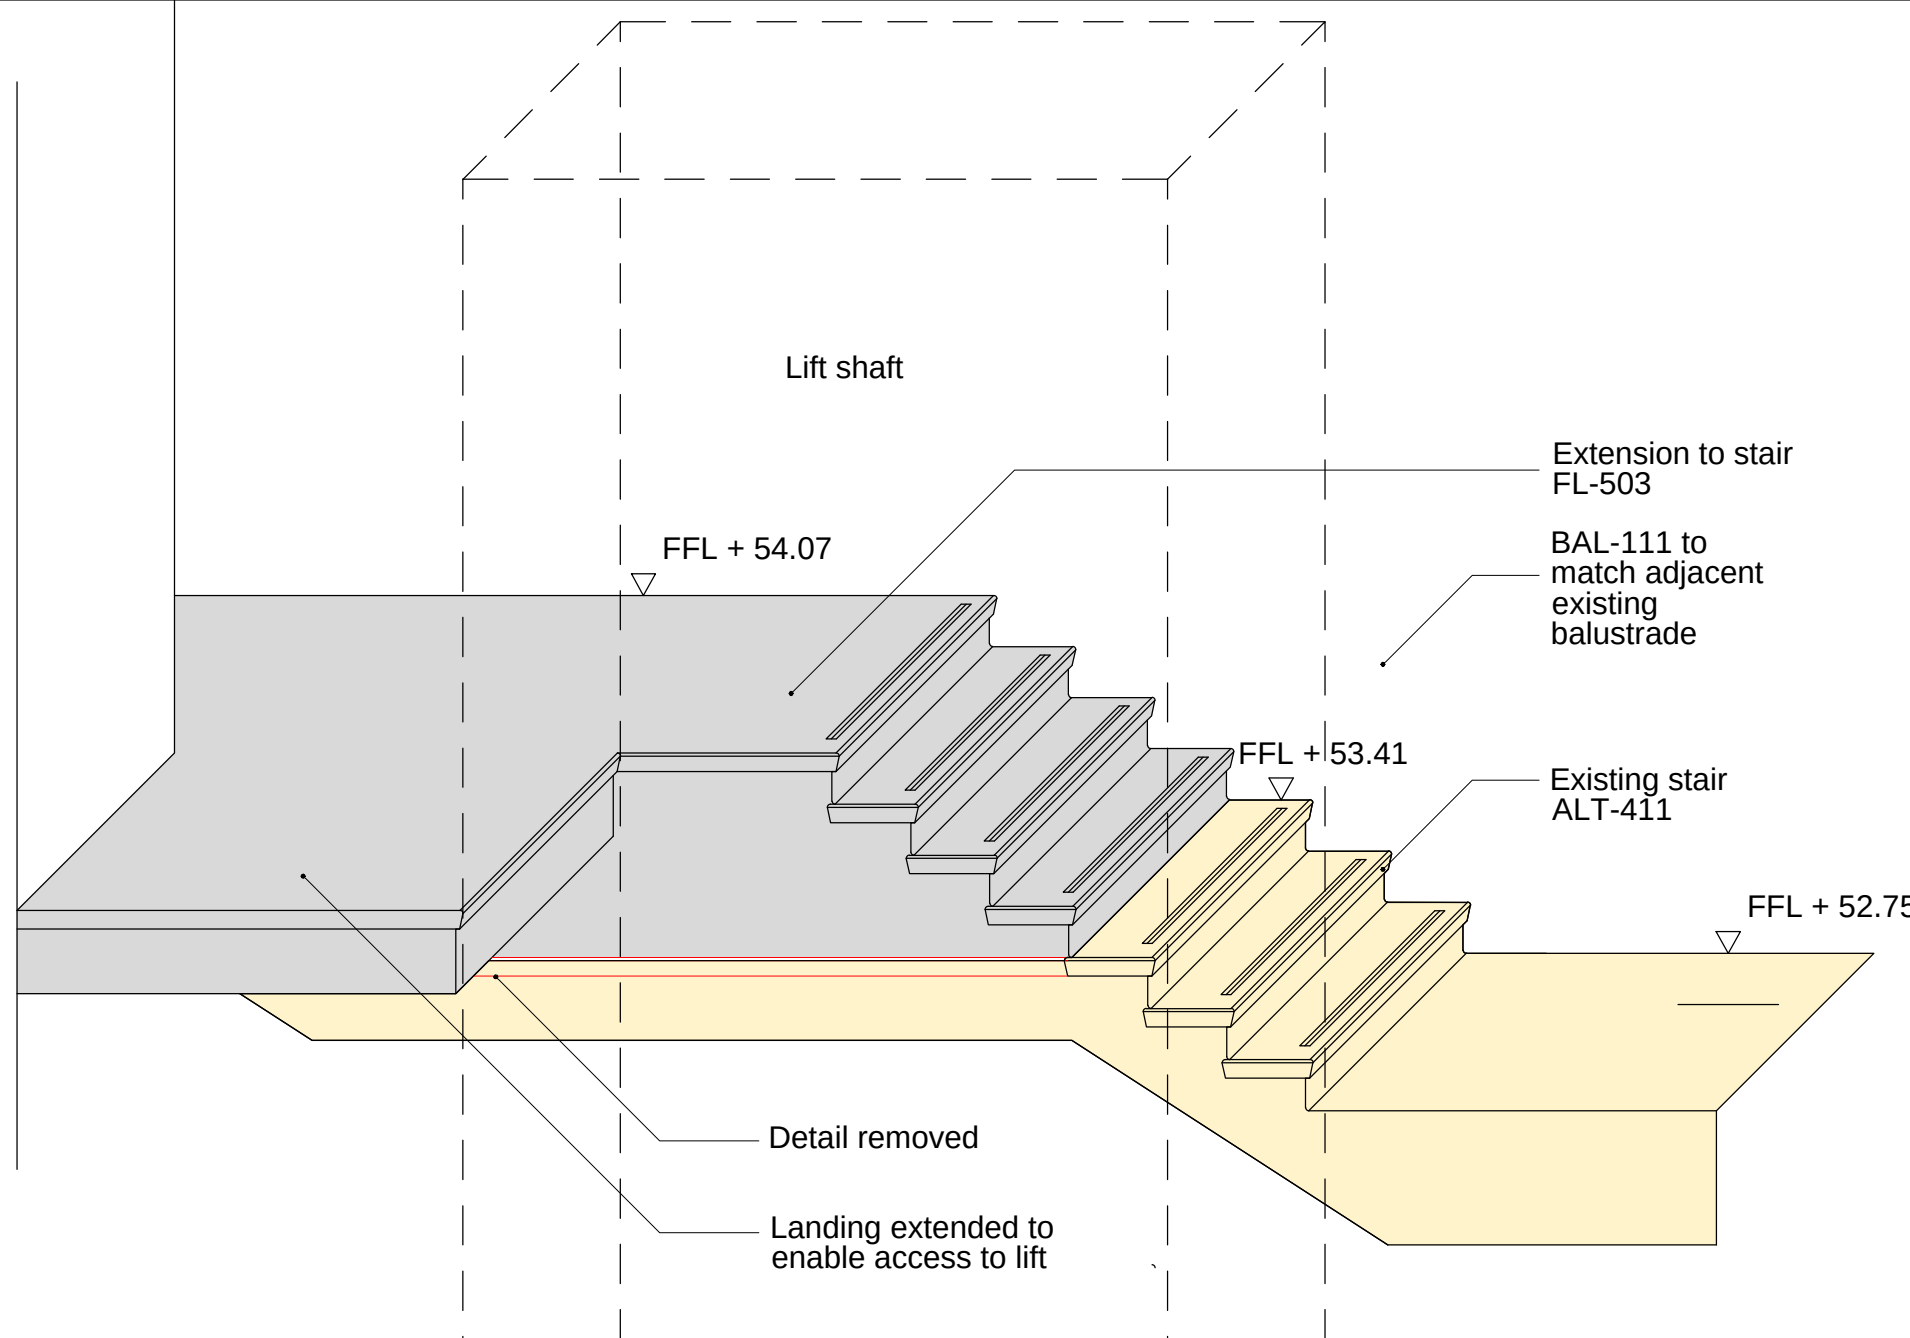


01 3D view

Nts

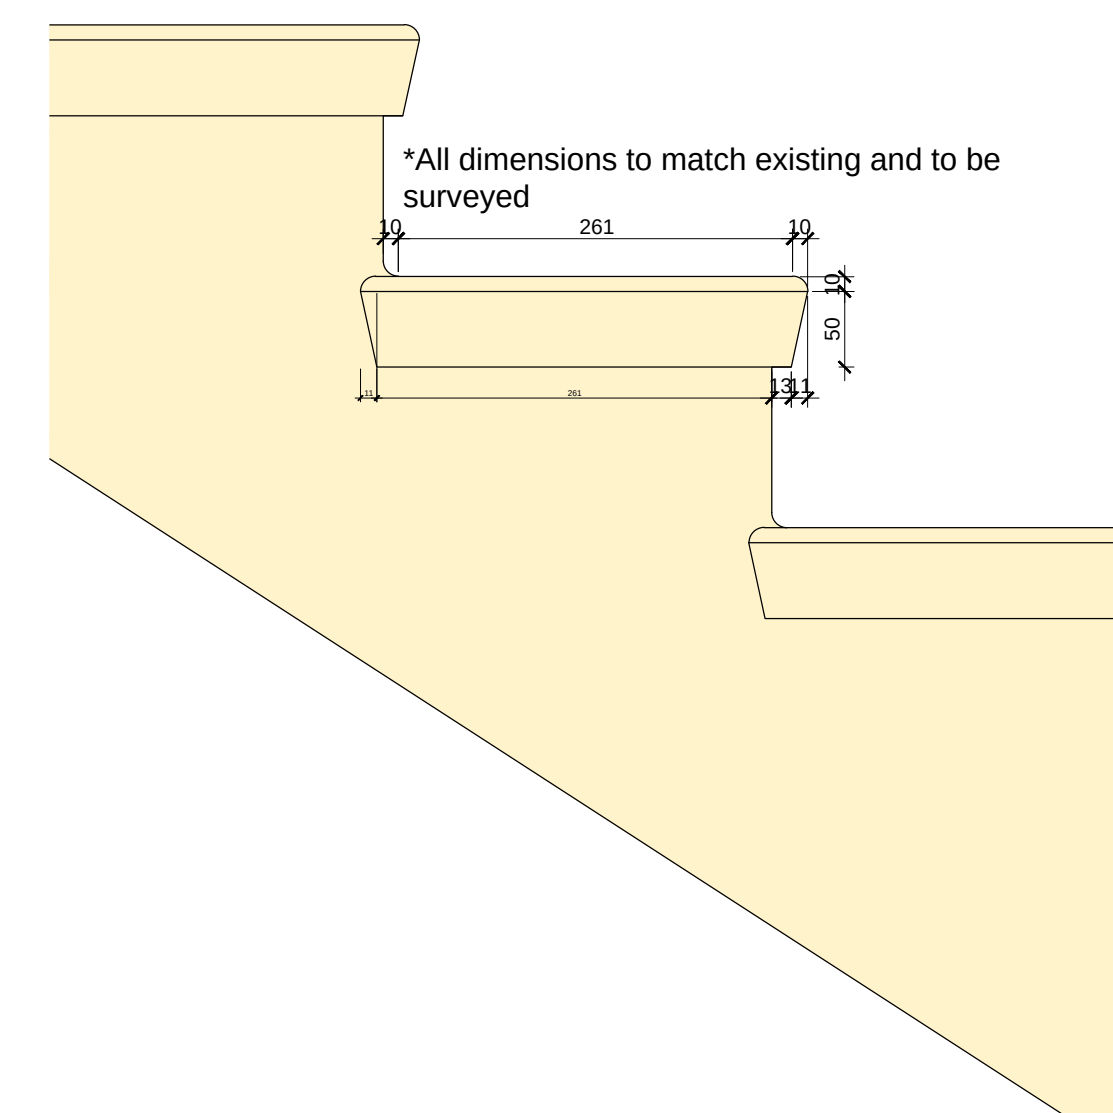

02 Existing terrazzo stair detail to be replicated in stair extension

1:2

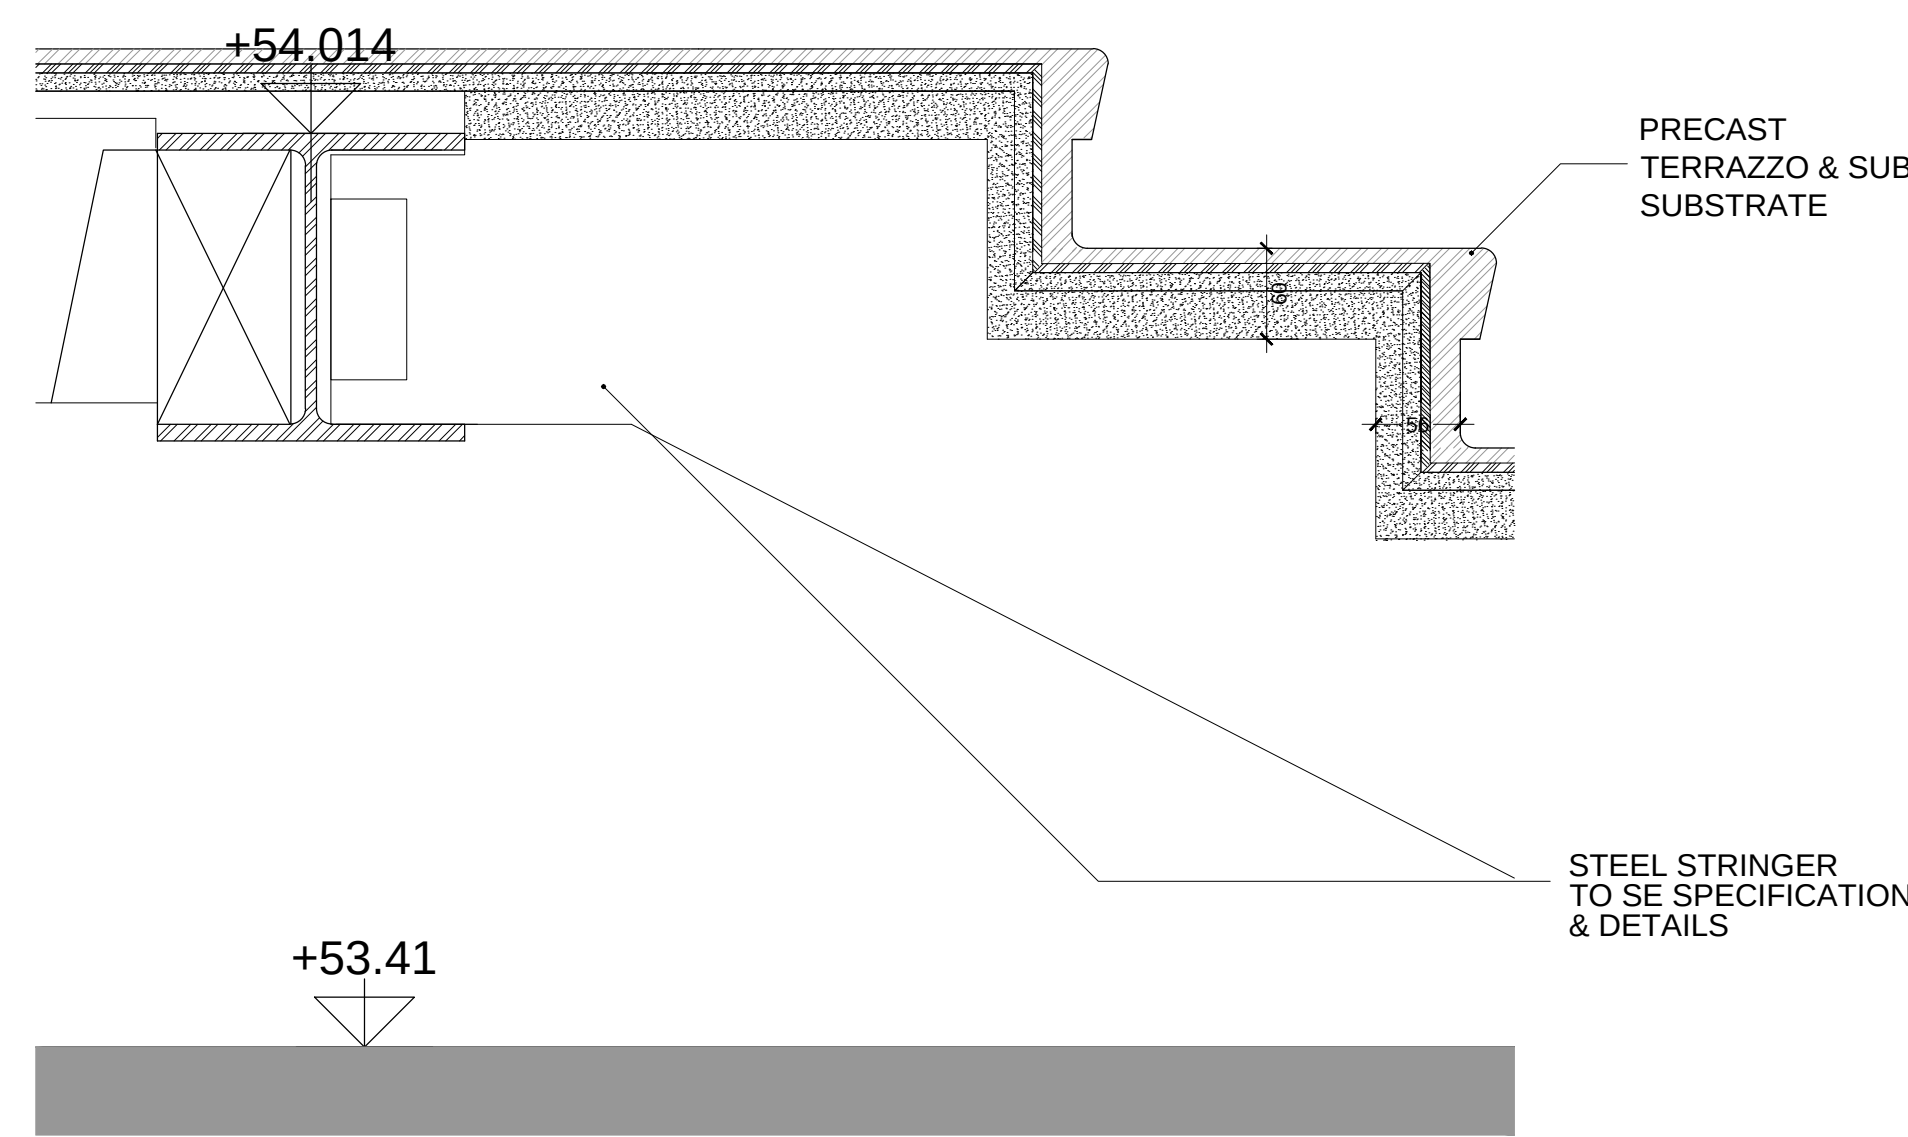


Extension to stair FL-503

Extension to balustrade BAL-111


05 Existing terrazo stair and balustrade detail to continue in extension

Nts

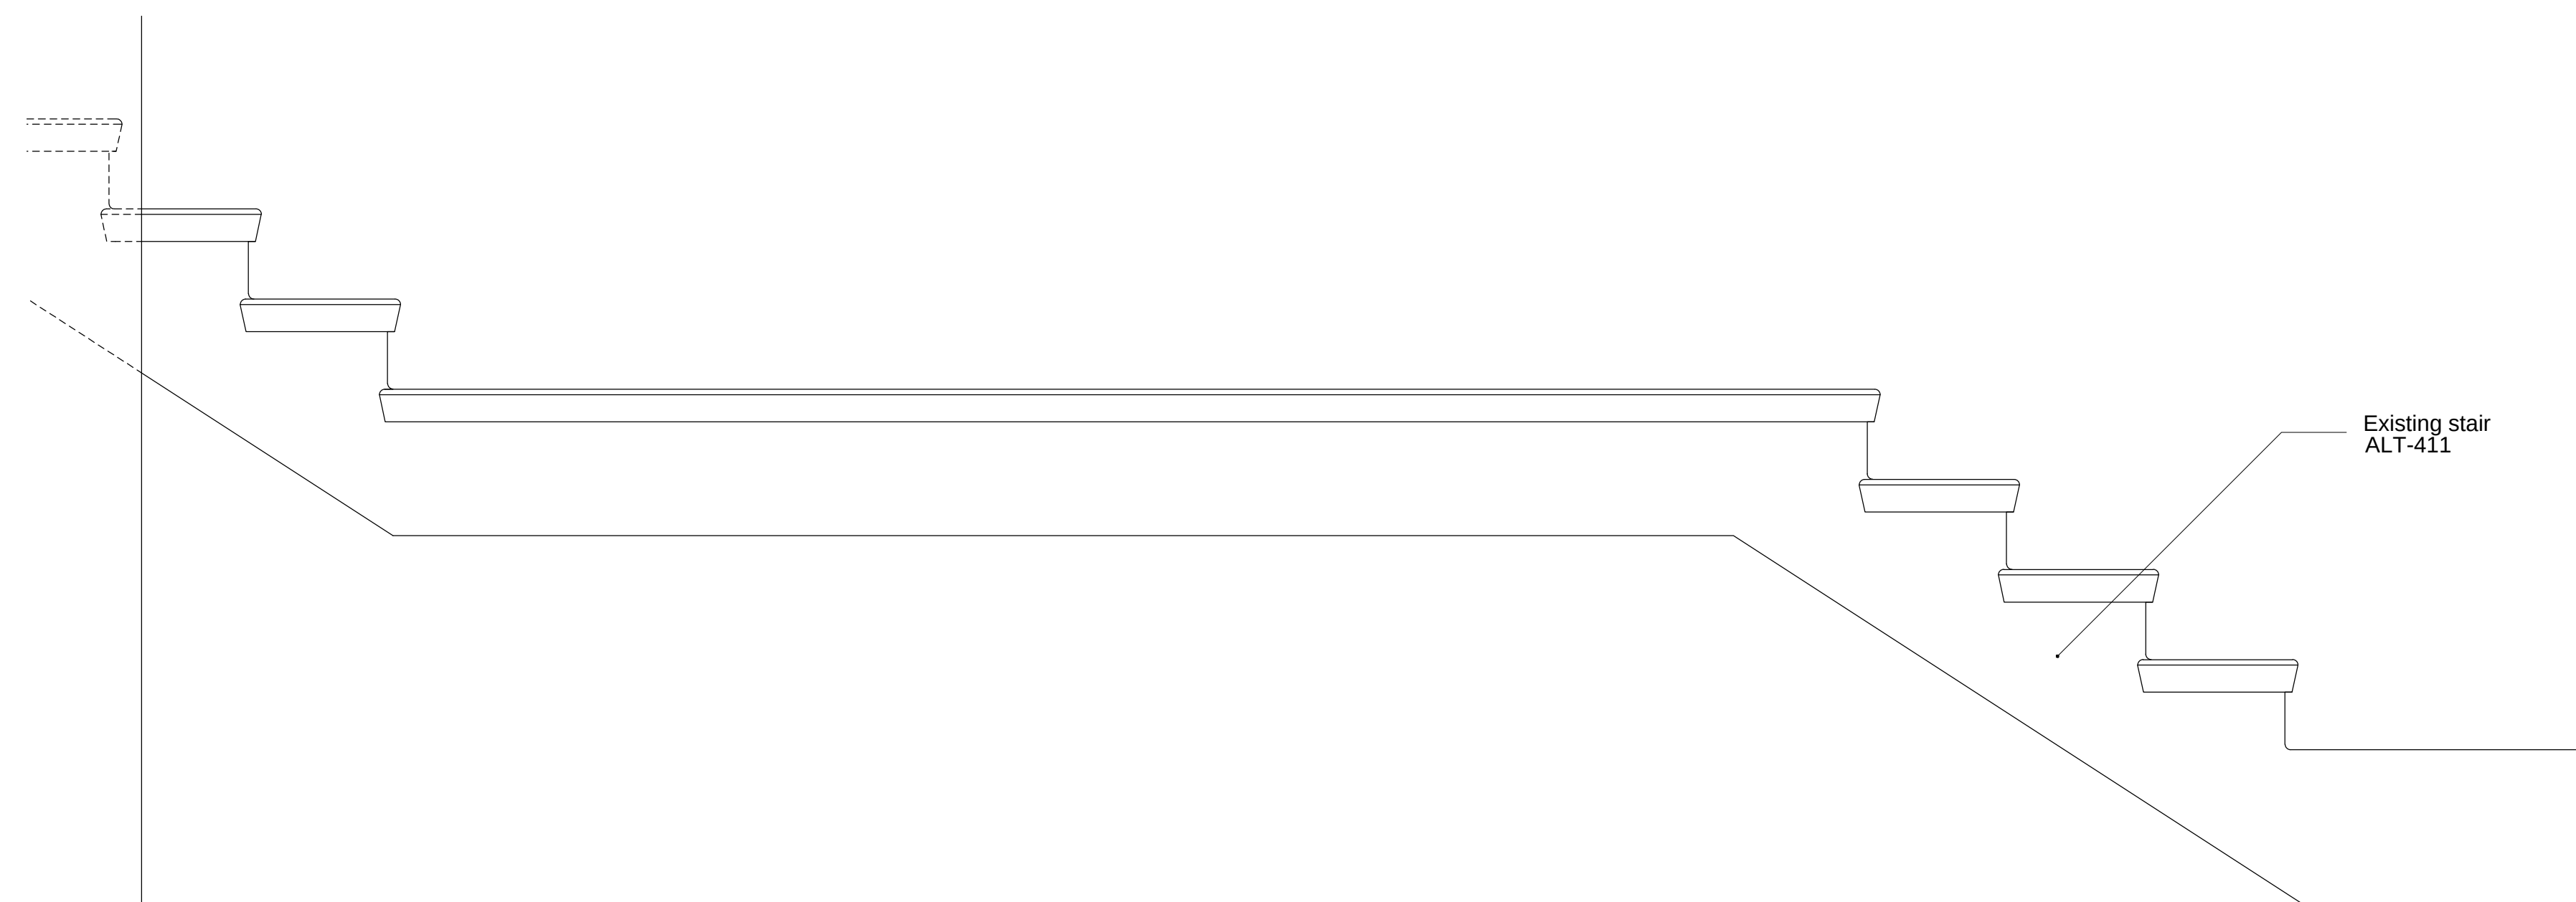

03 Existing terrazzo stair

1:10

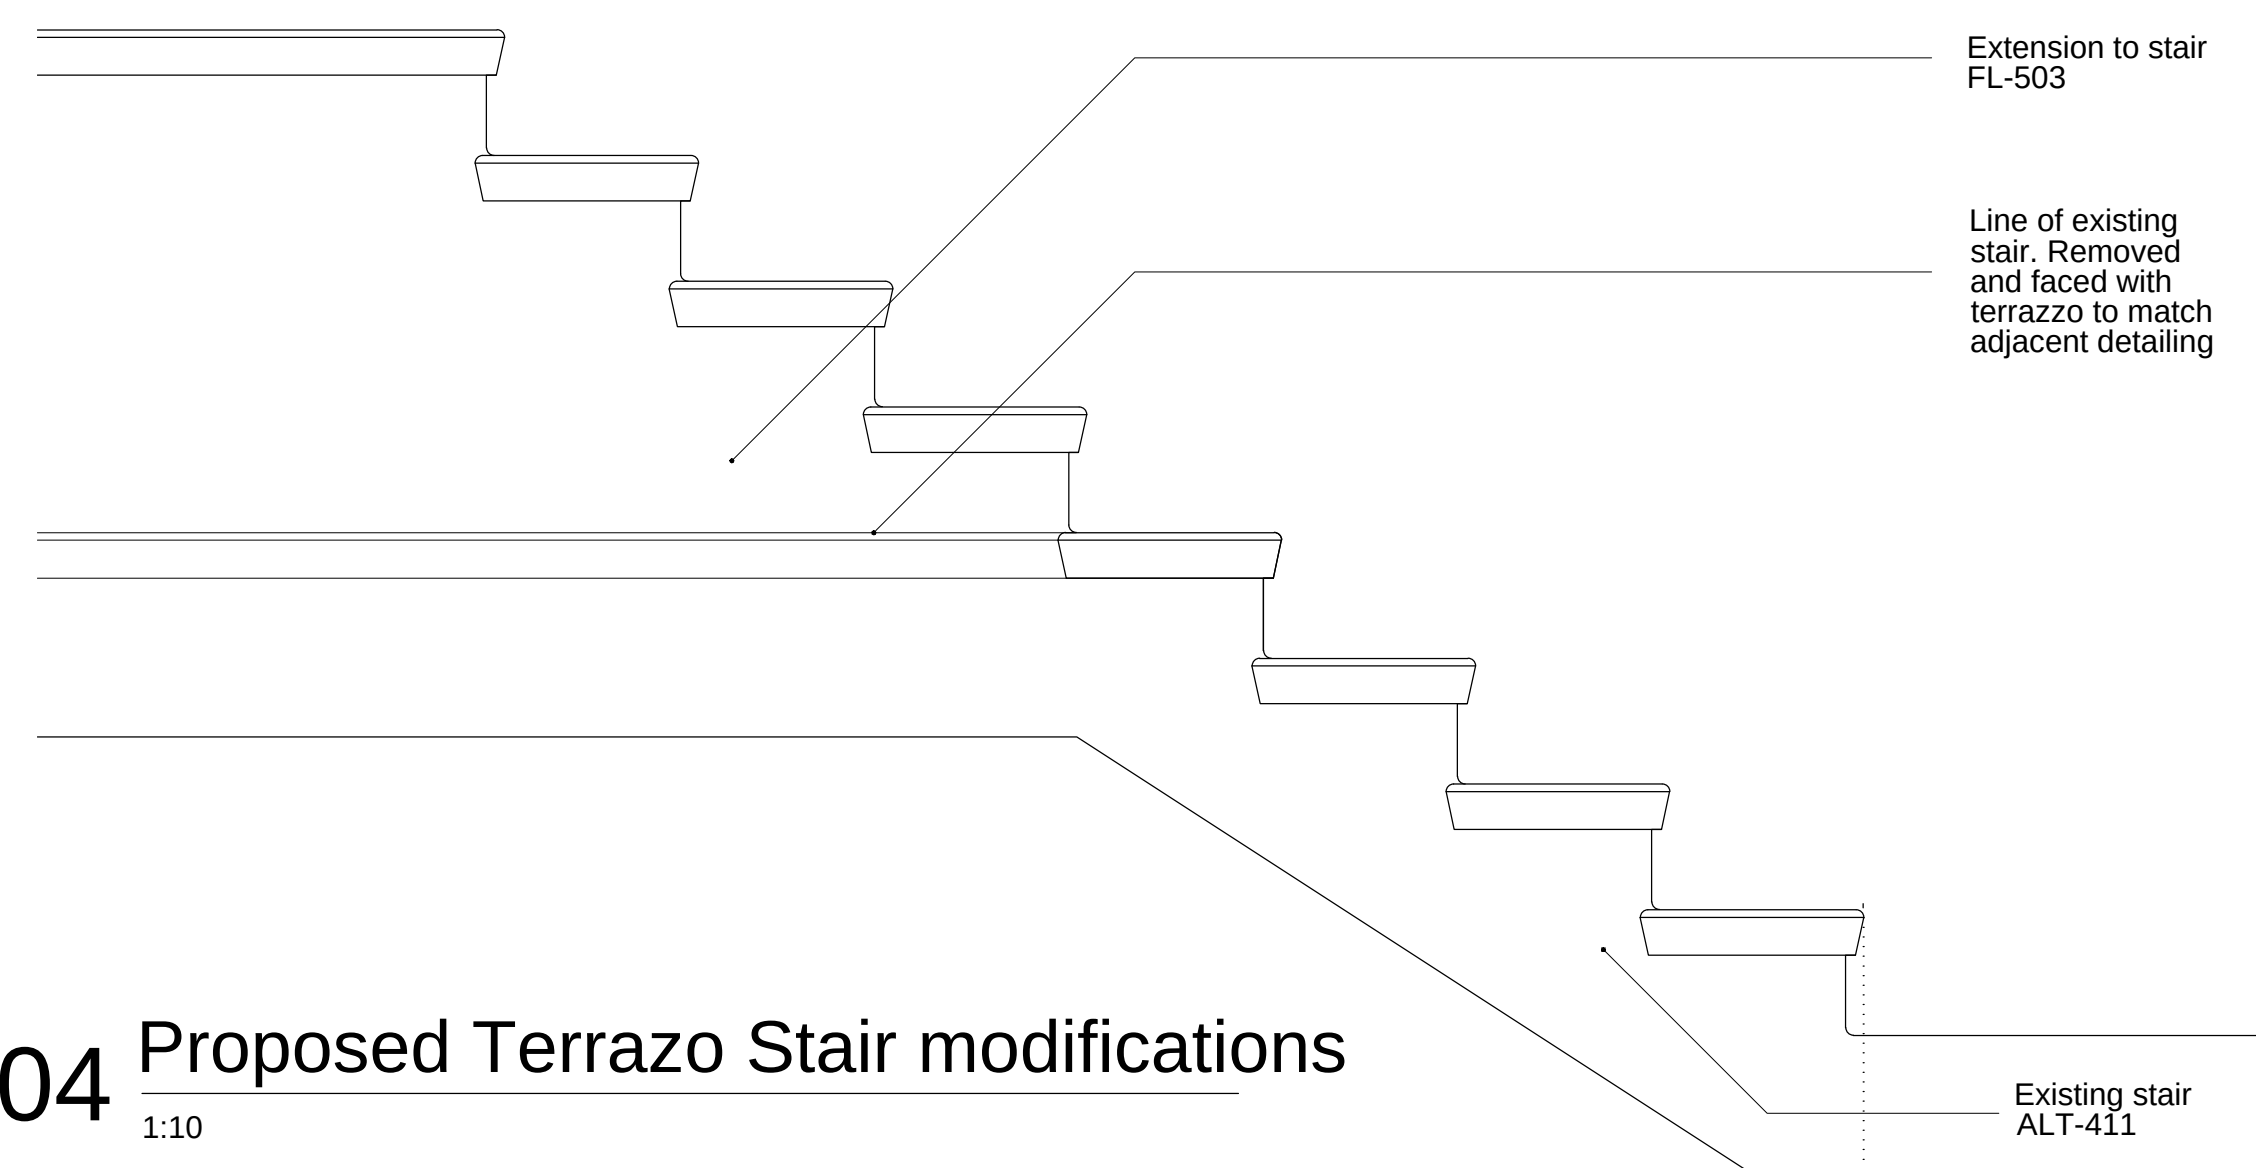


04 Proposed Terrazo Stair modifications

1:10

READ IN CONJUNCTION WITH THE DRAWING
3670-KDS-BA-02-DR-A-04-2254 & 55

© KDS & Associates Ltd
No part of this drawing may be reproduced without written consent.
All contractors must visit site and be responsible for taking and checking all dimensions relating to this work.
Do not scale from this drawing.

REVISION NOTES
C1 27-04-2021 AC FOR CONSTRUCTION

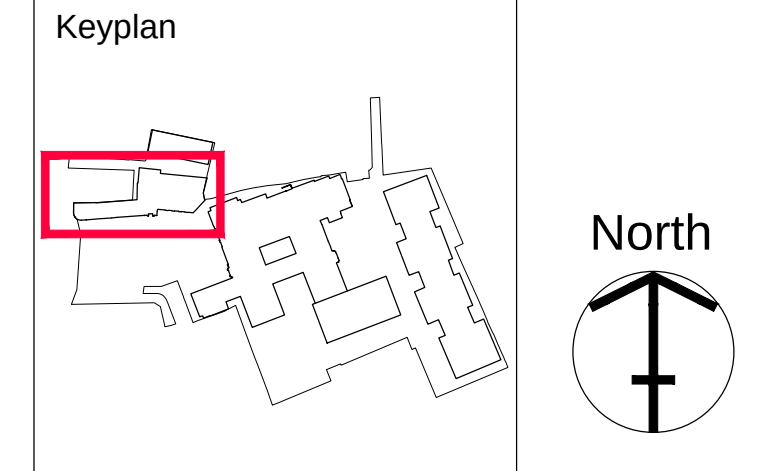

ARDMORE CONSTRUCTION LTD
6 WHARF STUDIOS,
28 WHARF ROAD,
LONDON, N1 7GR
TEL: 0208-344 0300
www.ardmoregroup.co.uk

KDS ASSOCIATES LTD
TECHNICAL ● ARCHITECTURAL ● MANAGEMENT ● CONSULTANTS
101 THE BLACKFRIARS FOUNDRY
156 BLACKFRIARS ROAD
LONDON SE1 6EN
0203 355 0775
www.kdsassociates.co.uk

CONSTRUCTION

PROJECT / DRAWING TITLE
HORNSEY TOWN HALL
TOWN HALL & BROADWAY ANNEX
N8 9JJ

DRAWING TITLE
APARTMENTS
STAIR ALTERATION DETAILS

DATE / DRAWN BY
18-06-19 AC

PROJECT / DRAWING NO
3670-KDS-BA-XX-DR-A-24-5700

SCALE
AS SHOWN @A1

REV
C1