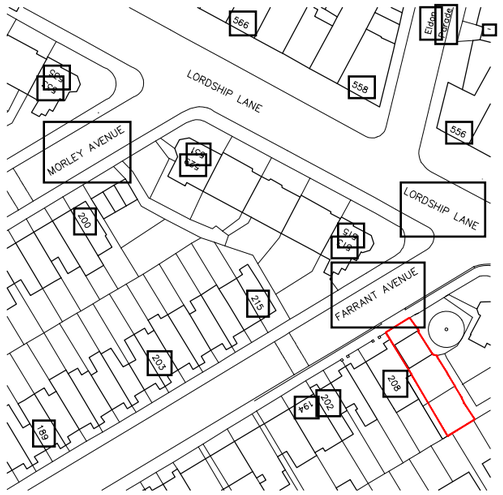

01 / 001 EXISTING LOCATION PLAN

1:1250

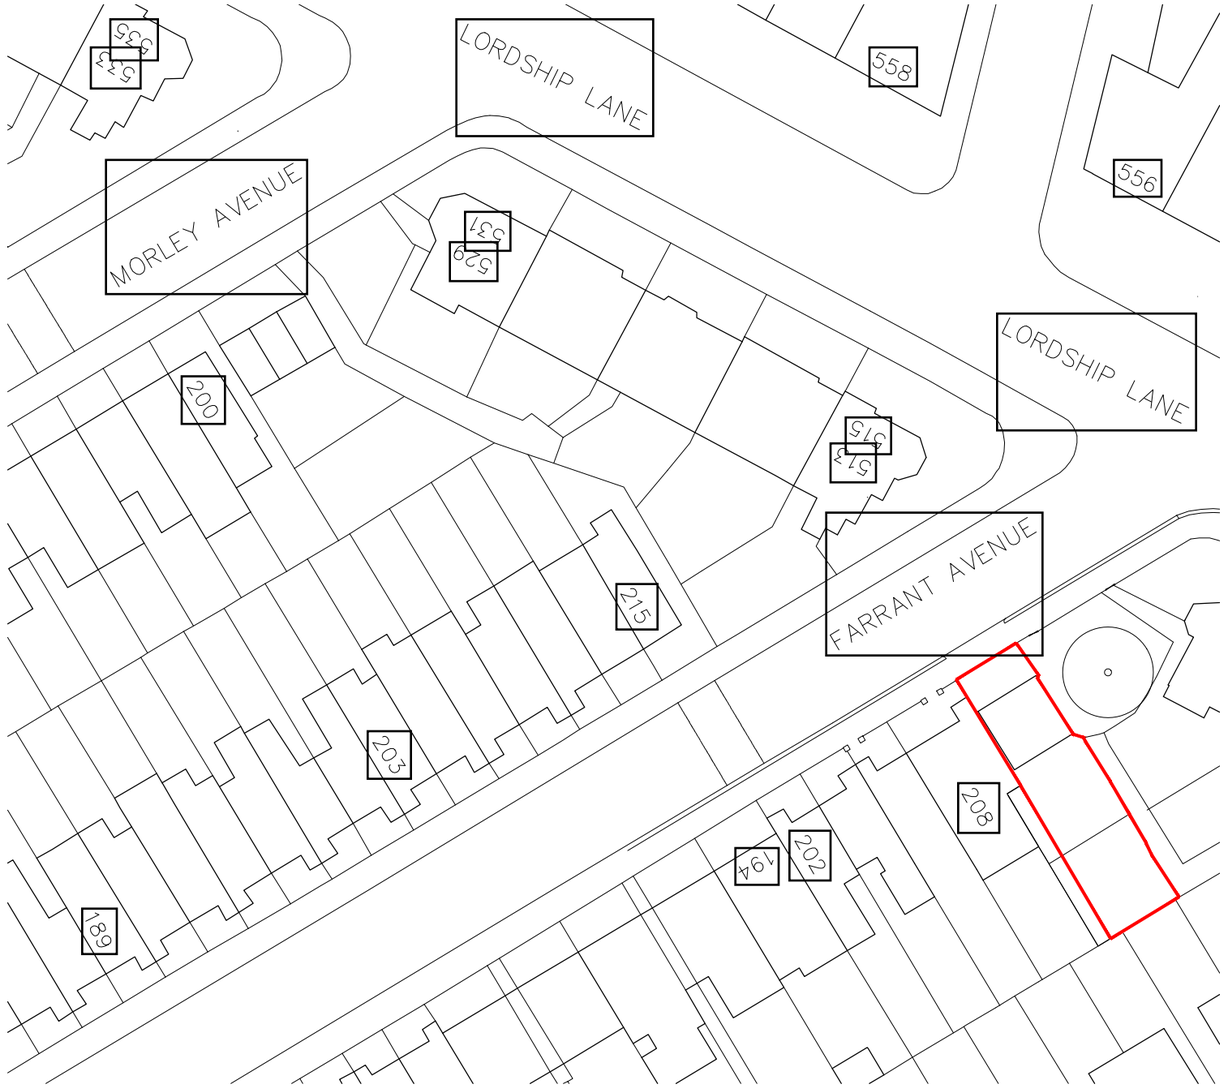

02 / 001 EXISTING BLOCK PLAN

1:500

CONTRACTORS ARE NOT TO SCALE OFF THIS DRAWING
ALL DIMENSIONS MUST BE CHECKED ON SITE
INFORM THE ARCHITECT OF ANY DISCREPANCIES PRIOR TO CONSTRUCTION

PLOT SIZE: A3

NOTES:

SCALE: 1:500 @ A3

0 5 10

SCALE: 1:1250 @ A3

0m 25m 50m

REV	DATE	DESCRIPTION	DRN	CHK
P01	17.12.2020	ISSUED FOR PLANNING	VL	CP

REVISION HISTORY

PROJECT:
GARAGES ADJ TO
208 FARRANT AVENUE

CLIENT:
HARINGEY COUNCIL

DRAWING NO:
0221 - 001

DRAWING TITLE:
EXISTING
LOCATION AND BLOCK PLAN

SCALE @ A3: 1:1250 / 1:500

REV:
P01

UN1T
Unit One Architects Ltd ©
The Junction, Station Road, Watford, WD17 1EU
t: 0207 183 1456 | e: studio@unit1architects.com
www.unit1architects.com