Copyright.
This drawing and design and all the information contained therein is the sole copyright of SODA Ltd, and reproduction in any form is forbidden unless permission is obtained in writing.

No dimensions to be scaled from this drawing. All Contractors must visit site and be responsible for taking and checking all dimensions relative to this work. The Designer must be advised of any discrepancies in writing.

MapServe®

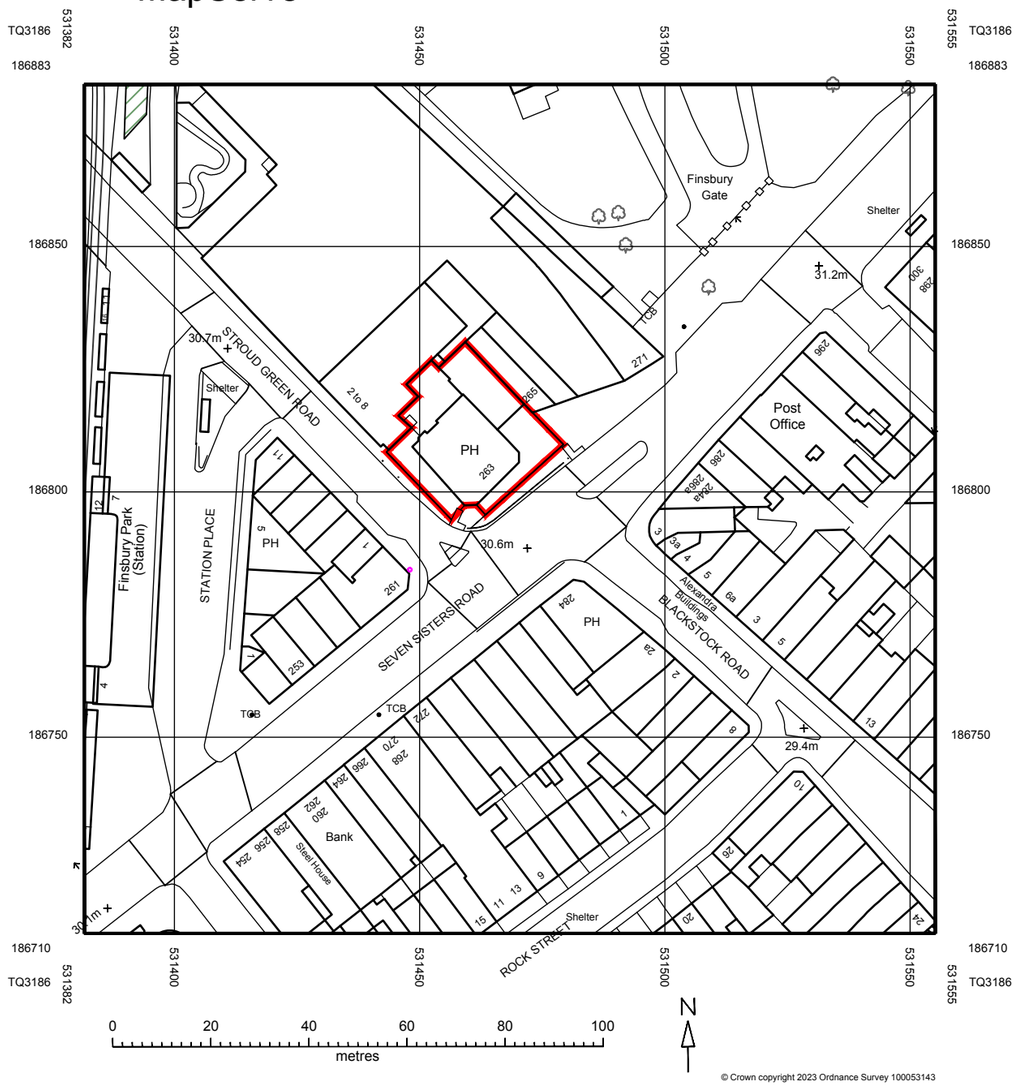


© Crown copyright 2023 Ordnance Survey 100053143

Revision:
-

| | | |
|---|---|---|
| Scale: 1:1250 @ A3 | Date: 18.04.23 | Drawn by: RGC |
| Job title: The Twelve Pins Seven Sisters Road, Finsbury Park London, N4 2DE | Drawing title: Site Location Plan | Client: Star Pubs & Bars |
| | Drawing Number: 989/111 | |

The Studio, Sovereign House,
Wakefield WF2 8EF
01924 372654 studio@sodagroup.co.uk

SODA