


DRAWINGS FOR:

DISCHARGE OF PLANNING CONDITION 14
APPLICATION HGY-2020-0533

RESIDENTIAL MEWS DEVELOPMENT AT:

CHURCH ROAD
(LAND TO THE REAR OF 705 - 707 TOTTENHAM HIGH RD)
LONDON N17

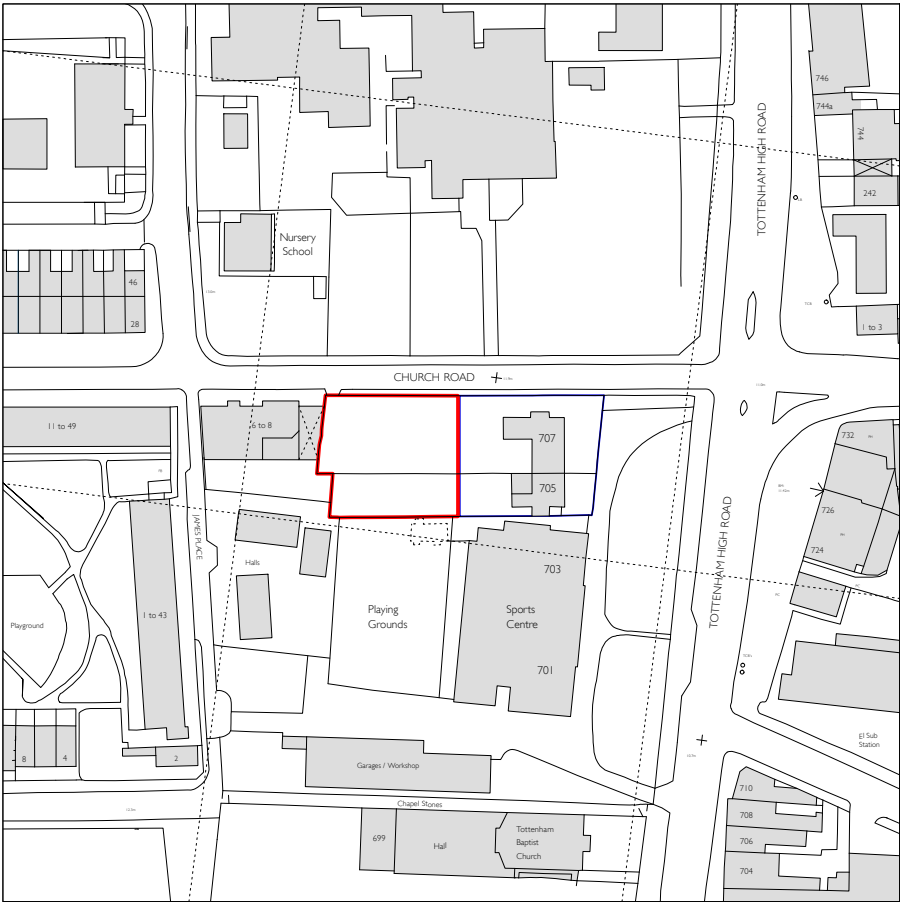

SITE LOCATION PLAN SCALE 1:1250



Notes:
Drawings to be read in conjunction with all consultants information.
Do not scale from the drawing.
All dimensions to be checked on site.
Drawing only to be used for purposes indicated.
Notify A P T Architects + Designers Ltd of any discrepancies.
This drawing is copyright of A P T Architects + Designers Ltd and not to be used or reproduced without their express permission in writing.

Revisions: REV A - ISSUED FOR PLANNING 03.2023
THIS DRAWING MATCHES DRAWING 115-P-001-B ON THE CONSENTED APPLICATION REFERENCE: HGY/2014/2453



Client:	DRS CARE HOMES LTD
Dwg Status:	FOR PLANNING
Local Authority:	L B HARINGEY

Dwg Title: SITE LOCATION PLAN			
Scale: 1:1250 @ A3	Job No: 148	Date: 03.2023	Rev: A

Project: RESIDENTIAL DEVELOPMENT CHURCH ROAD (LAND TO THE REAR OF 705-707 TOTTENHAM HIGH RD) TOTTENHAM LONDON N17 8AD
--

Drawing No: 148-W-001
