



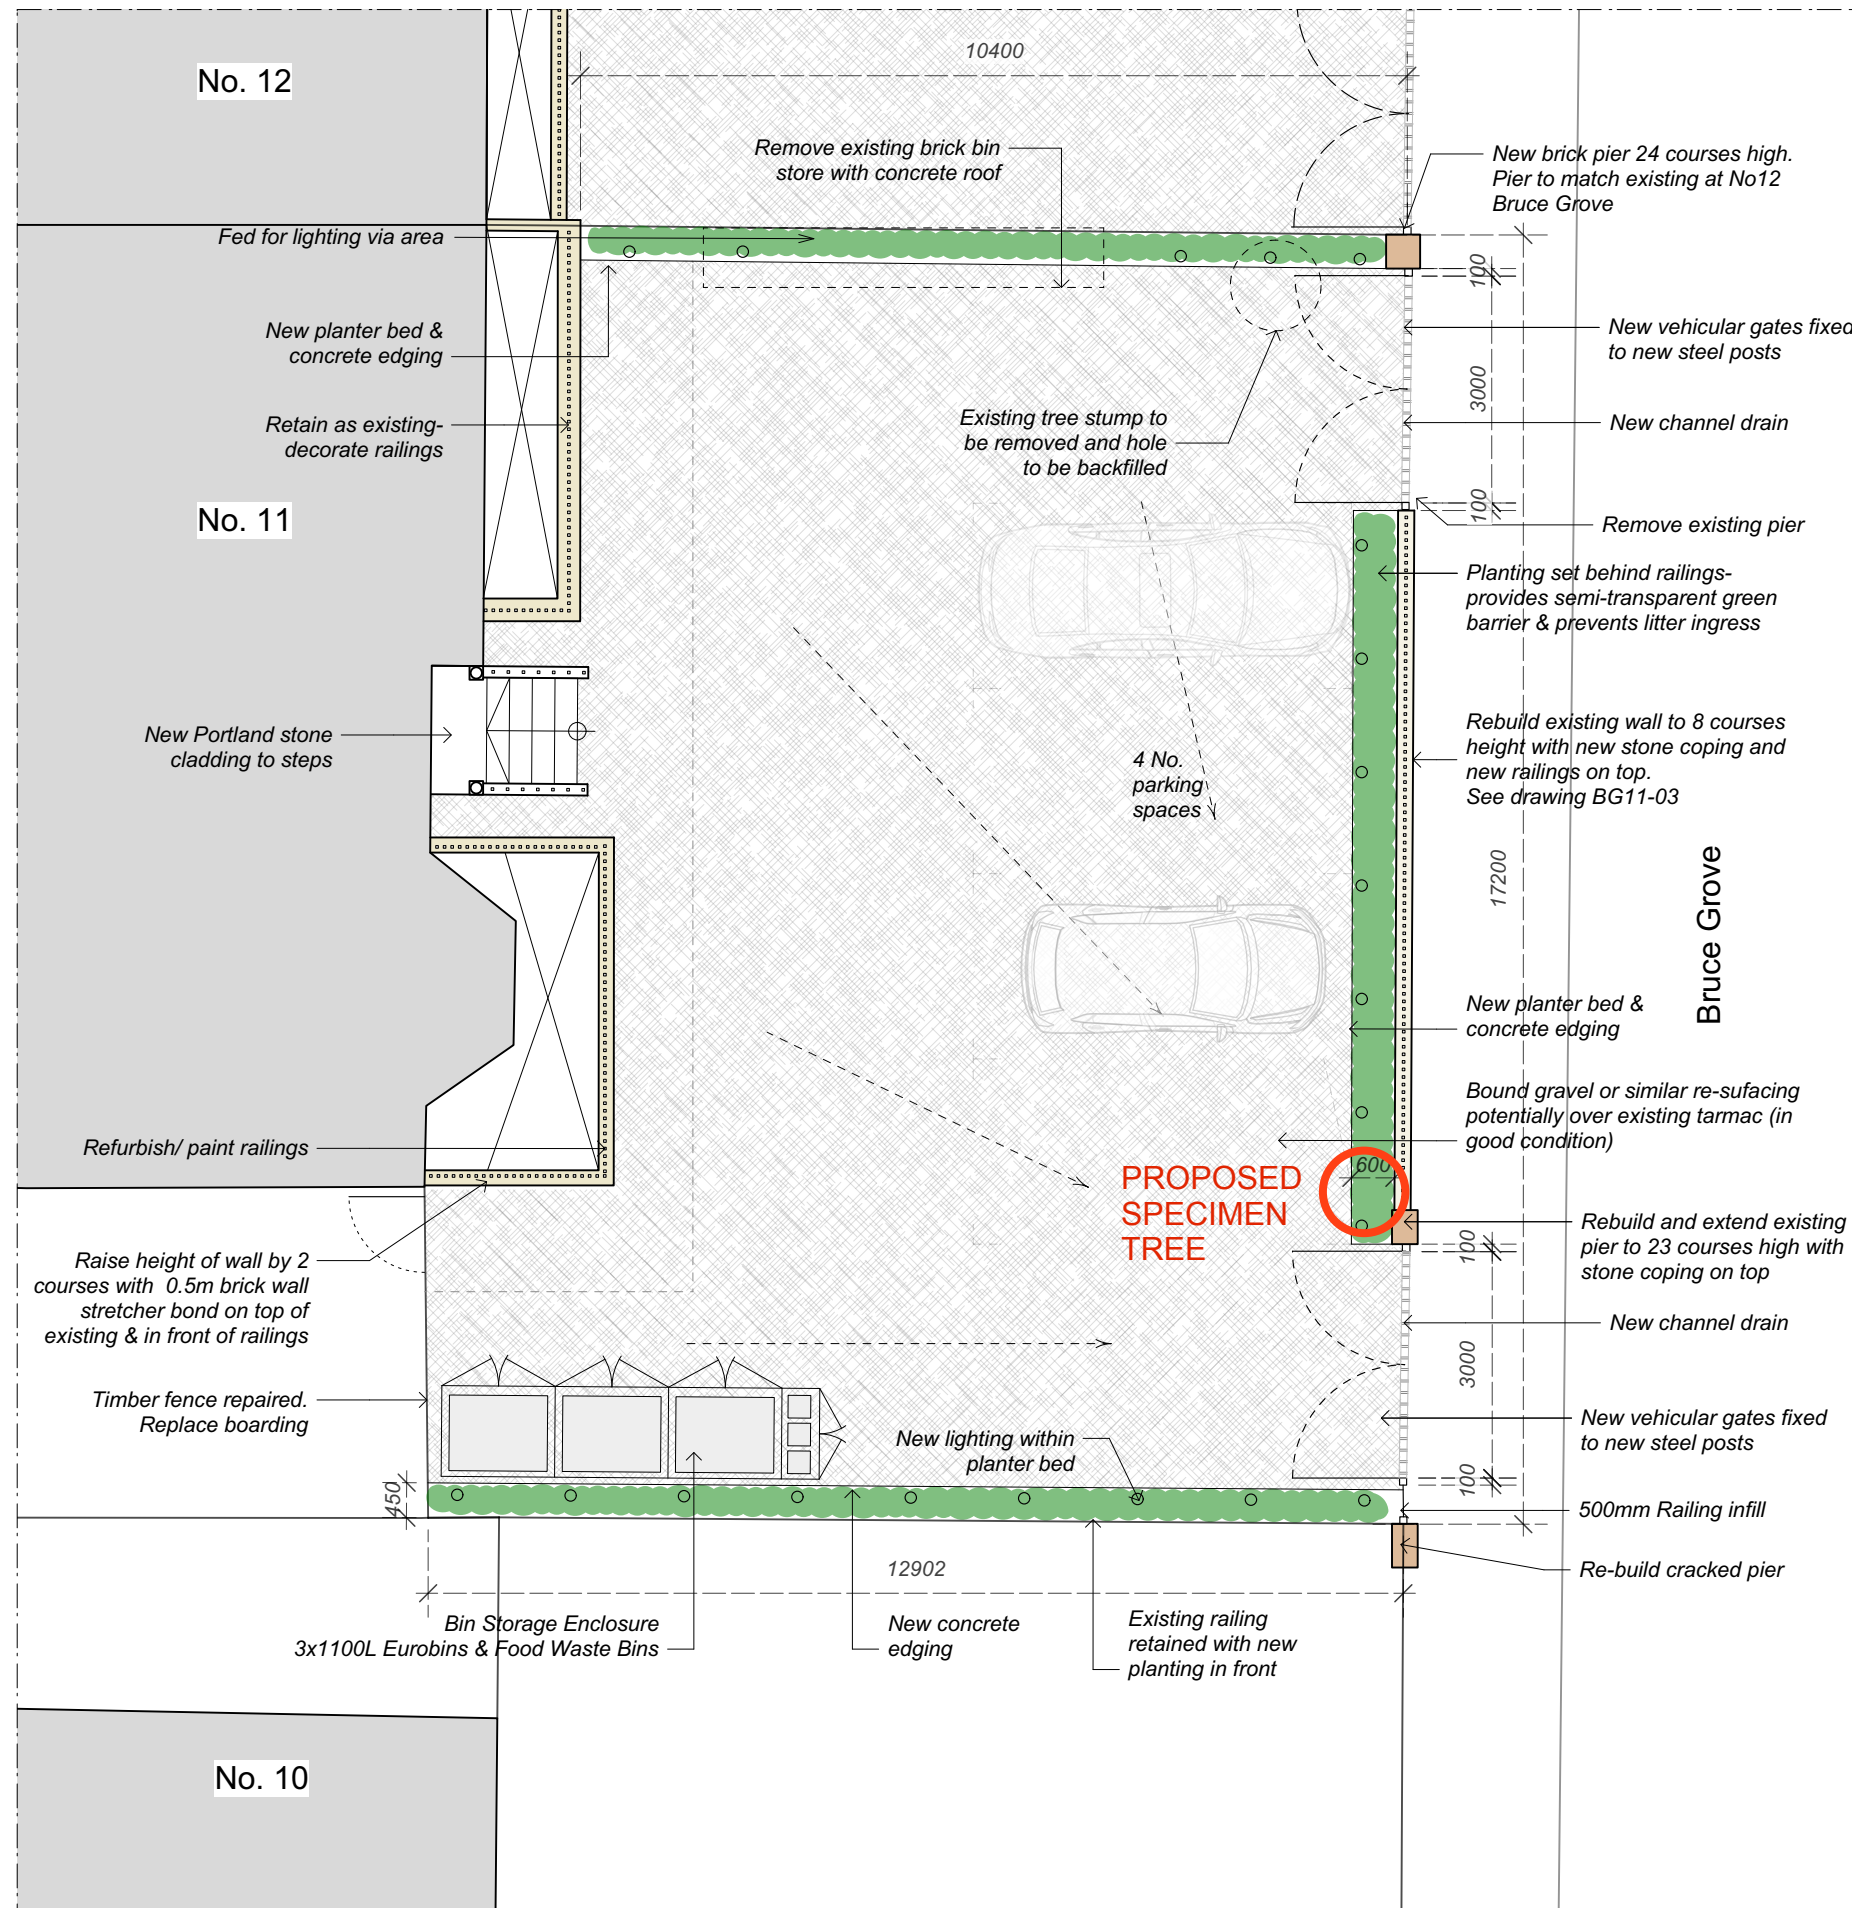

01 11 Bruce Grove Plan
BG11-02 1:100@A3; 1:50@A1

Notes DO NOT SCALE - Use Figure Dimensions Only IF IN DOUBT - ASK

H	Drawing revised - gates updated, bin storage enclosure relocated	03/08/2023
G	Drawing updated	29/06/2023
F	Drawing and notes updated	18/04/2023
E	Notes revised	07/04/2023
D	Drawing update	29/03/2023

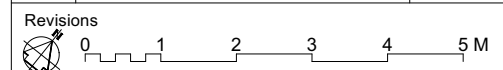

Haringey Heritage Action Zone

Proposed Forecourt
11 Bruce Grove

ROGER MEARS ARCHITECTS LLP
Union Chapel, Compton Avenue London N1 2XD

rma@rmears.co.uk tel 020 7359 8222
www.rmears.co.uk © Roger Mears Architects LLP 2022

Date	Scale	Job No.	Code	Dwg No.	Rev.
Jan 2022	1:100@A3 1:50@A1	2141	SK(231107)	11BG	