




1 Existing Northeast Boundary Elevation
BG14-03 1:50@A3; 1:25@A1

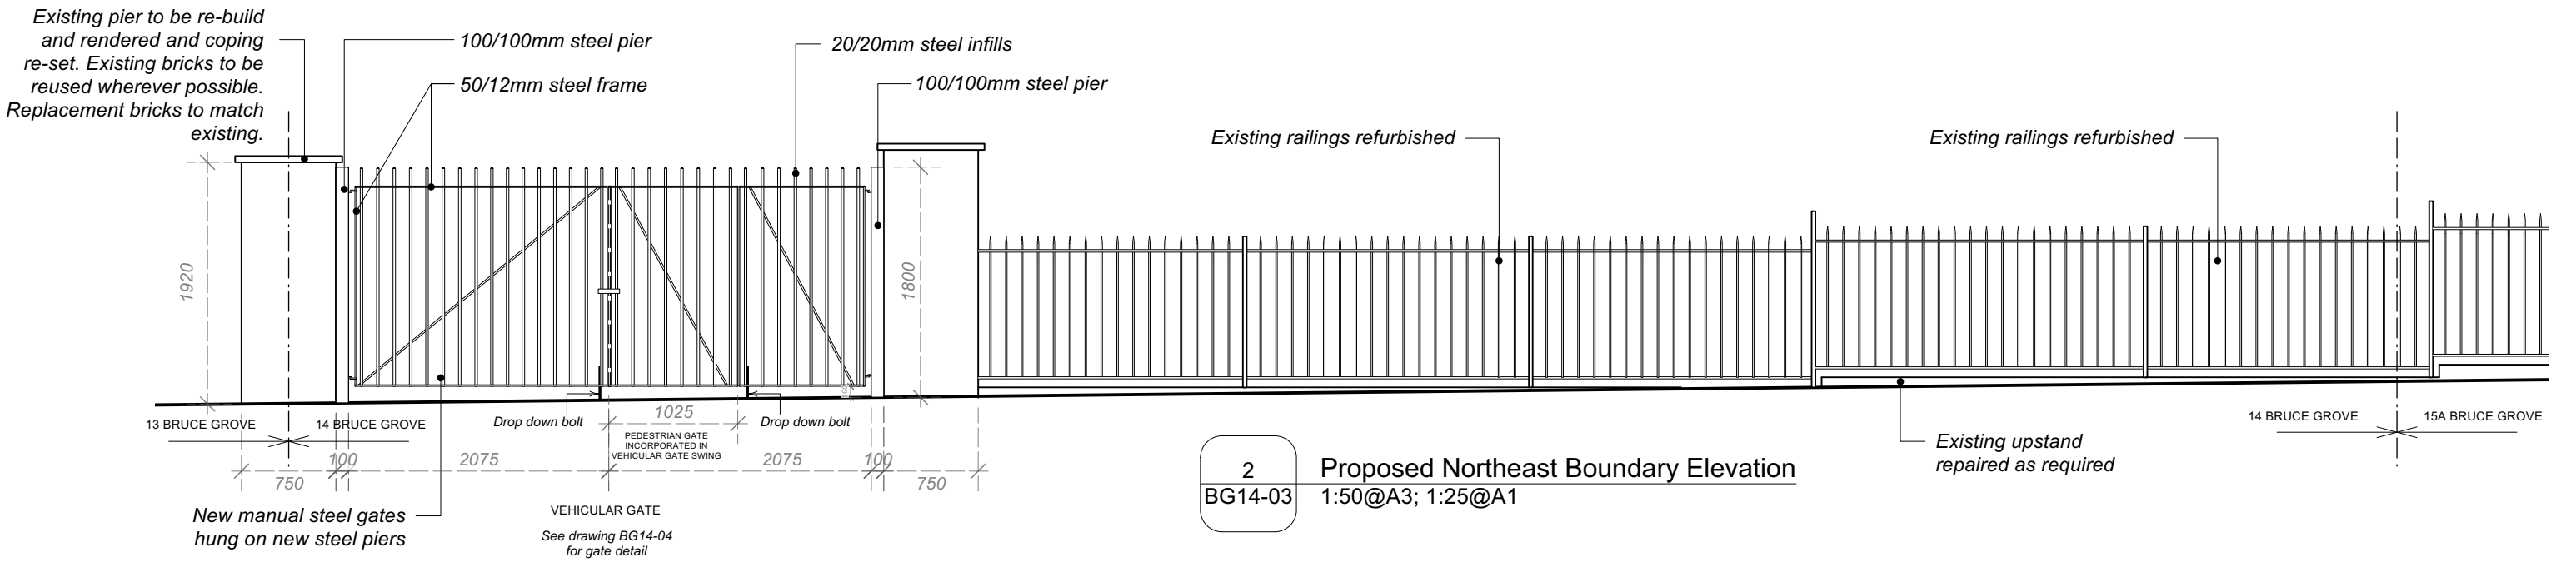

2 Proposed Northeast Boundary Elevation
BG14-03 1:50@A3; 1:25@A1

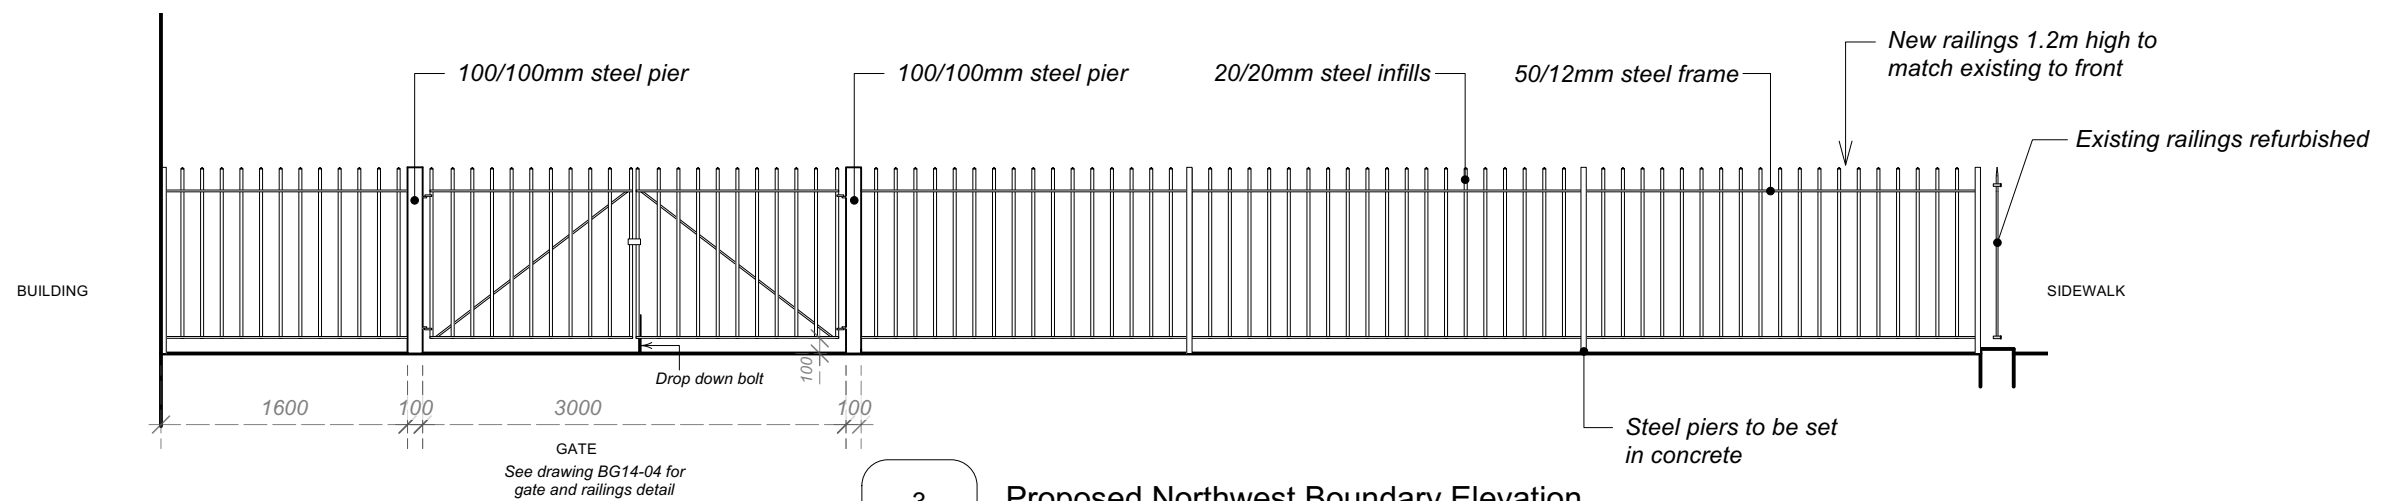

3 Proposed Northwest Boundary Elevation
BG14-03 viewed from 14 Bruce Grove forecourt

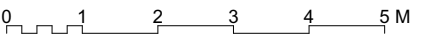

Notes DO NOT SCALE - Use Figure Dimensions Only IF IN DOUBT - ASK 1. Lockable latch to vehicular and pedestrian gates. Padlock to be supplied by tenant.	Revisions A 17/03/2023 Gate design update B 17/04/2023 Notes updated		Haringey Heritage Action Zone Fence Elevations Existing and Proposed 14 Bruce Grove		ROGER MEARS ARCHITECTS LLP Union Chapel, Compton AvenueLondon N1 2XD rma@rmears.co.uktel 020 7359 8222 www.rmears.co.uk © Roger Mears Architects LLP 2022 <table><tr><td>Date</td><td>Scale</td><td>Job No.</td><td>Code</td><td>Dwg No.</td><td>Rev.</td></tr><tr><td>Jan 2022</td><td>1:50@A3 1:25@A1</td><td>2141</td><td></td><td>BG14-03</td><td>B</td></tr></table>				Date	Scale	Job No.	Code	Dwg No.	Rev.	Jan 2022	1:50@A3 1:25@A1	2141		BG14-03	B
	Date	Scale	Job No.	Code	Dwg No.	Rev.														
	Jan 2022	1:50@A3 1:25@A1	2141		BG14-03	B														