


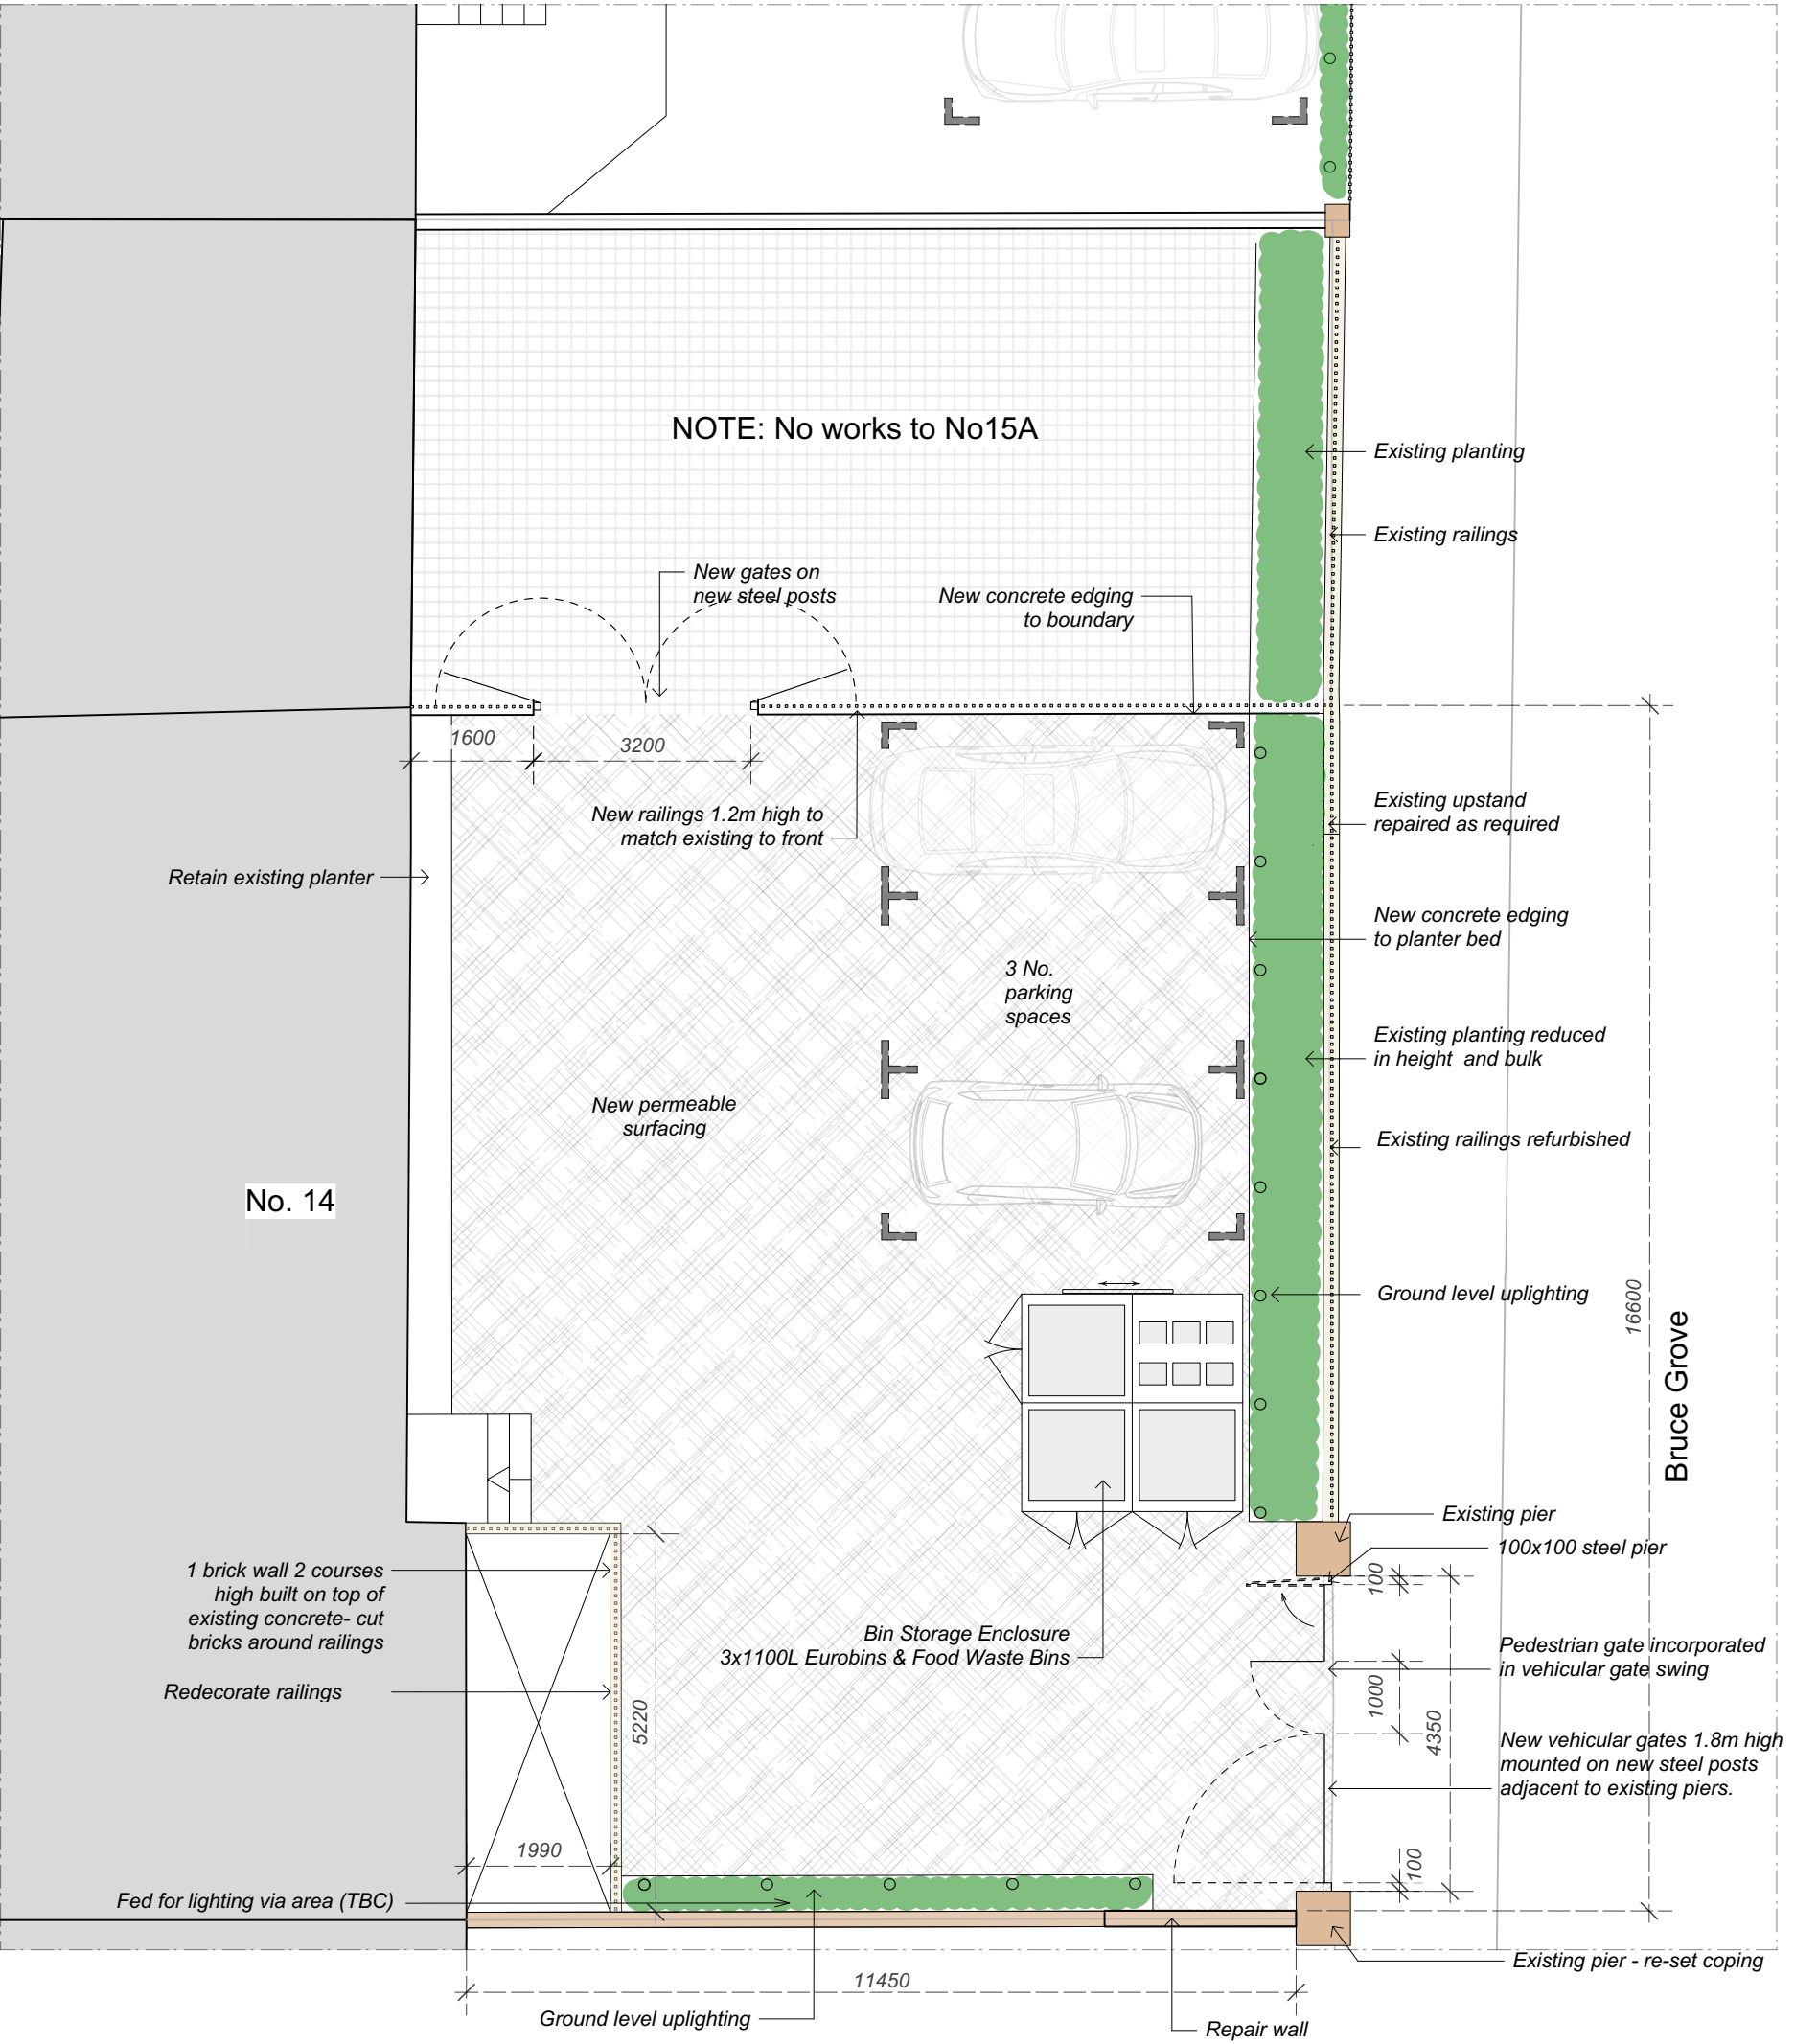

01 14-Bruce Grove Plan
BG14-02 1:100@A3; 1:50@A1

Notes	Revisions		Haringey Heritage Action Zone		ROGER MEARS ARCHITECTS LLP					
	B	05/09/2022	Layout updated		Union Chapel, Compton Avenue		London N1 2XD			
	C	16/01/2023	Layout updated							
	D	25/01/2023	Layout updated							
	E	28/01/2023	Layout updated							
	F	07/02/2023	Layout and dimensions updated							
	G	23/02/2023	Parking spaces and bin storage updated							
	H	17/03/2023	Gate design update							