




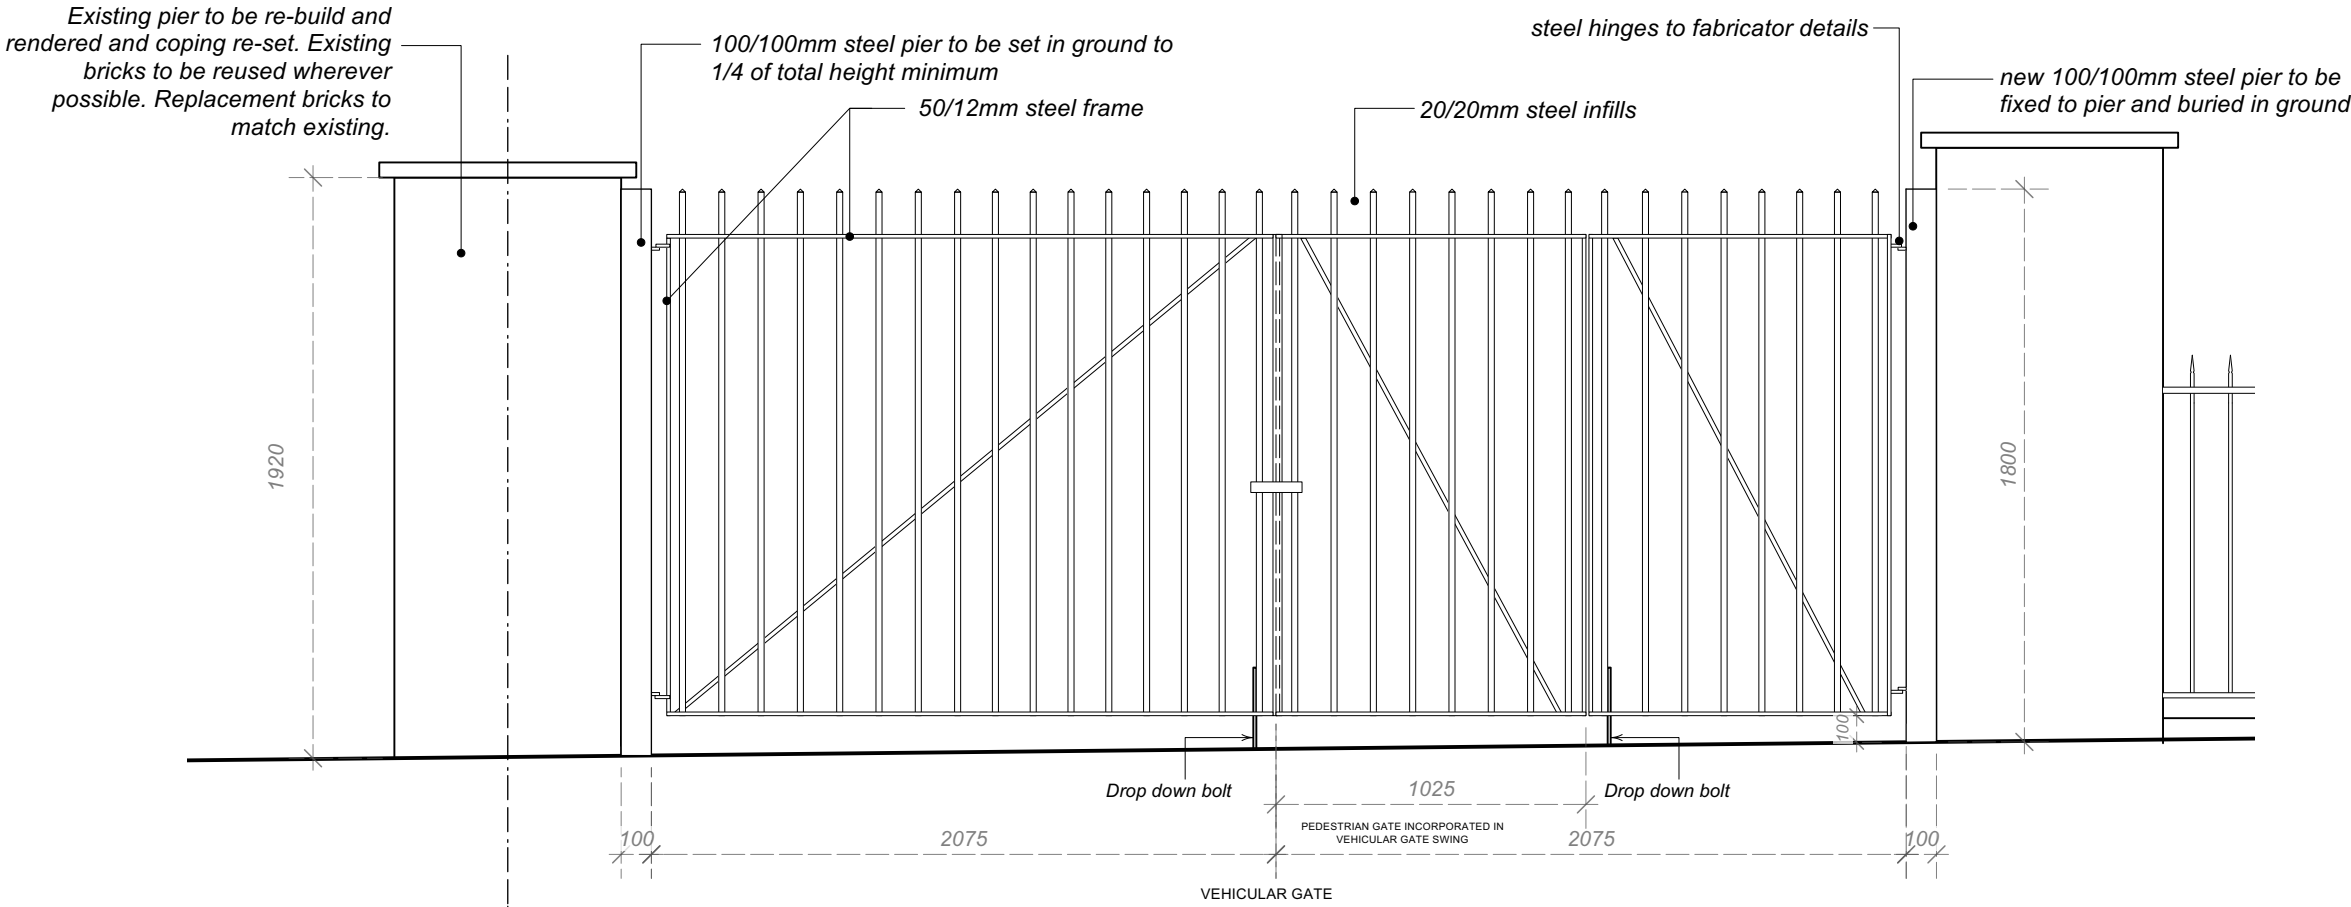

1
BG14-04
Proposed Northeast Boundary Elevation
1:25@A3

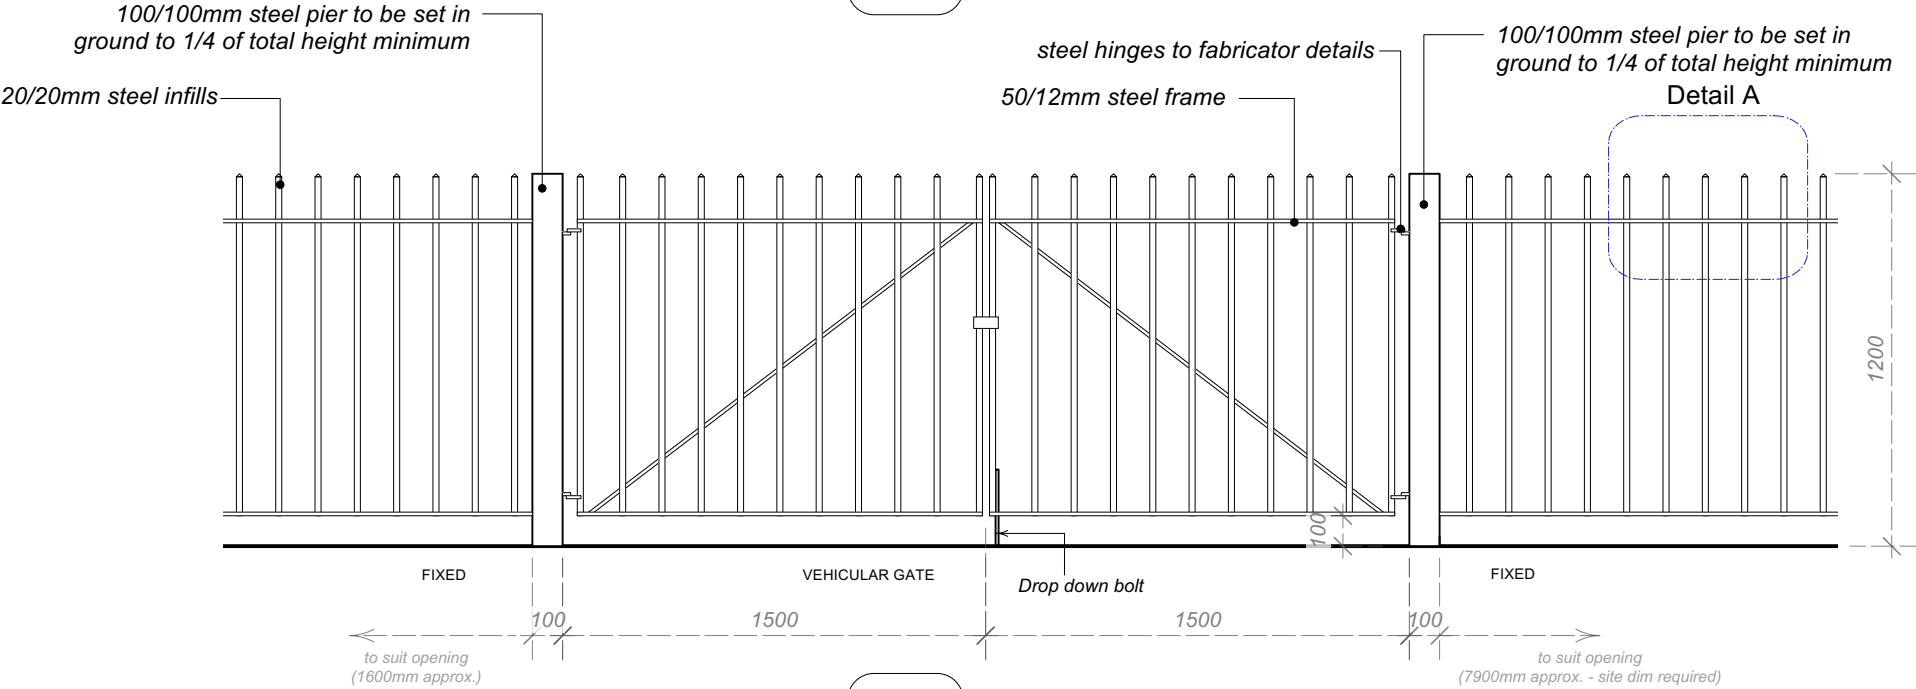

2
BG14-04
Proposed Northwest Boundary Elevation
1:25@A3

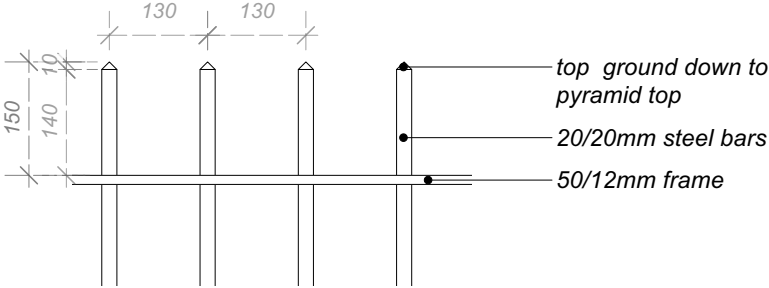

3
BG14-04
Detail A
1:10@A3

Notes

1. Lockable latch to pedestrian and vehicular gates. Padlock to be supplied by tenant.
2. Upper part of gates,railing and piers to be lined (see above); Bottom to be 100mm above finished level;

Revisions		
A	17/03/2023	Gate design update
B	18/04/2023	Notes updated

Haringey Heritage Action Zone

Proposed Vehicular and Pedestrian Gates Design

14 Bruce Grove

ROGER MEARS ARCHITECTS LLP
Union Chapel, Compton Avenue London N1 2XD

rma@rmears.co.uk tel 020 7359 8222
www.rmears.co.uk

© Roger Mears Architects LLP 2022

Date	Scale	Job No.	Code	Dwg No.	Rev.
Jan 2022	various@A3	2141		BG14-04	B