



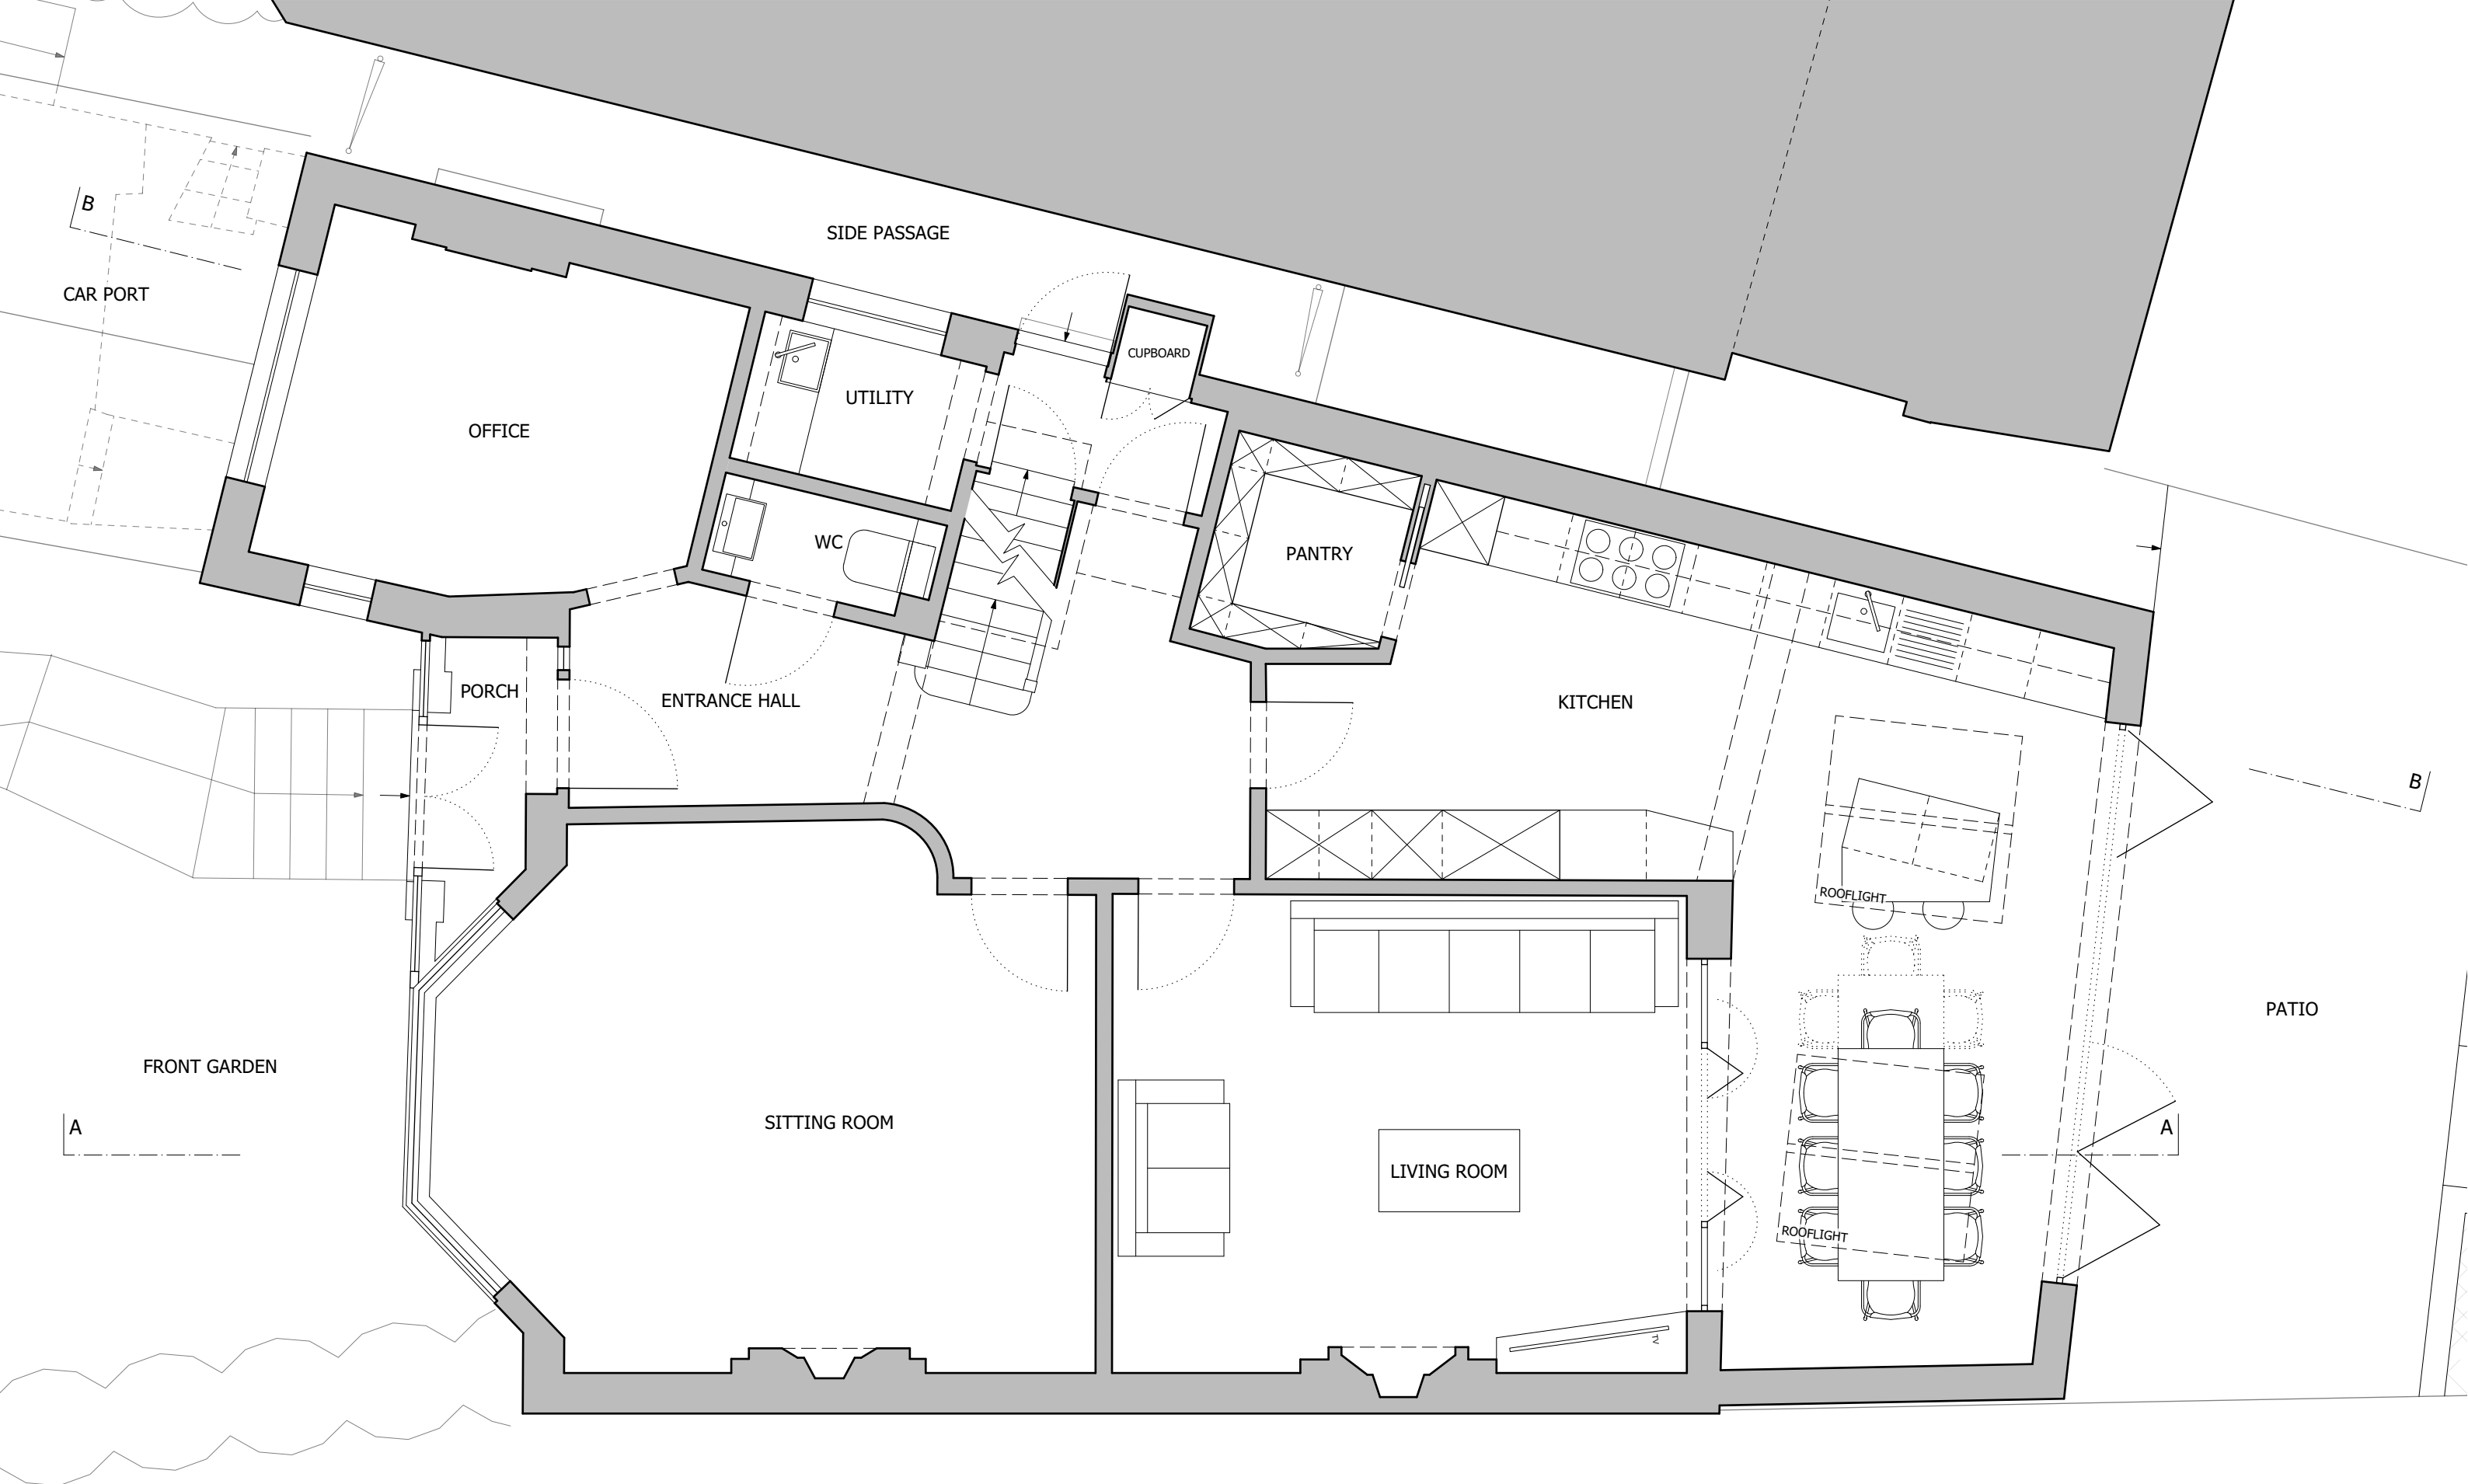

Notes

- All contents copyright.
- Do not scale.
- Based on survey by others.
- Contractor to verify all dimensions on site.
- Read in conjunction with all relevant Architect's, Consultant's & Supplier's information.
- Report any discrepancies to the Architect.

1/50 Scale Bar - Metres

 

North - Indicative Only



Project **Alterations & Extensions
at 23 Creighton Avenue,
London, N10 1NX**

Drawing **Ground Floor Plan
As Proposed**

Number	2303_A001	Status	Information
Scale	1/50 @ A3	Drawn	AvdL
Date	20/07/23	Checked	NJK

Neil Kahawatte Architects


Studio 36
Archway Studios
Bickerton House
25-27 Bickerton Road
London, N19 5JT

020 7360 5330
mail@neilkahawatte.com
Company Number: 8530938



Notes

- All contents copyright.
- Do not scale.
- Based on survey by others.
- Contractor to verify all dimensions on site.
- Read in conjunction with all relevant Architect's, Consultant's & Supplier's information.
- Report any discrepancies to the Architect.

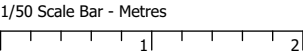

North - Indicative Only



Project	Alterations & Extensions at 23 Creighton Avenue, London, N10 1NX		
Drawing	Roof Plan As Proposed		
Number	2303_A002	Status	Information
Scale	1/50 @ A3	Drawn	AvdL
Date	20/07/23	Checked	NJK

Neil Kahawatte Architects

Studio 36
Archway Studios
Bickerton House
25-27 Bickerton Road
London, N19 5JT


020 7360 5330
mail@neilkahawatte.com
Company Number: 8530938



Notes

- All contents copyright.
- Do not scale.
- Based on survey by others.
- Contractor to verify all dimensions on site.
- Read in conjunction with all relevant Architect's, Consultant's & Supplier's information.
- Report any discrepancies to the Architect.

1/50 Scale Bar - Metres

 

Project **Alterations & Extensions
at 23 Creighton Avenue,
London, N10 1NX**


Drawing **Section AA
As Proposed**

Number	2303_A003	Status	Information
Scale	1/50 @ A3	Drawn	AvdL
Date	20/07/23	Checked	NJK

Neil Kahawatte Architects


Studio 36
Archway Studios
Bickerton House
25-27 Bickerton Road
London, N19 5JT

020 7360 5330
mail@neilkahawatte.com
Company Number: 8530938

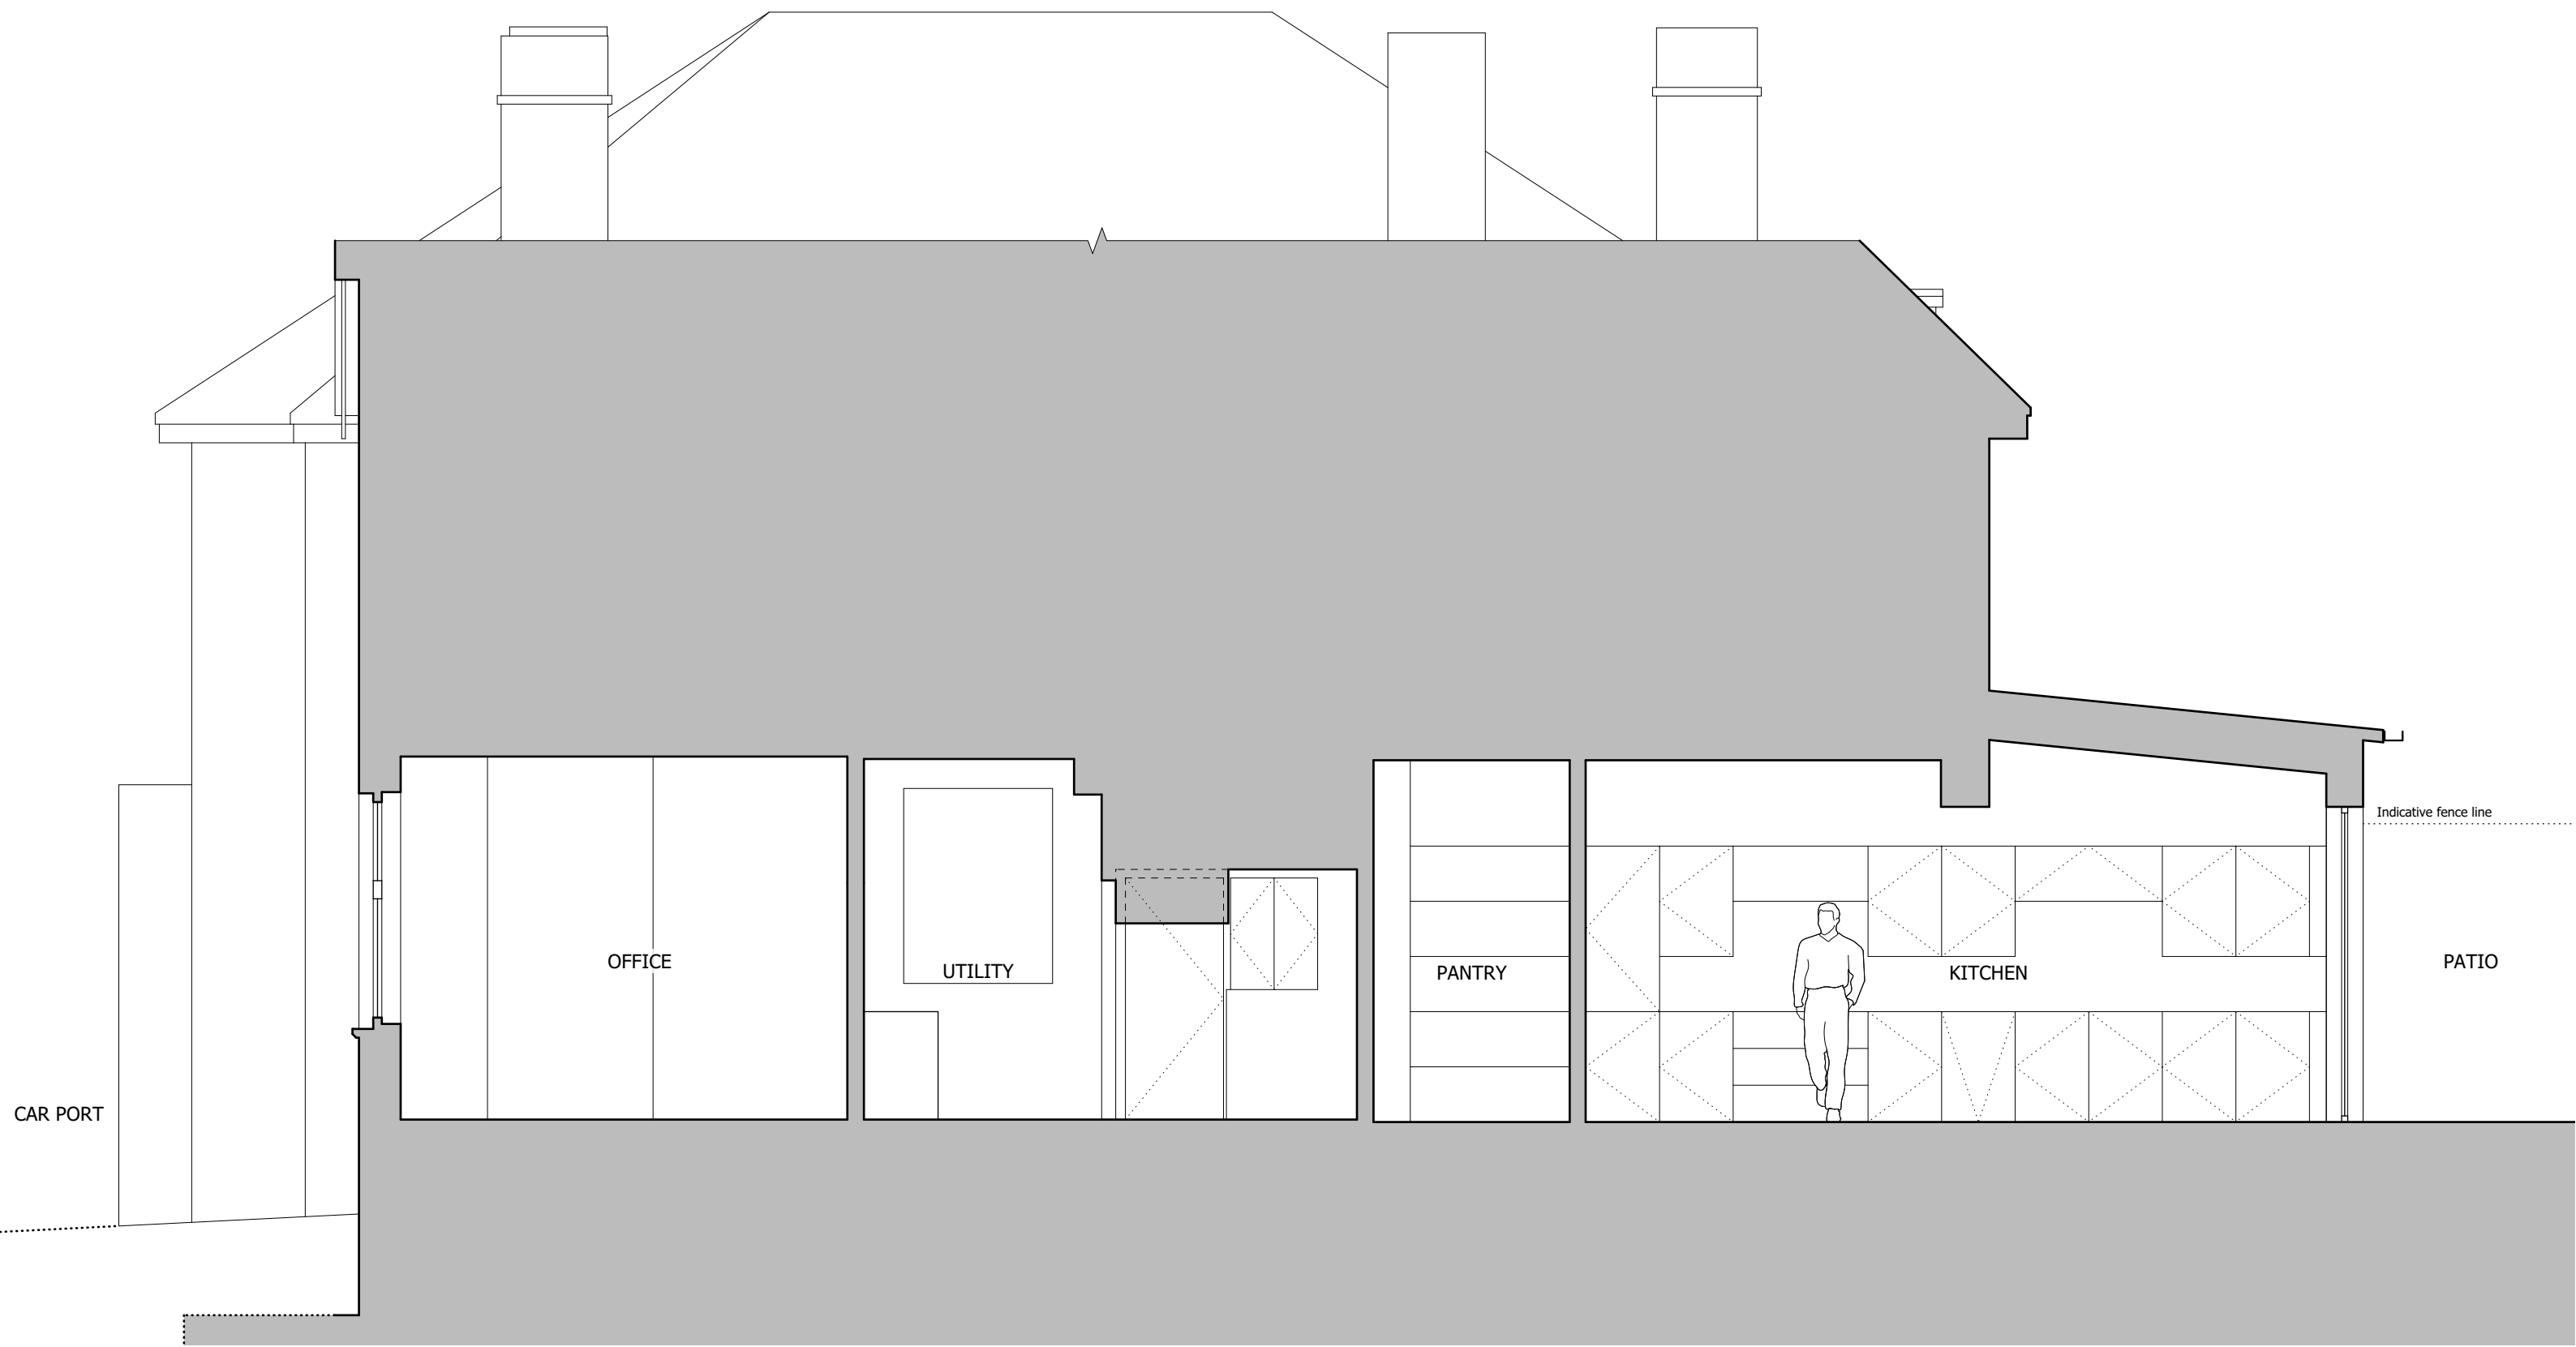

Notes

- All contents copyright.
- Do not scale.
- Based on survey by others.
- Contractor to verify all dimensions on site.
- Read in conjunction with all relevant Architect's, Consultant's & Supplier's information.
- Report any discrepancies to the Architect.

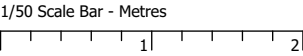

Project	Alterations & Extensions at 23 Creighton Avenue, London, N10 1NX		
Drawing	Section BB As Proposed		
Number	2303_A004	Status	Information
Scale	1/50 @ A3	Drawn	AvdL
Date	20/07/23	Checked	NJK

Neil Kahawatte Architects

Studio 36
Archway Studios
Bickerton House
25-27 Bickerton Road
London, N19 5JT

020 7360 5330
mail@neilkahawatte.com
Company Number: 8530938

21 CREIGHTON AVENUE


23 CREIGHTON AVENUE

25 CREIGHTON AVENUE



Notes

- All contents copyright.
- Do not scale.
- Based on survey by others.
- Contractor to verify all dimensions on site.
- Read in conjunction with all relevant Architect's, Consultant's & Supplier's information.
- Report any discrepancies to the Architect.

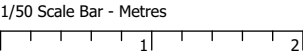

Project	Alterations & Extensions at 23 Creighton Avenue, London, N10 1NX		
Drawing	Front (North) Elevation As Proposed		
Number	2303_A005	Status	Information
Scale	1/50 @ A3	Drawn	AvdL
Date	20/07/23	Checked	NJK


Neil Kahawatte Architects

Studio 36
Archway Studios
Bickerton House
25-27 Bickerton Road
London, N19 5JT

020 7360 5330
mail@neilkahawatte.com
Company Number: 8530938



- Notes
- All contents copyright.
 - Do not scale.
 - Based on survey by others.
 - Contractor to verify all dimensions on site.
 - Read in conjunction with all relevant Architect's, Consultant's & Supplier's information.
 - Report any discrepancies to the Architect.

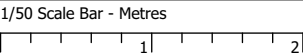


Project	Alterations & Extensions at 23 Creighton Avenue, London, N10 1NX			Neil Kahawatte Architects Studio 36 Archway Studios Bickerton House 25-27 Bickerton Road London, N19 5JT 020 7360 5330 mail@neilkahawatte.com Company Number: 8530938
Drawing	Side (East) Elevation As Proposed			
Number	2303_A006	Status	Information	
Scale	1/50 @ A3	Drawn	AvdL	
Date	20/07/23	Checked	NJK	



Notes

- All contents copyright.
- Do not scale.
- Based on survey by others.
- Contractor to verify all dimensions on site.
- Read in conjunction with all relevant Architect's, Consultant's & Supplier's information.
- Report any discrepancies to the Architect.

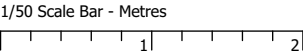


Project	Alterations & Extensions at 23 Creighton Avenue, London, N10 1NX		
Drawing	Rear (South) Elevation As Proposed		
Number	2303_A007	Status	Information
Scale	1/50 @ A3	Drawn	AvdL
Date	20/07/23	Checked	NJK

Neil Kahawatte Architects


Studio 36
Archway Studios
Bickerton House
25-27 Bickerton Road
London, N19 5JT

020 7360 5330
mail@neilkahawatte.com
Company Number: 8530938

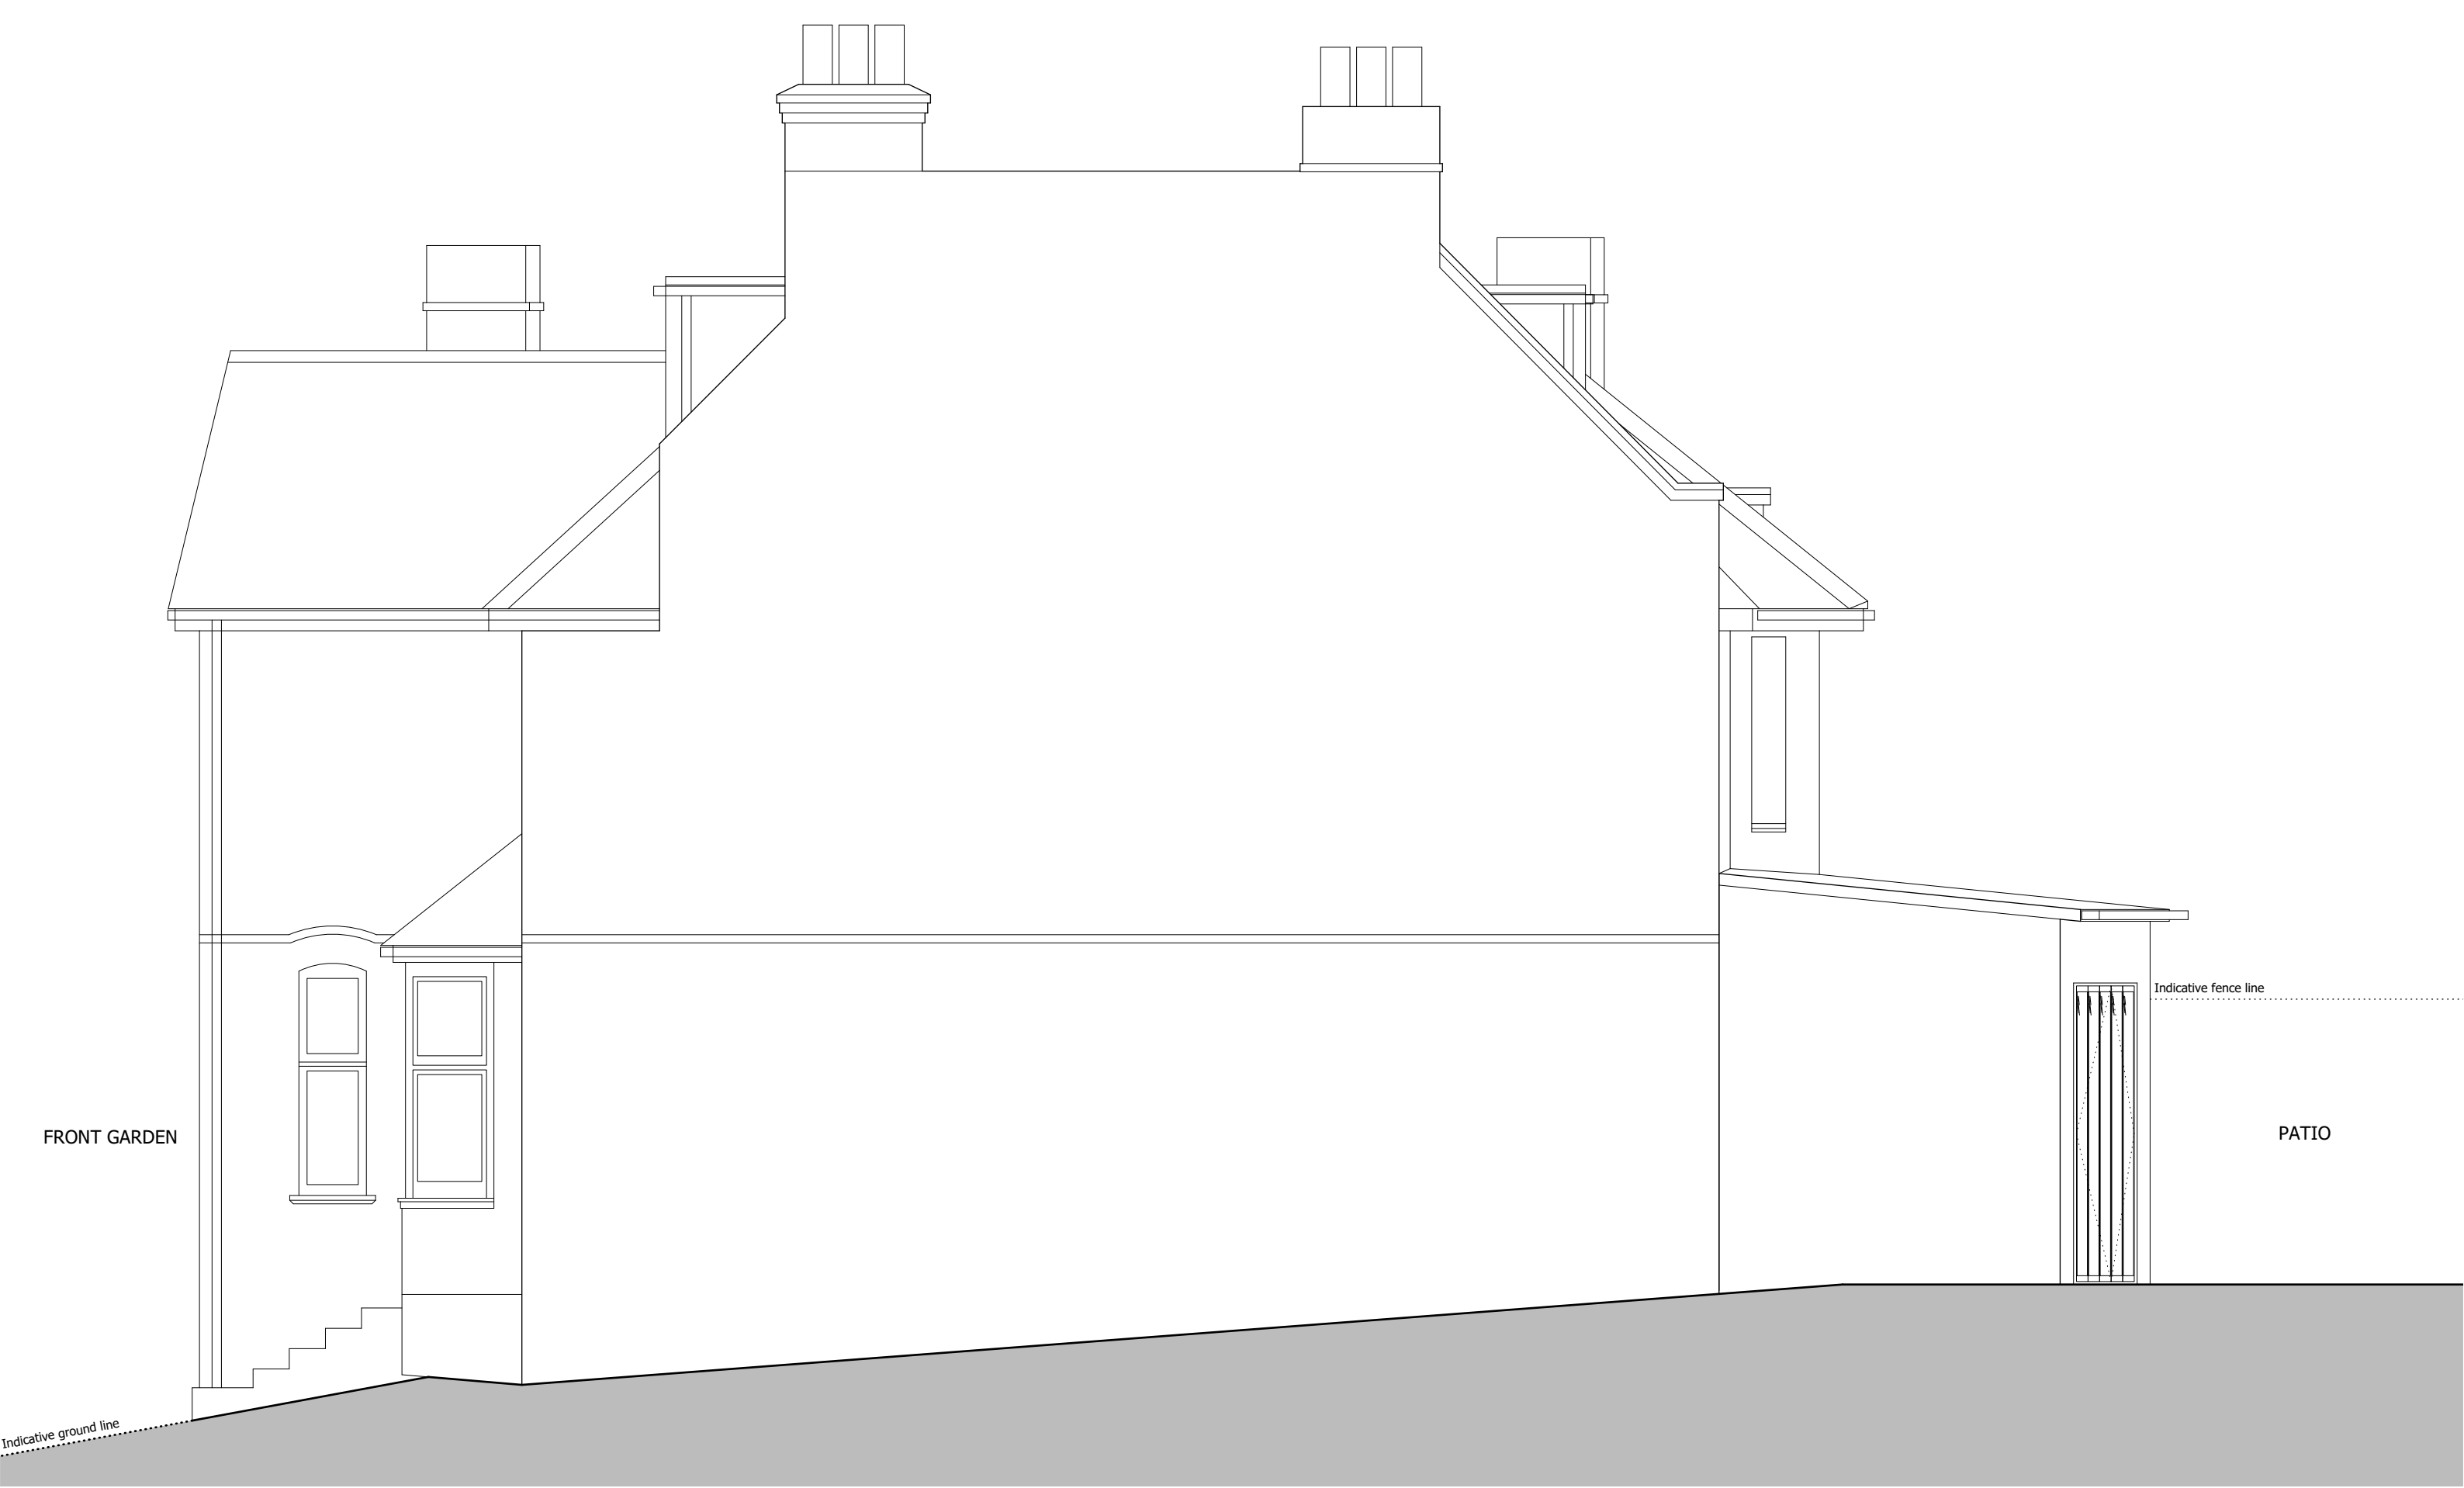

Notes

- All contents copyright.
- Do not scale.
- Based on survey by others.
- Contractor to verify all dimensions on site.
- Read in conjunction with all relevant Architect's, Consultant's & Supplier's information.
- Report any discrepancies to the Architect.

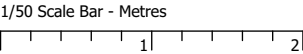

Project	Alterations & Extensions at 23 Creighton Avenue, London, N10 1NX		
Drawing	Side (West) Elevation As Proposed		
Number	2303_A008	Status	Information
Scale	1/50 @ A3	Drawn	AvdL
Date	20/07/23	Checked	NJK

Neil Kahawatte Architects

Studio 36
Archway Studios
Bickerton House
25-27 Bickerton Road
London, N19 5JT

020 7360 5330
mail@neilkahawatte.com
Company Number: 8530938

