



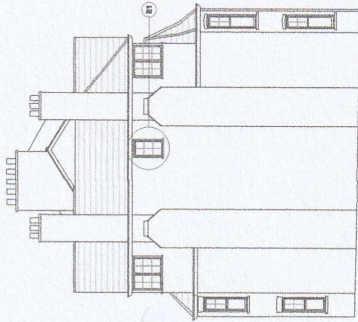


SIDE ELEVATION - EAST



FRONT ELEVATION

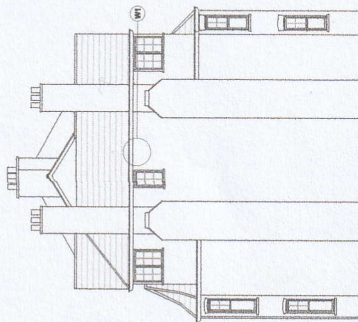


SIDE ELEVATION - WEST

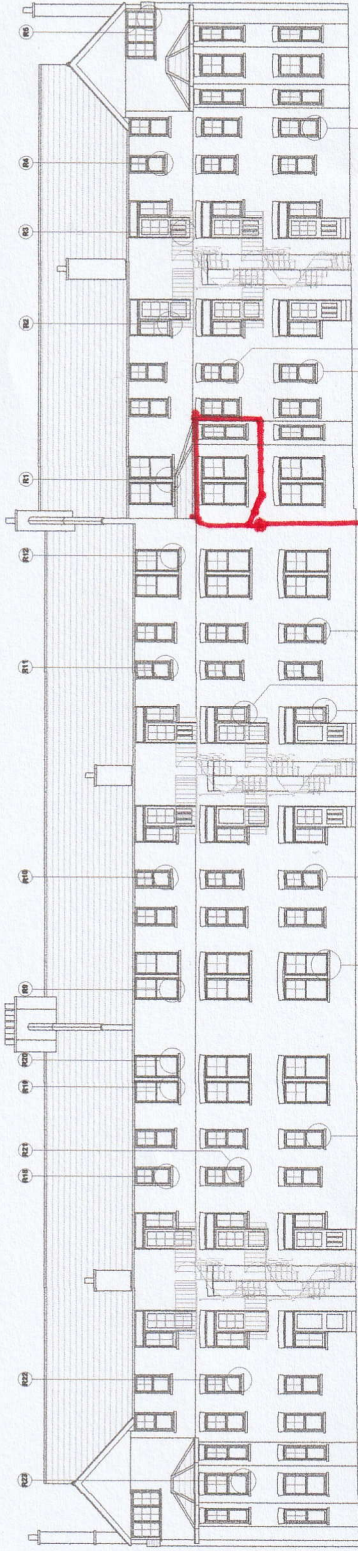

REAR ELEVATION

BAY WINDOW  
FLAT 4 THE GABLES

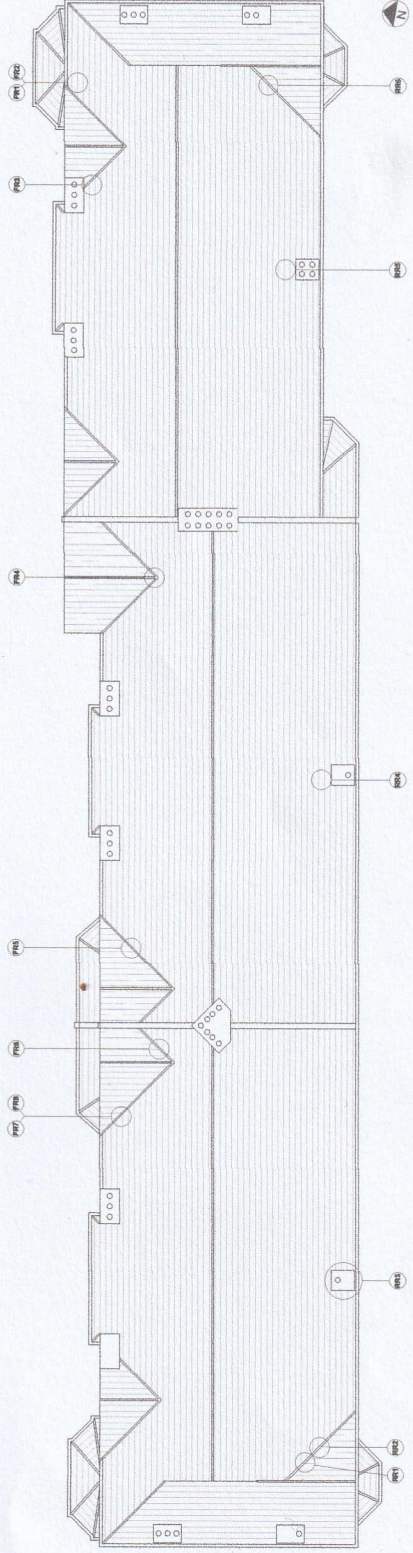

ROOF PLAN



PLANNING ISSUE

M BRATLEY  
FLAT 4  
THE GABLES

Existing Elevations