

John Wharton Architectural Consultant

6 Aubrey Road, Crouch End, London N8 9HH

Tel : 020 8340 2756 email : wharton176@btinternet.com

12- 04 - 2023

Proposed replacement of two double hung box-sash windows at
Flat 4, The Gables, Fortis Green Road, Muswell Hill N10 3EA

NOTES :

The following comments refer to attached drawings 01 & 02.

The existing windows are 125mm deep, & the sashes 33mm deep.

It is proposed, subject to further site dimensions prior to the manufacture of the new windows, to increase the depth of the boxes to 141mm depth & the sashes to 41mm depth.


This is made possible because of large gaps between the existing windows & the brickwork that they are positioned behind.


Doing this will enable the internal profile of the glazing bars to be maintained, whilst accommodating 12mm thick slimline double glazing.

All other joinery details will be as existing.

The windows will be painted white, as existing.

There are cables penetrating the double window for telephone & TV aerial connections, which need to be considered during installation of the new windows.

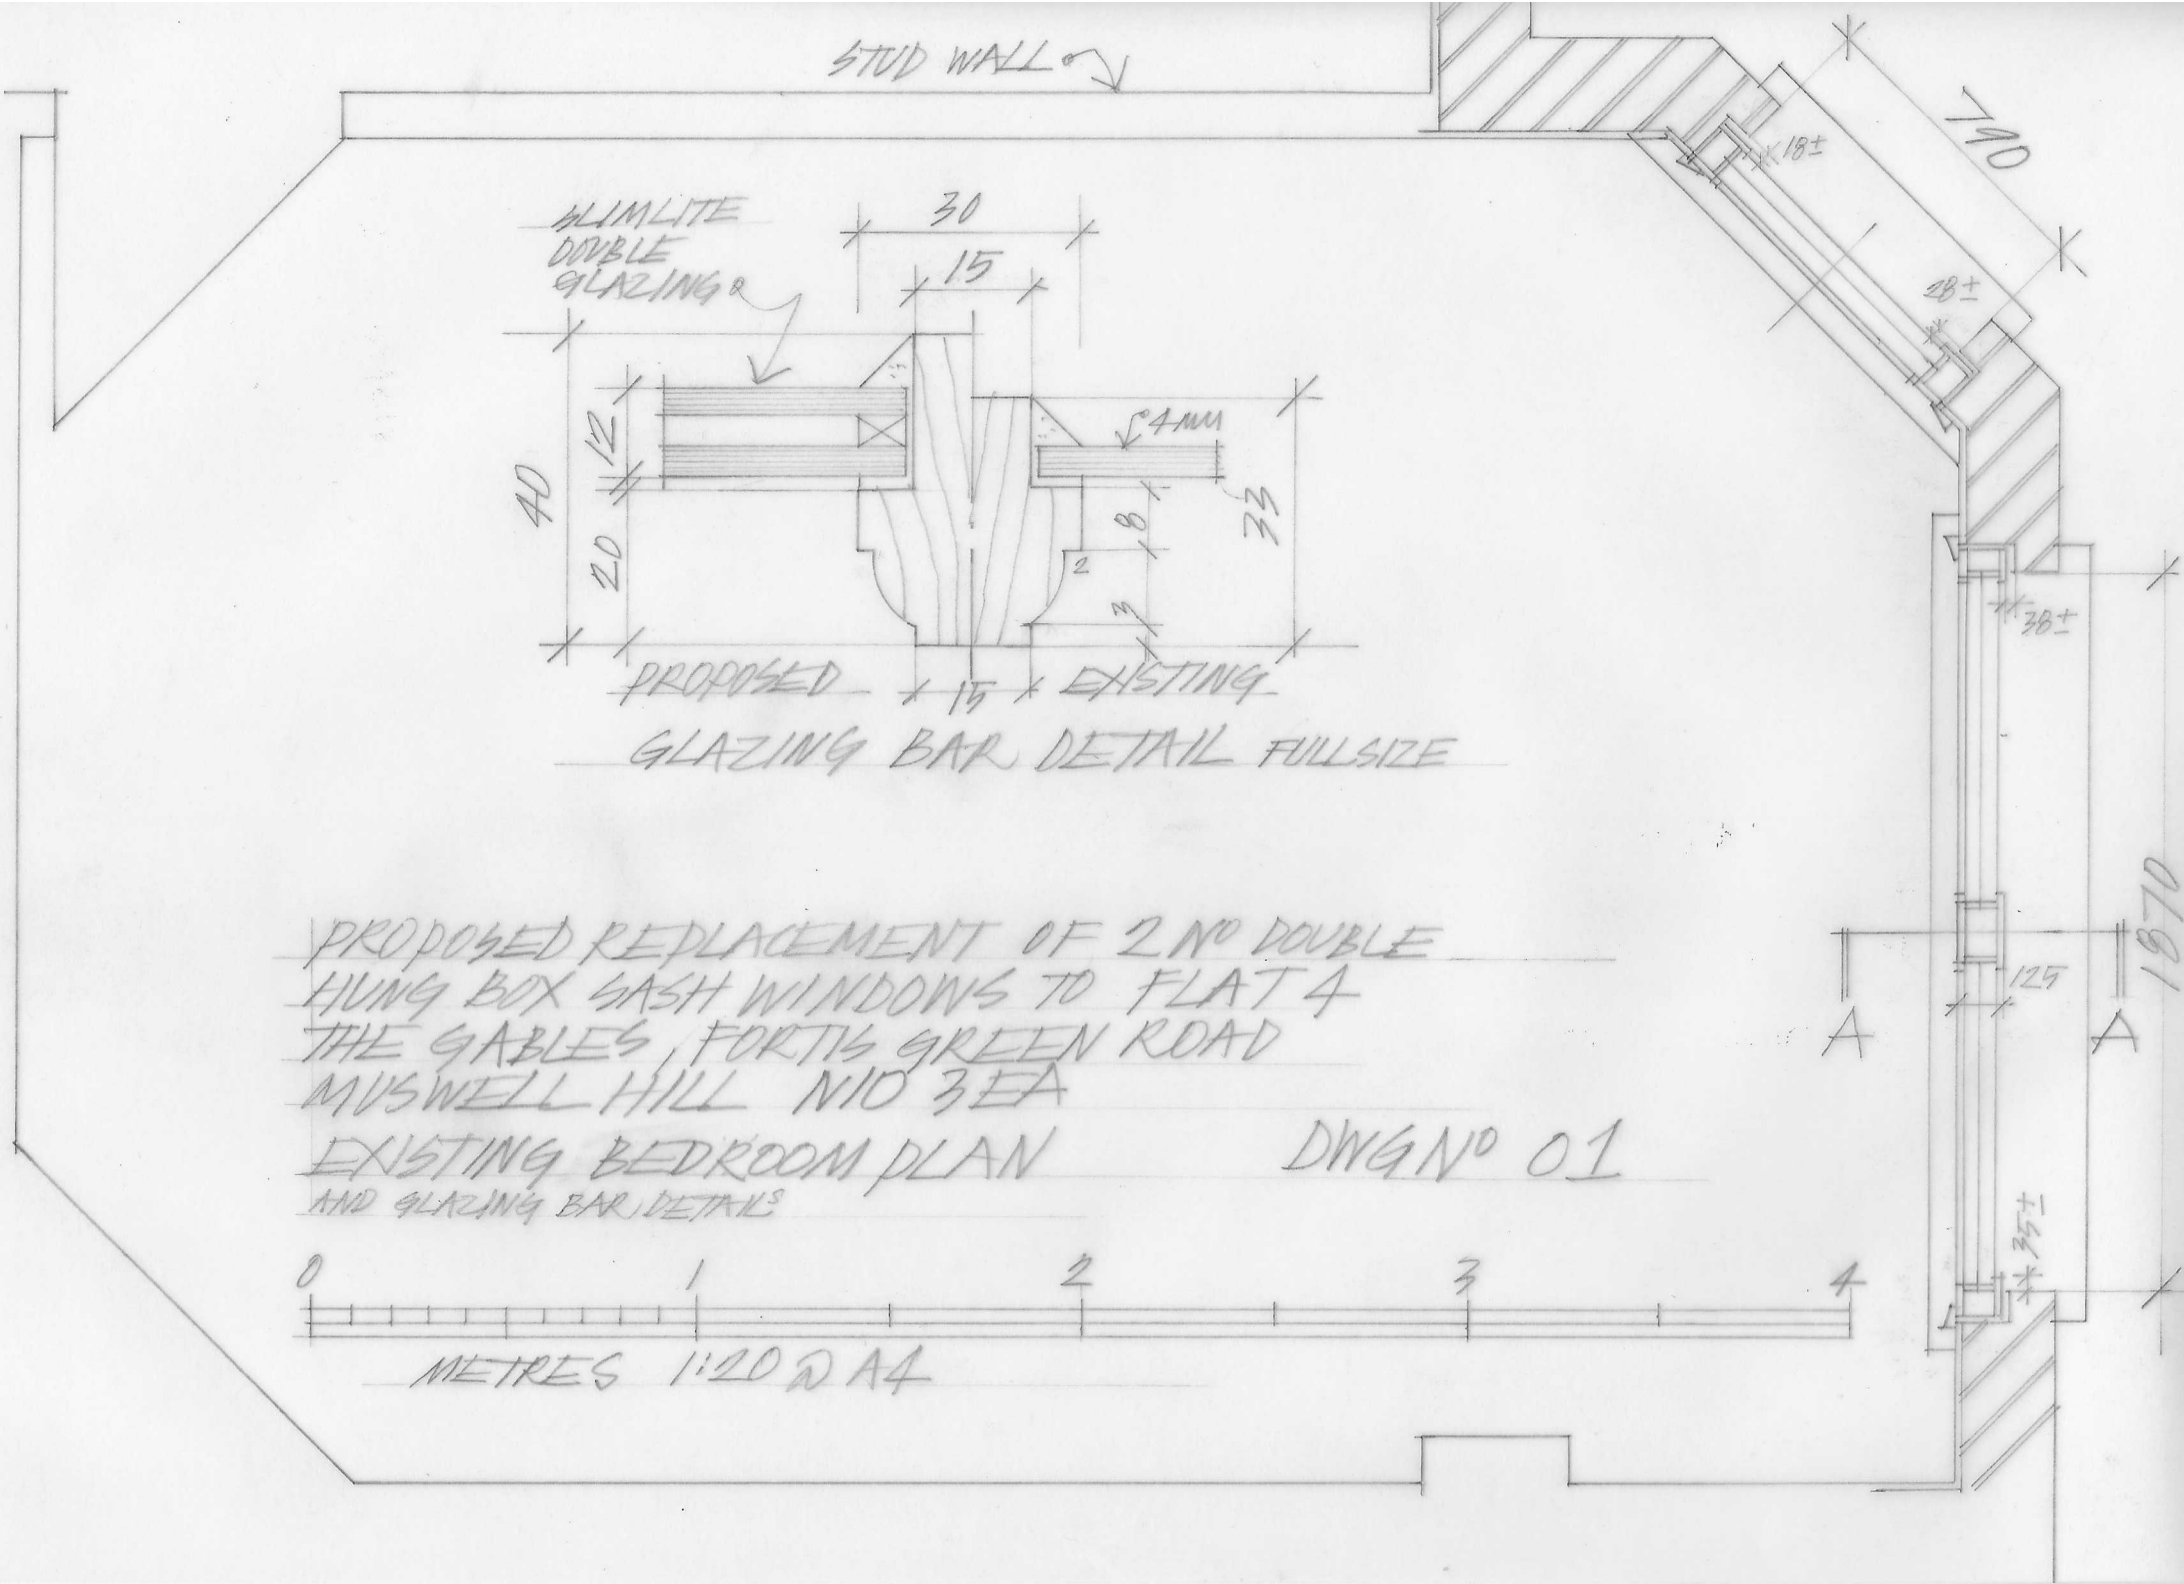

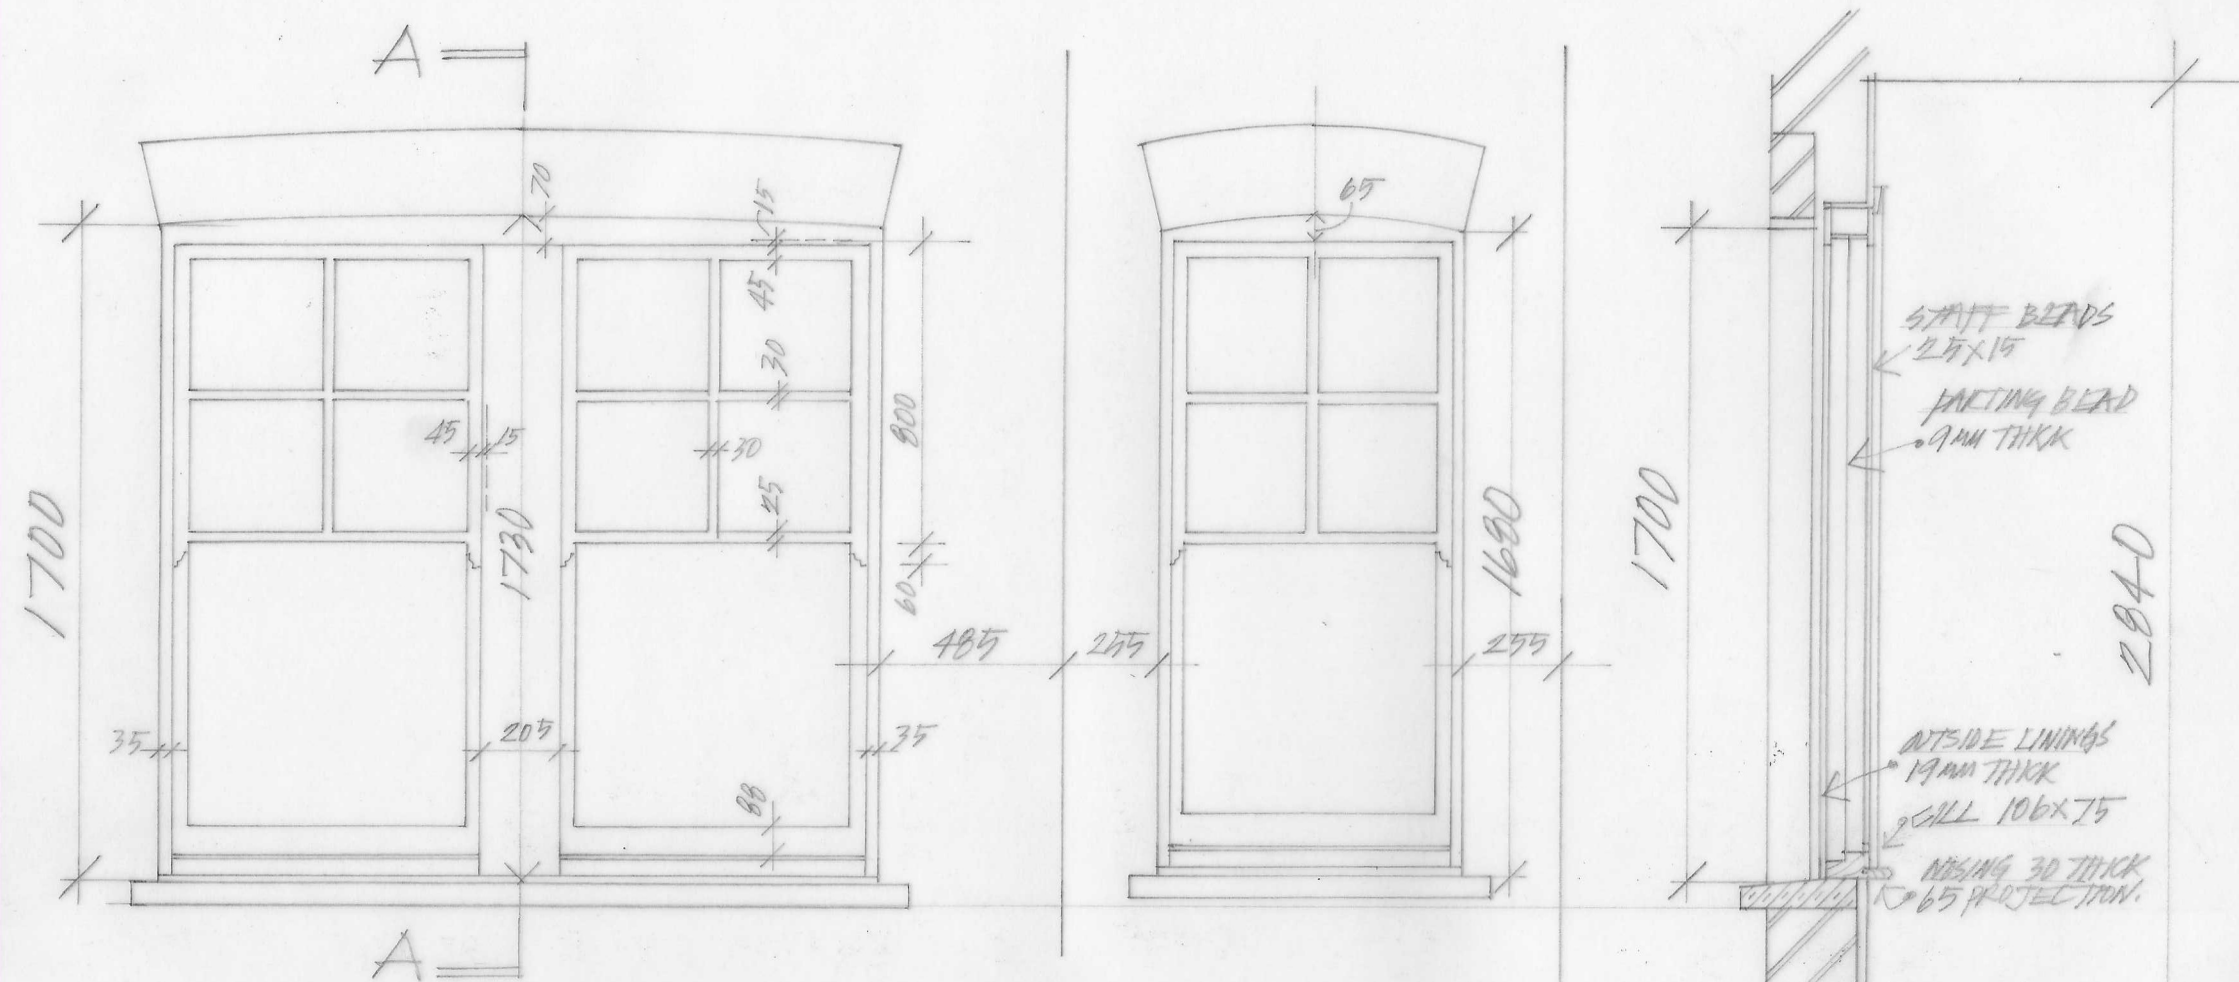

PROPOSED REPLACEMENT OF 2 NO DOUBLE
HUNG BOX SASH WINDOWS TO FLAT 4
THE GABLES, FORTIS GREEN ROAD
MUSWELL HILL NIO 3EA
ELEVATIONS OF EXISTING WINDOWS & SECTION

SECTION A~A
DWG NO 02