


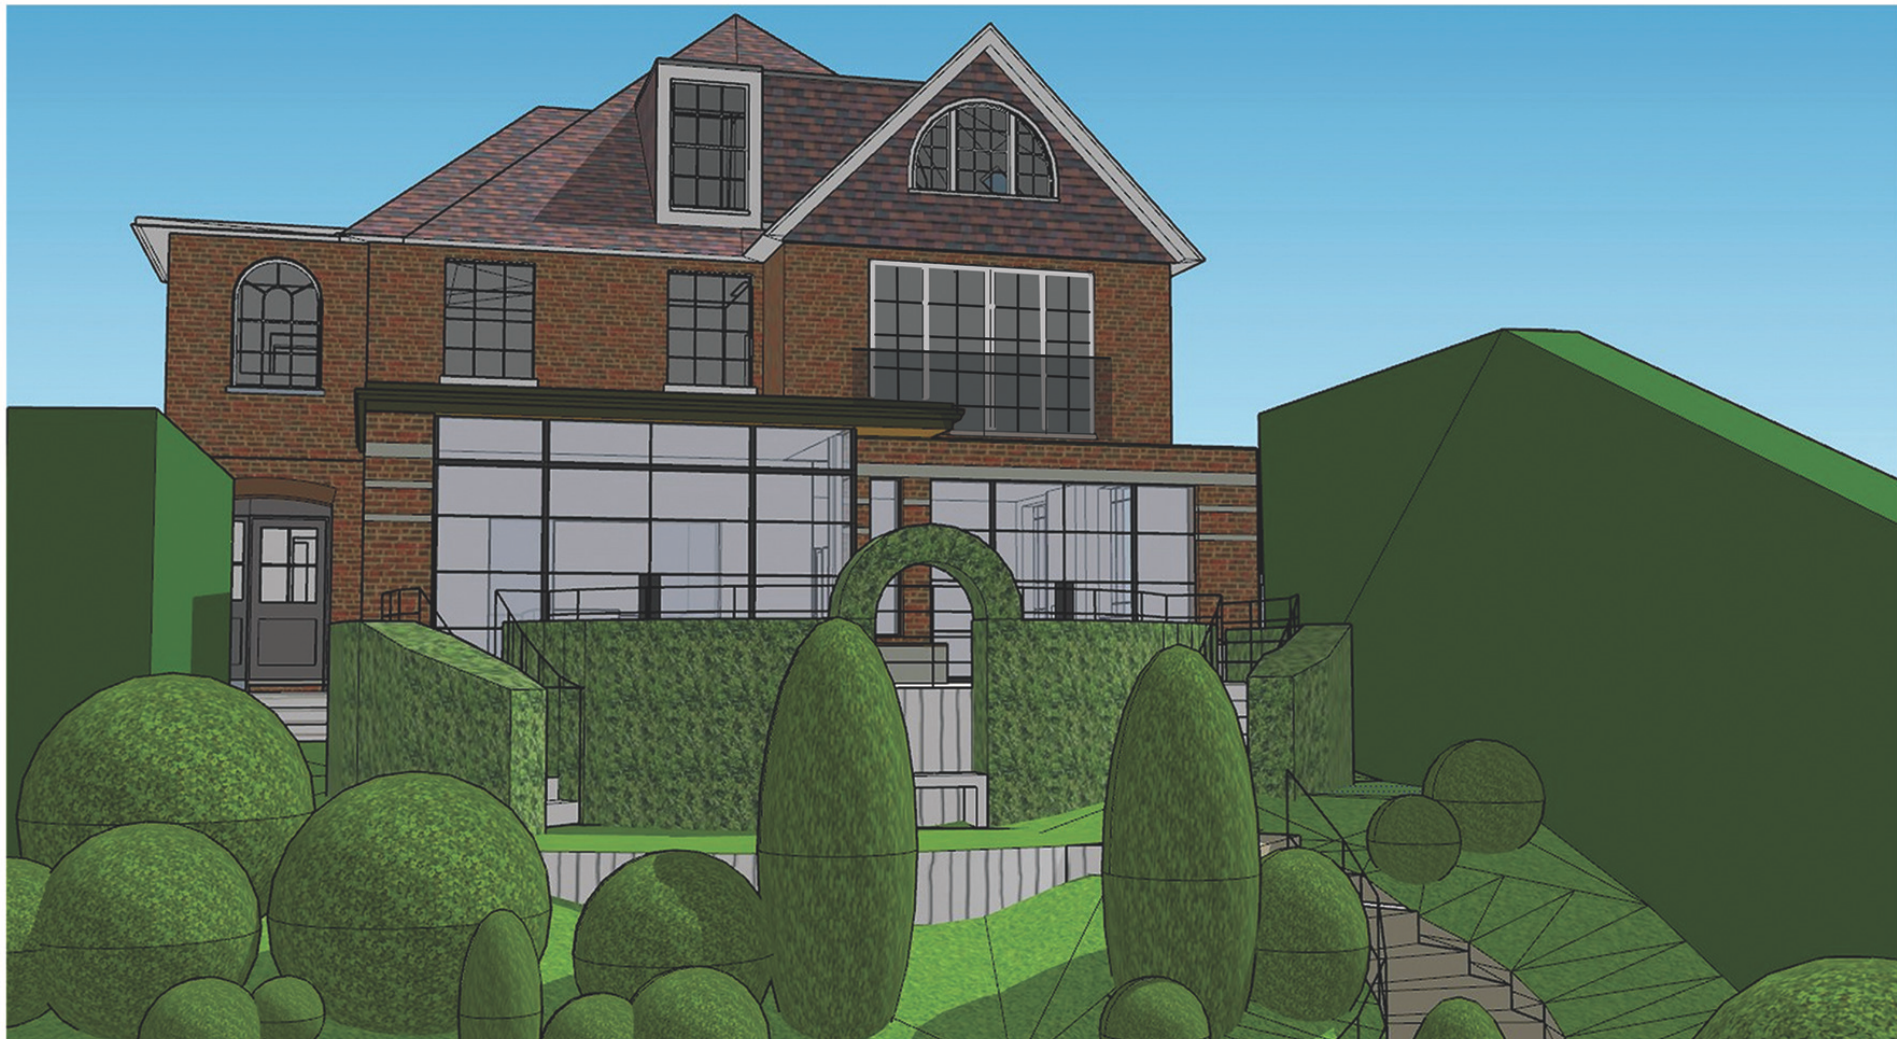

Rev	Date	By	Notes
A	26-10-23	IE	Existing master bedroom window replaced with French doors and Juliette balcony

	IAIN EXLEY <i>Architect</i>		First Floor, 19 Wellington Square, Hastings East Sussex, TN34 1PB T +44 (0)7940 504326 E ie@iainexley.co.uk	
	Project:	Roof and Rear Extension	Date:	Nov' 21
Location:	69 SHEPHERDS HILL LONDON, N6 5RE		Scale@A1:	N/a
			Scale@A3:	N/a
Client:	Mr & Mrs Fairweather		Status:	PLANNING
			Drawn:	IE
		Checked:		IE

Job No.	Status	Dwg. No.	Rev.	Dwg. Title
LND20-2BP 030A				3D Visualizations