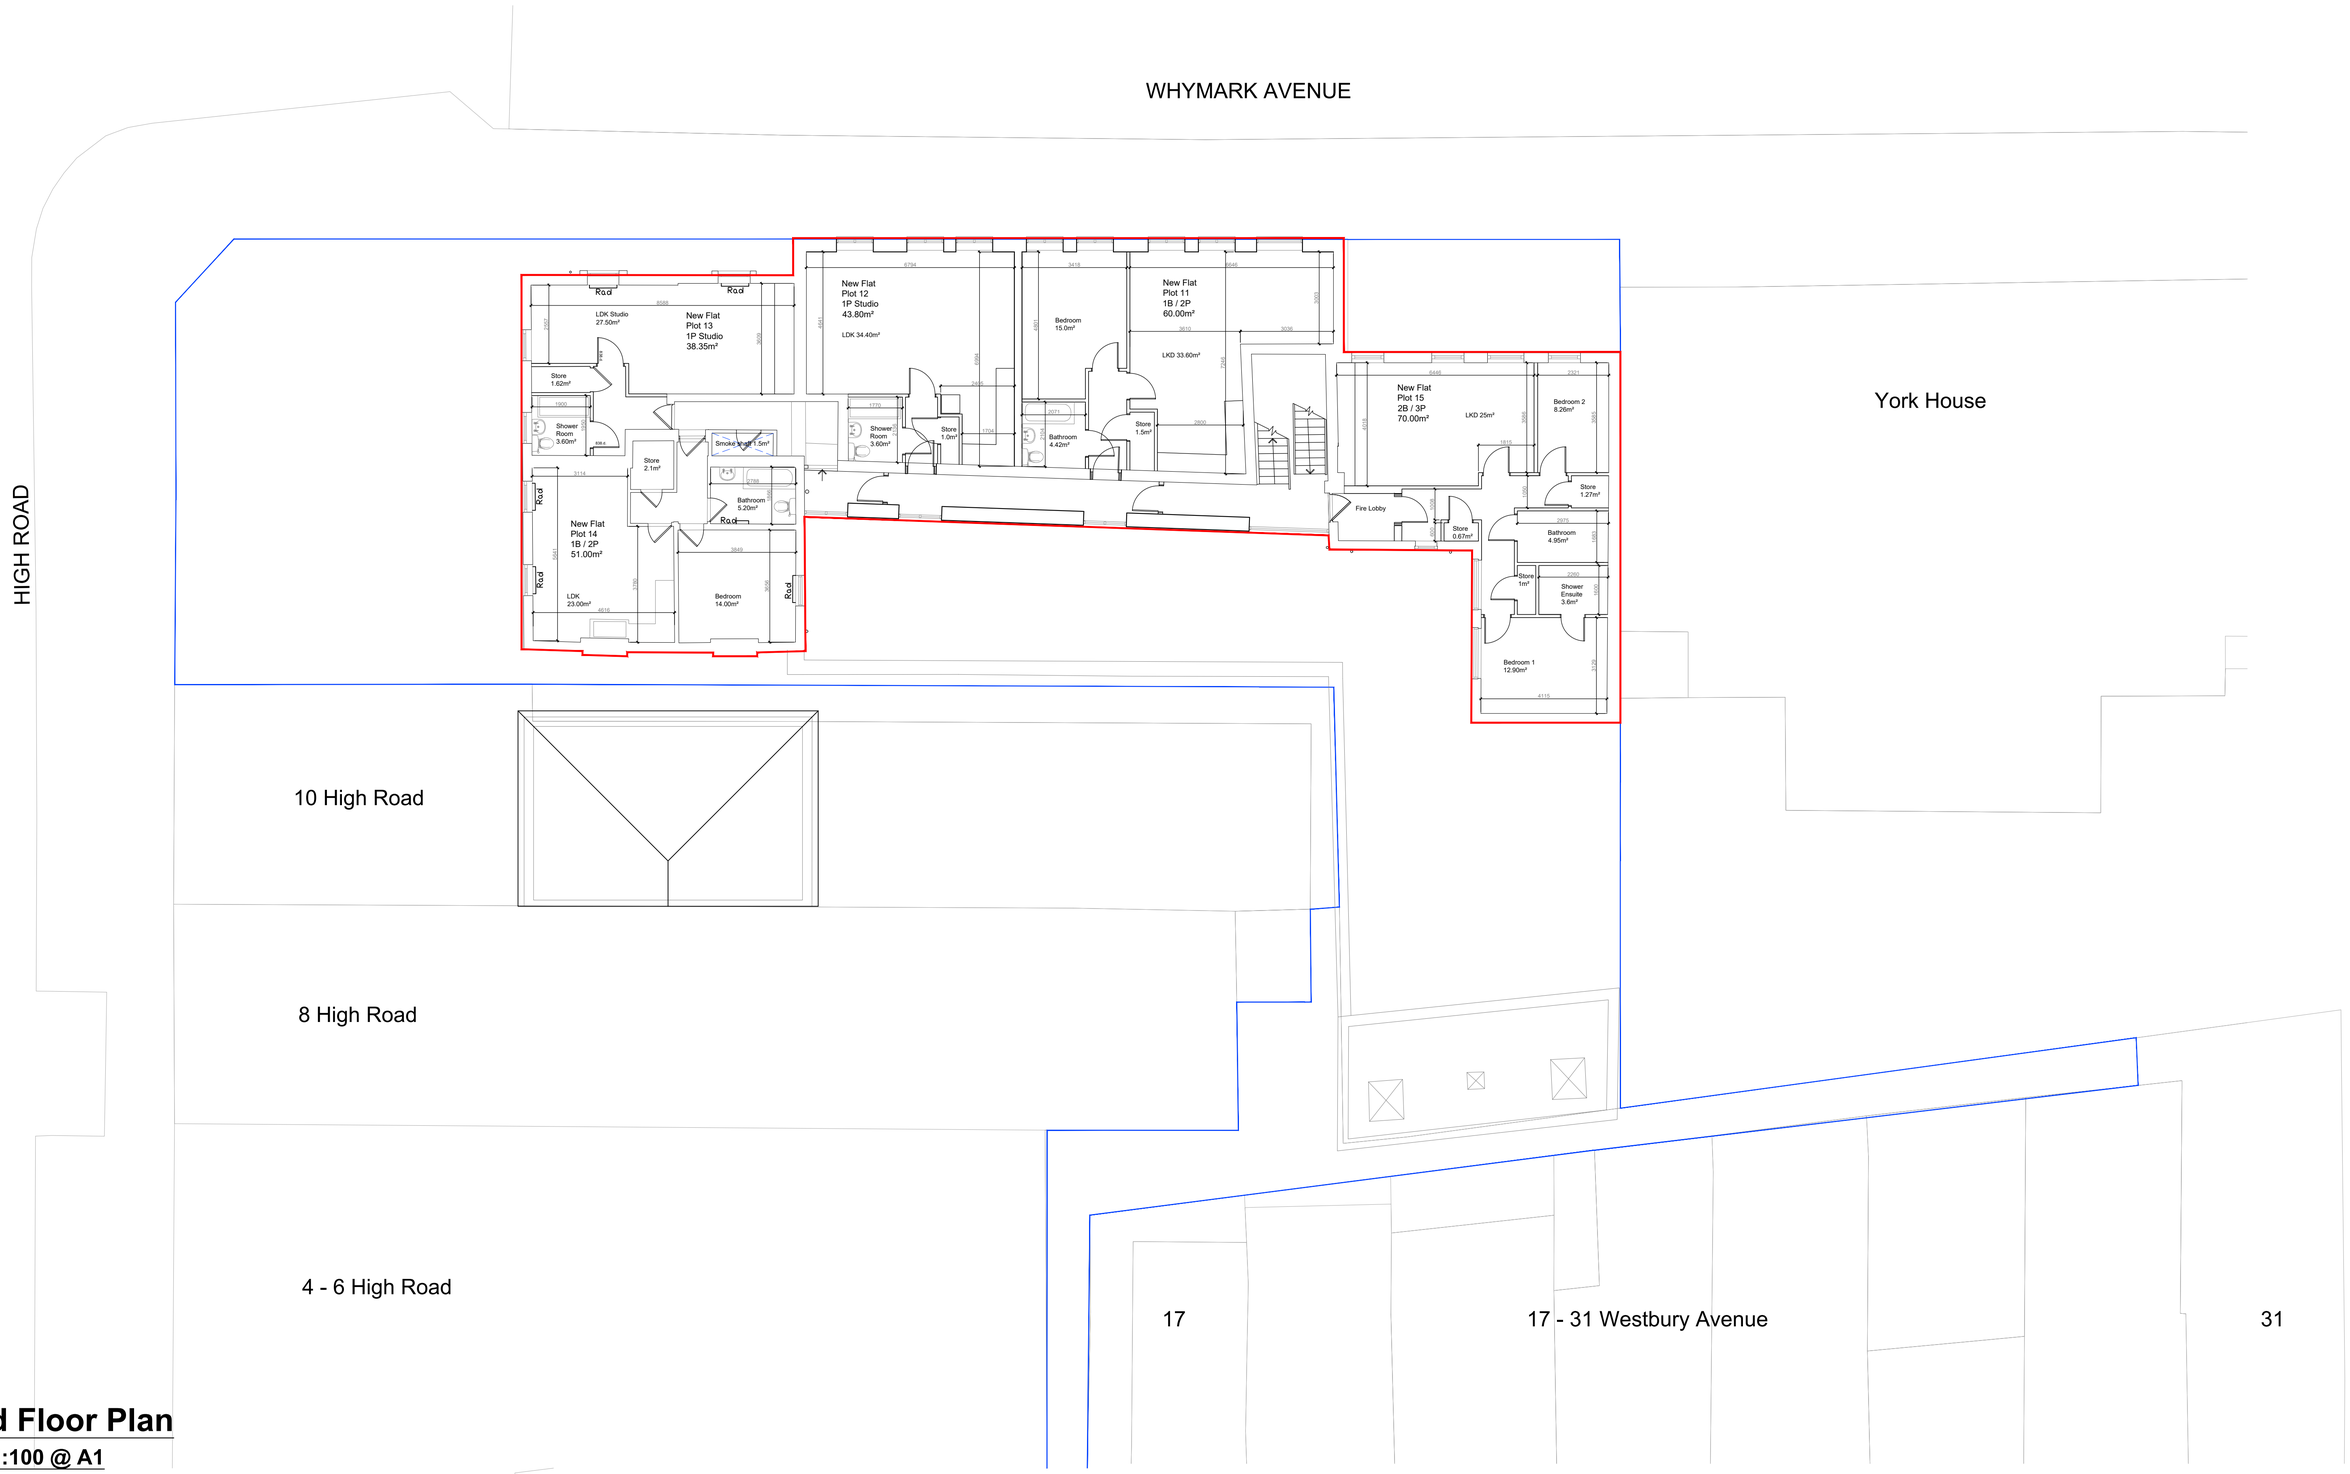

Third Floor Plan

Scale 1:100 @ A1

1:100 Scale Bar

No.	Date	Amendment	Initials
P8	08.11.23	Red and blue lines updated	RB
P7	03.11.23	Notation updated	RB
P6	09.10.23	Second submission	RB
P5	03.10.23	Flat layouts updated	RB
P4	24.08.23	Enclosure to form corridor added	RB
P3	23.08.23	AOV added.	RB
P2	21.08.23	Presentation updated	RB
P1	19.08.23	PRELIMINARY ISSUE	RB

Client : Kris Capital Developments Ltd

Project : 12 - 14 High Road, Wood Green

Drawing : Third Floor Plan - PD Scheme

Scale : 1:100 @ A1

Status : PD App

Rev : P8

Date : Aug 2023

Dwg No : 2307-PL-603

R B Design (Essex) Ltd
Architectural
Design
Associates

© THIS DRAWING IS THE COPYRIGHT OF RB DESIGN ESSEX LTD. It shall not be in any way used or reproduced without their prior written consent. All dimensions are to be checked on site or in the workshop prior to commencing any work. Work only to figured dimensions. Any discrepancies are to be reported immediately to RB DESIGN ESSEX LTD.