

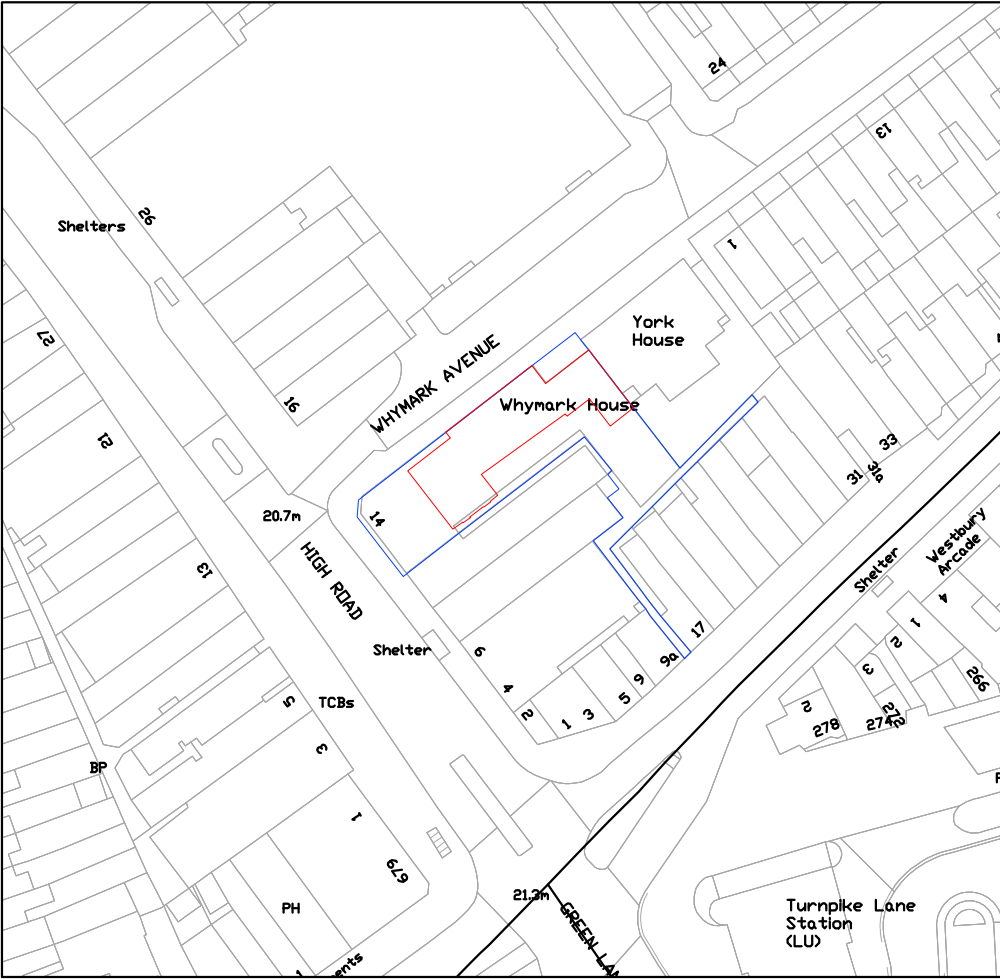
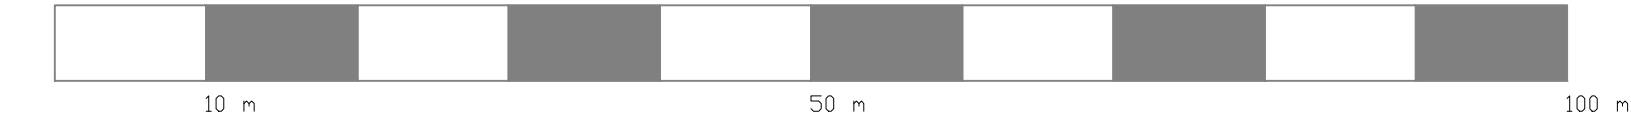


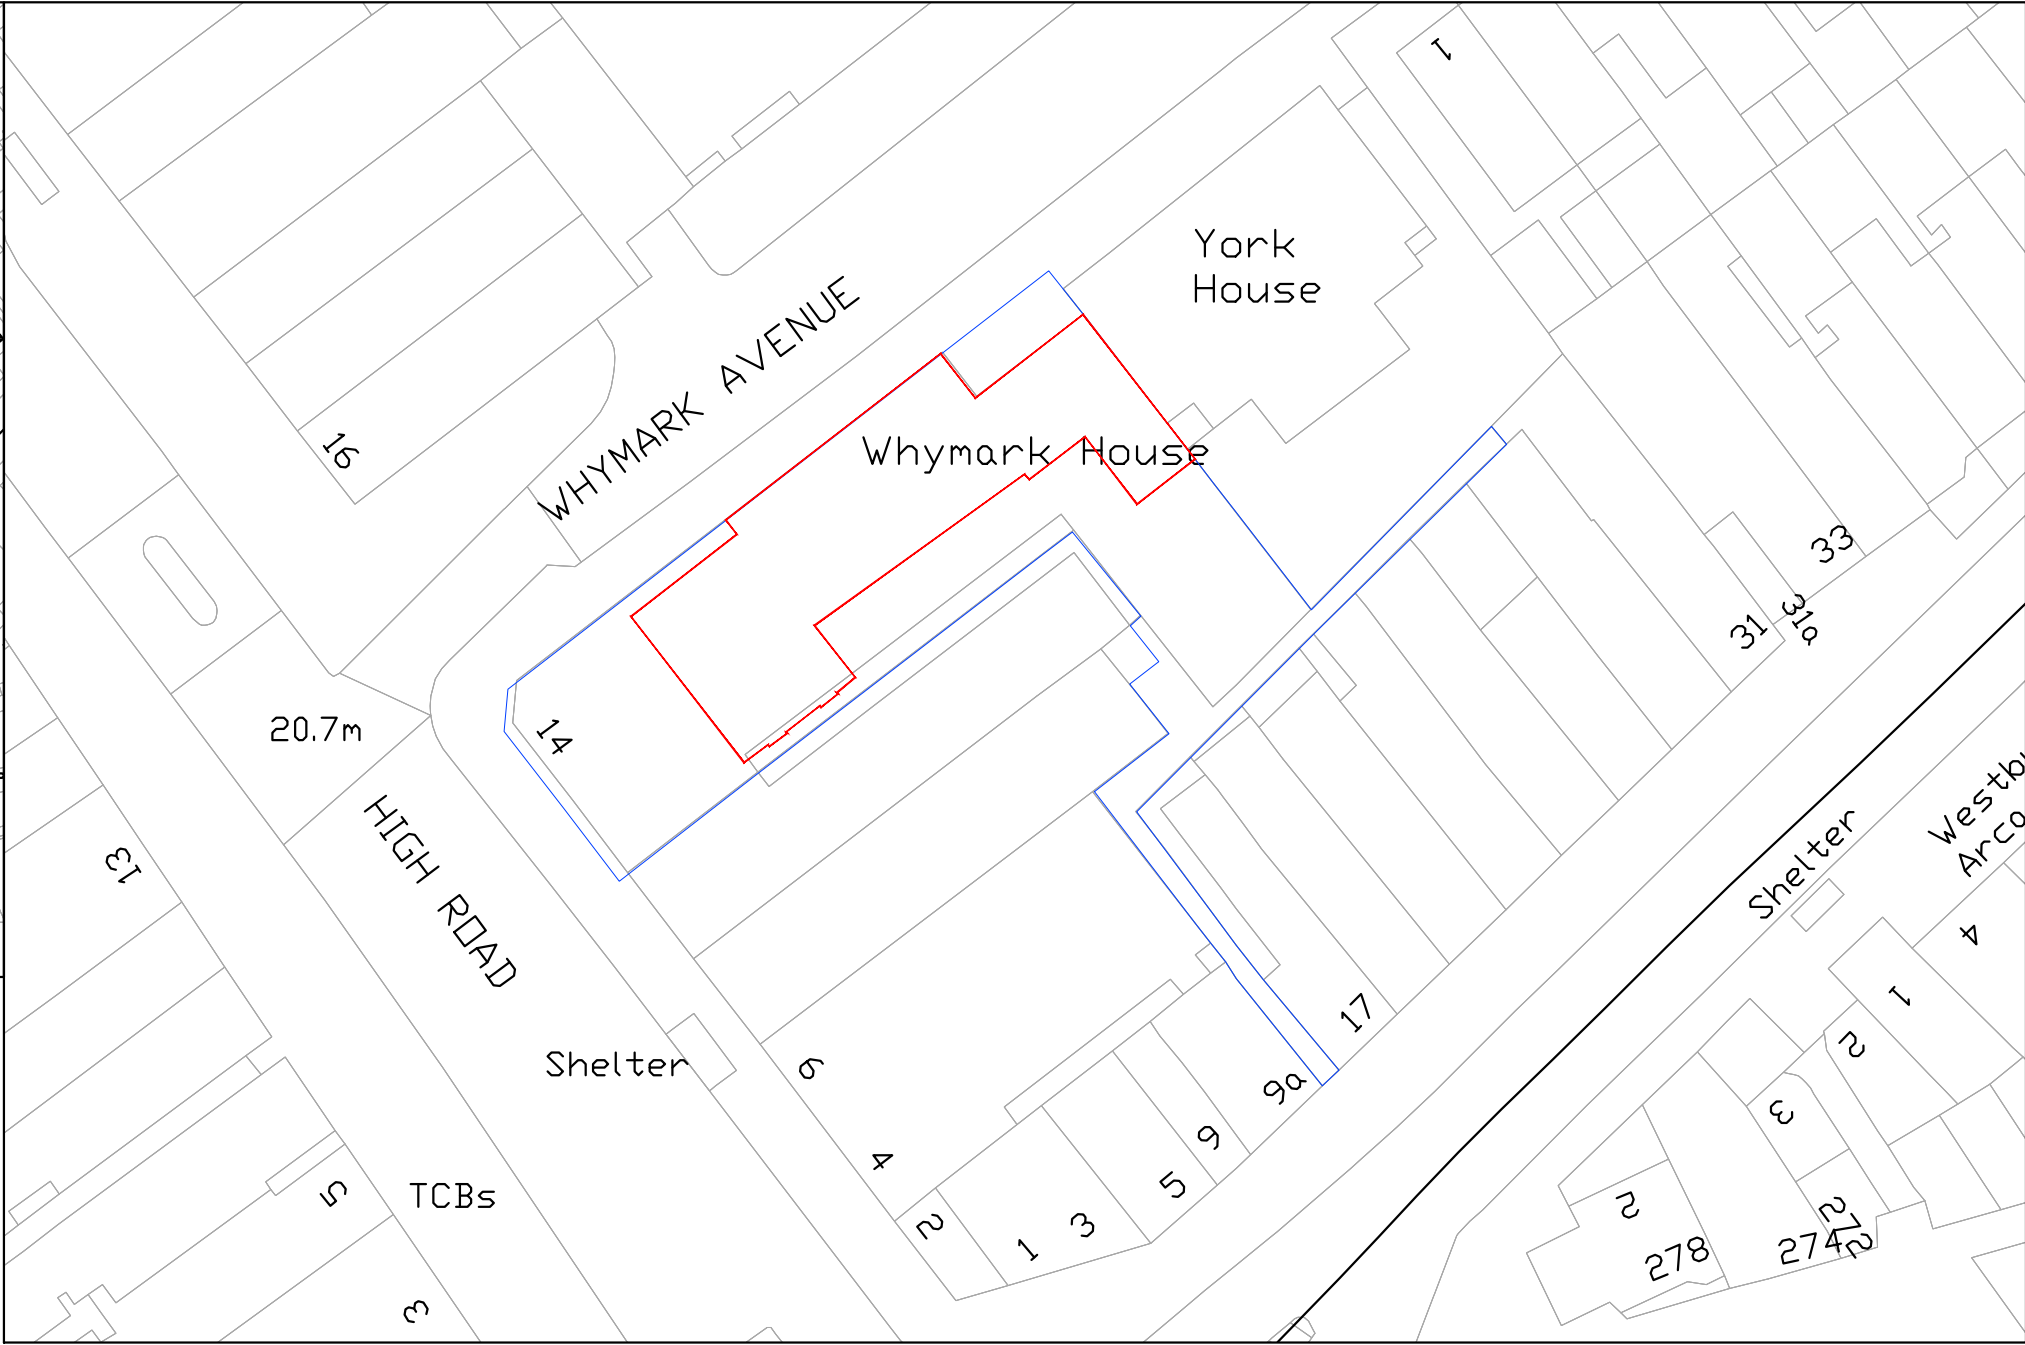

Location Plan 1:1250

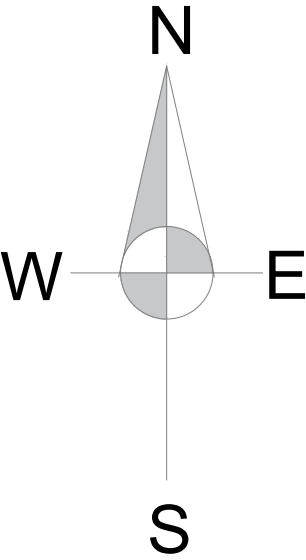

Block Plan 1:500

P5	08.11.23	Redline and blue line updated	RB
P4	23.10.23	Redline updated	RB
P3	03.09.23	Location plan as proposed	RB
P2	25.07.23	Road names added	RB
P1	20.07.23	PRELIMINARY ISSUE	RB
No.	Date	Amendment	Initials

Client : Kris Capital Developments Ltd	R B Design (Essex) Ltd Architectural Design Associates	
Project : 12 - 14 High Road, Wood Green		
Drawing : Location Plan as Existing		
Scale : 1:1250 @ A3	Status : Preliminary	Rev : P5
Date : Jul 2023	Dwg No : 2307 - 001	
© THIS DRAWING IS THE COPYRIGHT OF RB DESIGN ESSEX LTD. It shall not be in any way used or reproduced without their prior written consent. All dimensions are to be checked on site or in the workshop prior to commencing any work. Work only to figured dimensions. Any discrepancies are to be reported immediately to RB DESIGN ESSEX LTD.		