





front elevation
1:100 @ A1

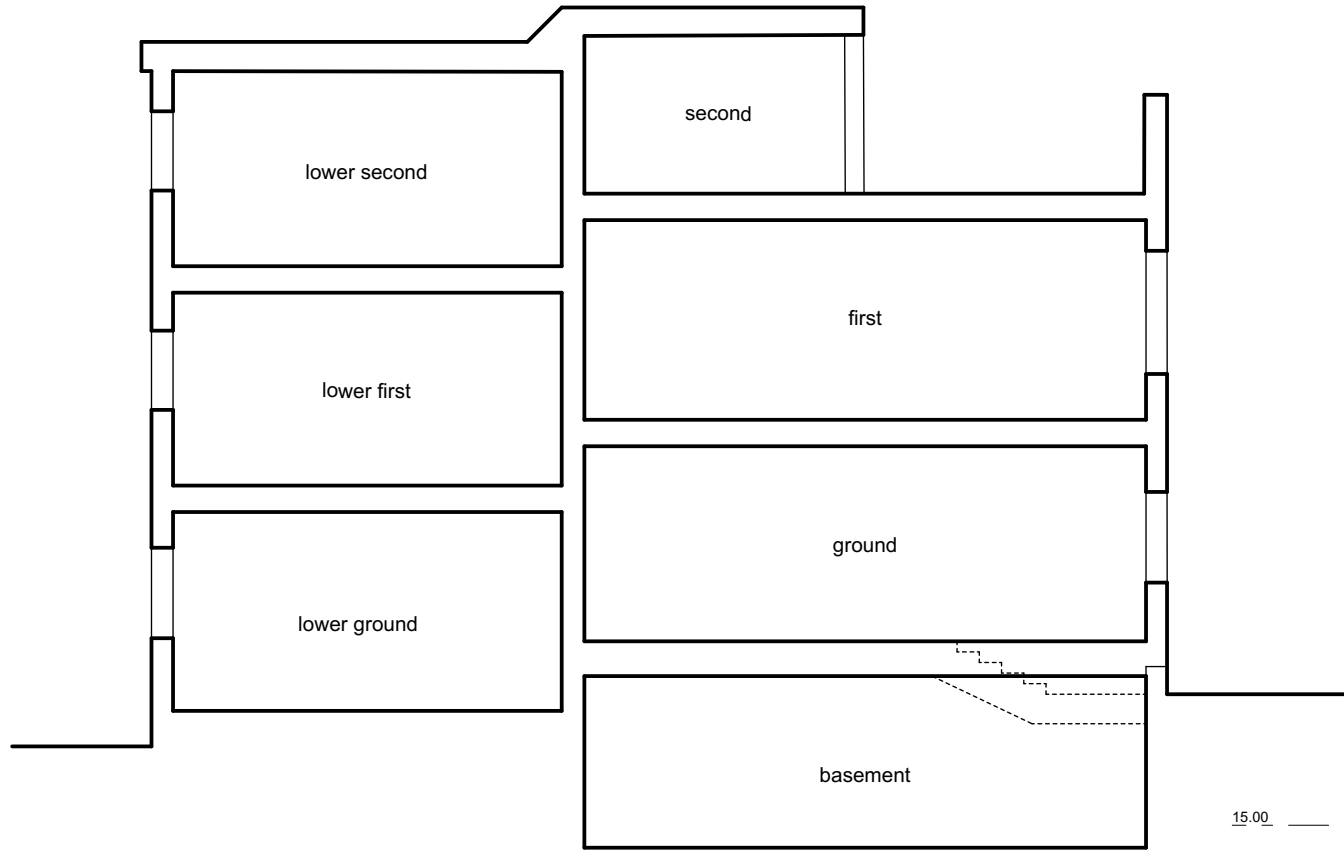


section AA
1:100 @ A1

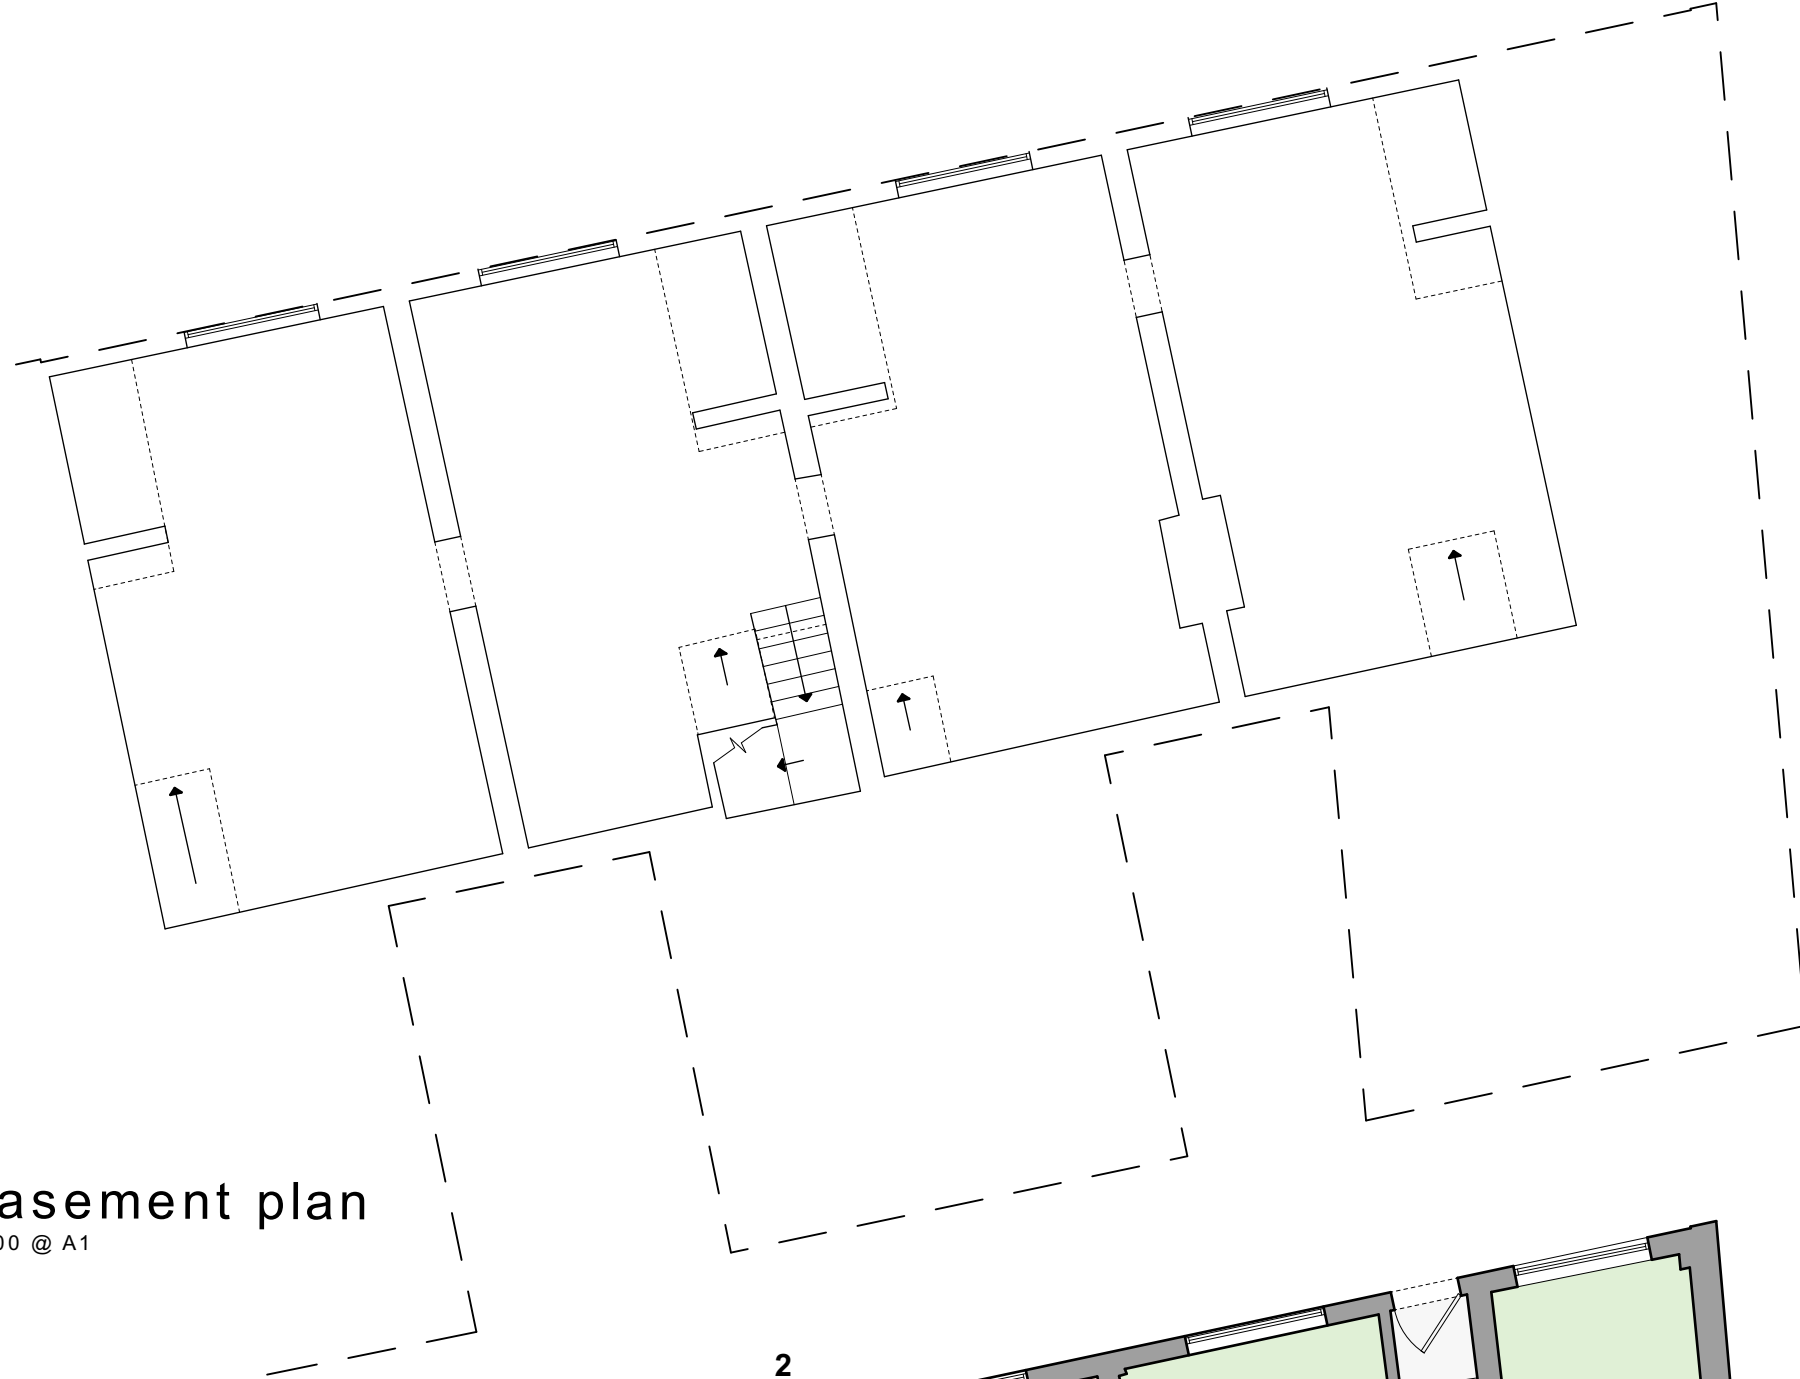

basement plan
1:100 @ A1



rear elevation
1:100 @ A1

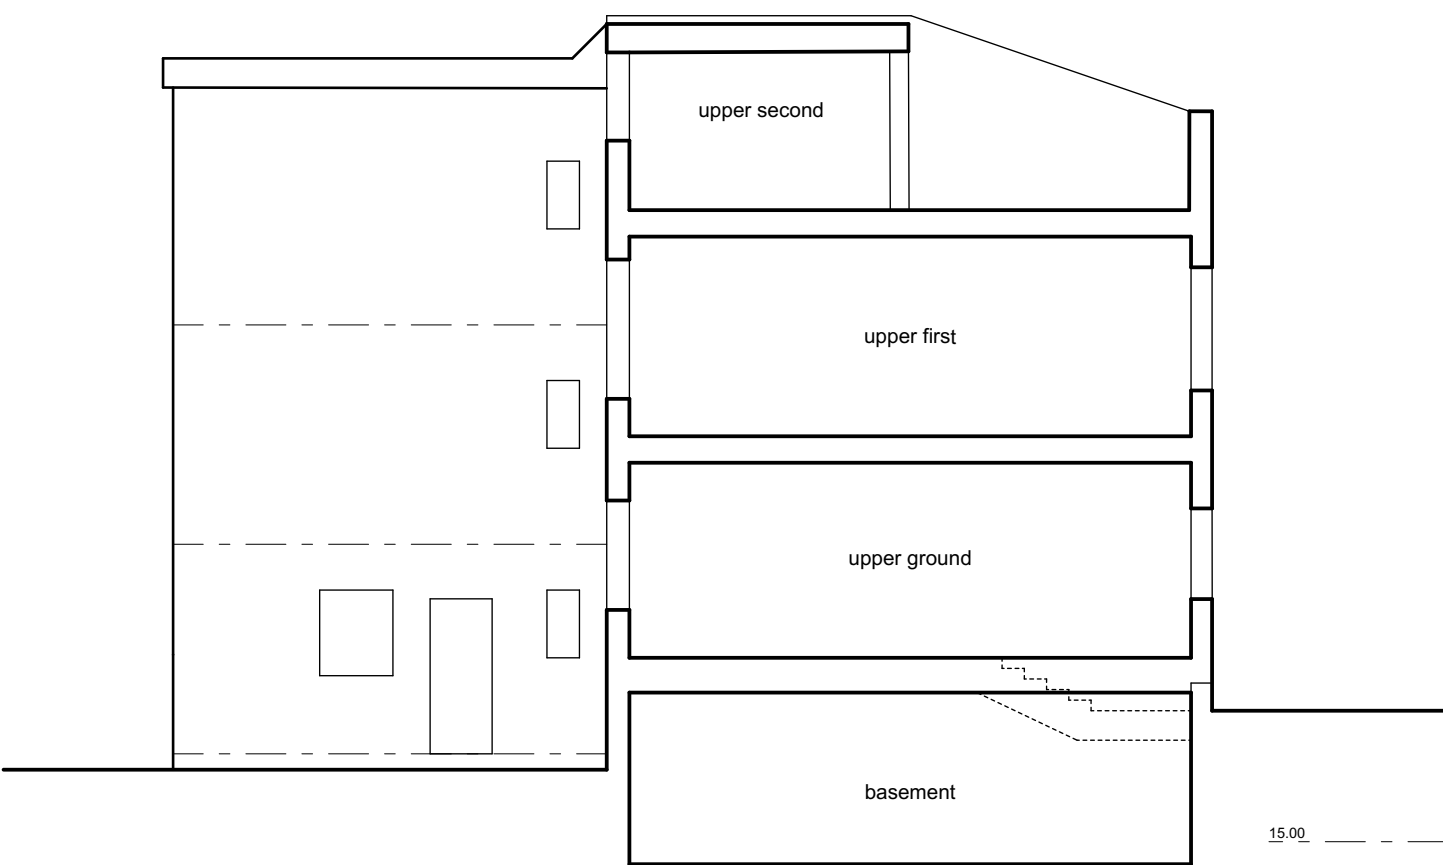

section BB
1:100 @ A1




ground floor plan
1:100 @ A1



first floor plan
1:100 @ A1



second floor plan
1:100 @ A1

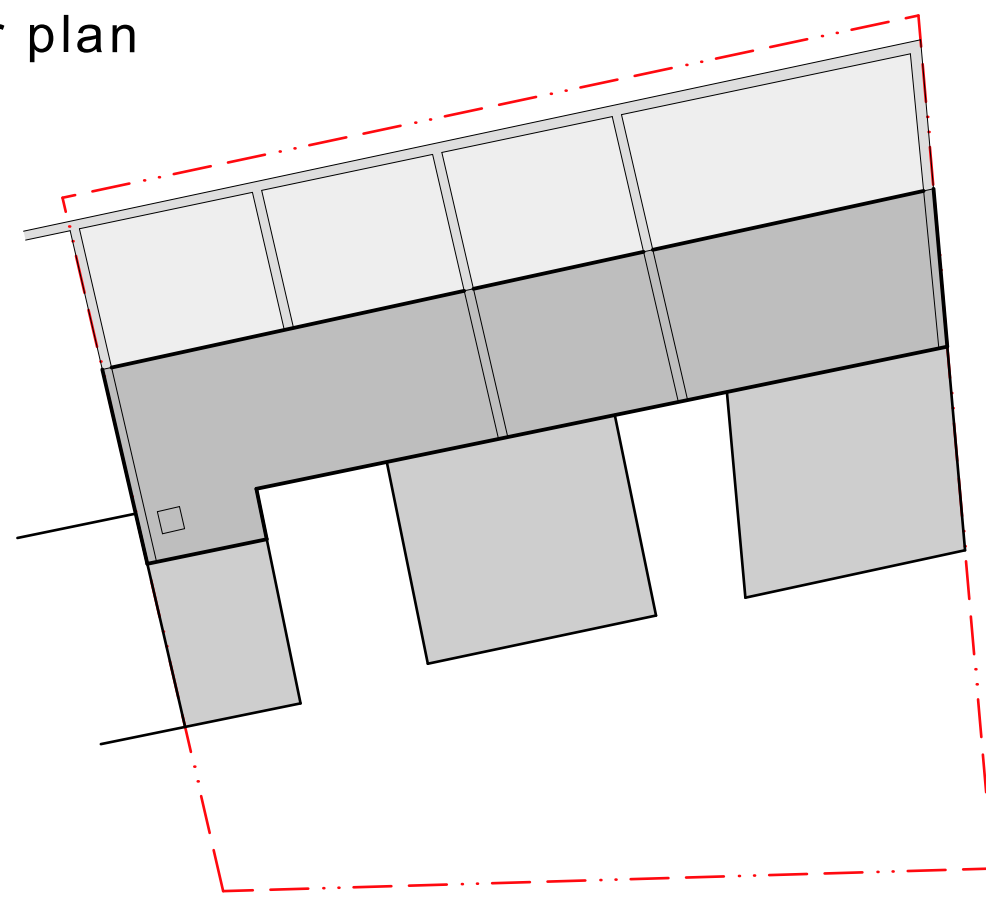


roof plan
1:200 @ A1

John Stebbing
Architects

SCALE BAR
1:100 @ A1
1:200 @ A3

SCALE BAR
1:200 @ A1
1:400 @ A3

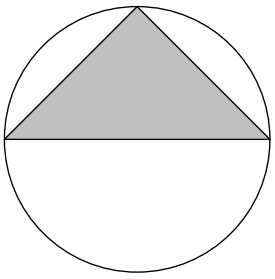

site location
1:100 @ A1
SCALE BAR
1:1250 @ A1
1:2500 @ A3

revisions

project
**41-47 Clyde Road
N15 4SD**

drawing
existing

scale
1:100 @ A1

date
Aug 23

number/revision
2377.01

drawn
CG

John Stebbing
Architects

Unit2b Barton Road Retail Park Bury St Edmunds IP32 7BE
01284 704546 johnstebbing@architectatwork.co.uk www.architectatwork.co.uk