


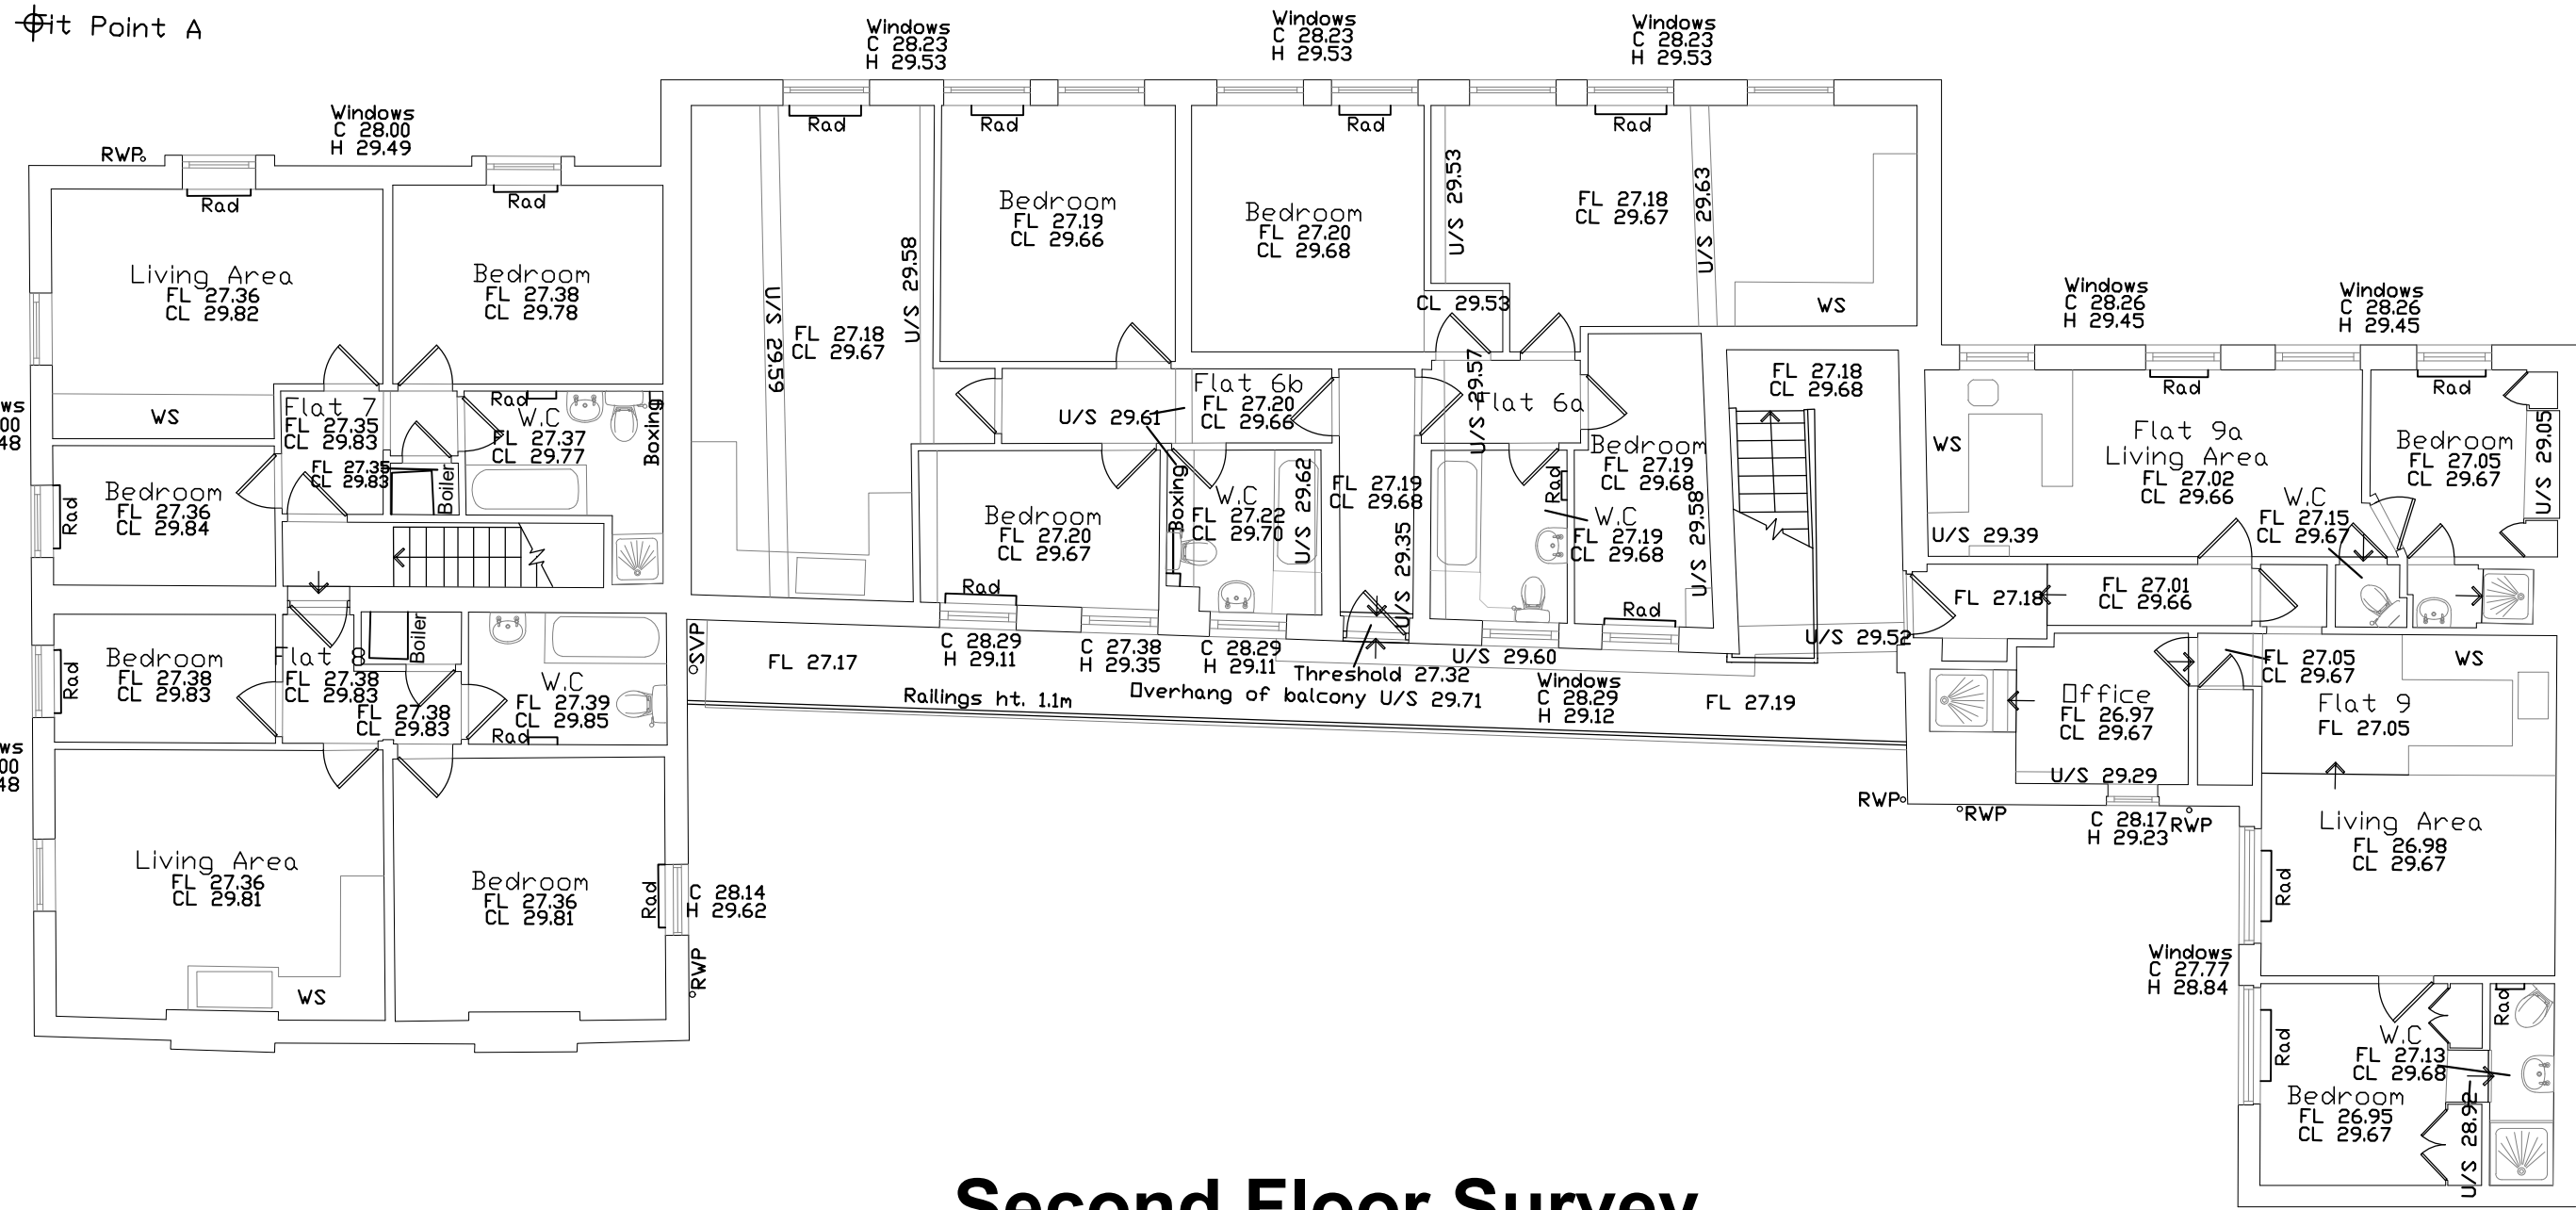
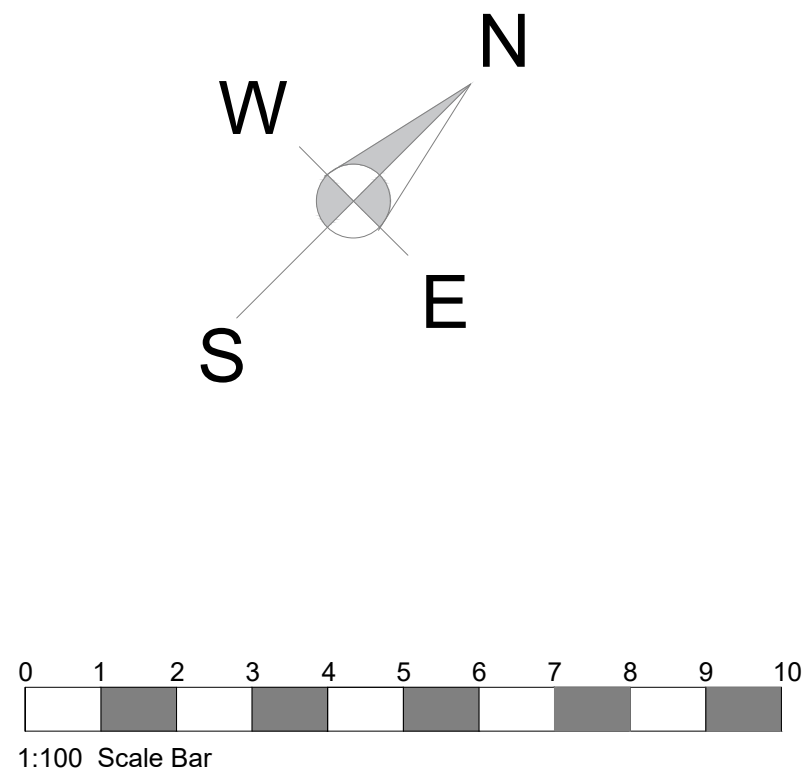


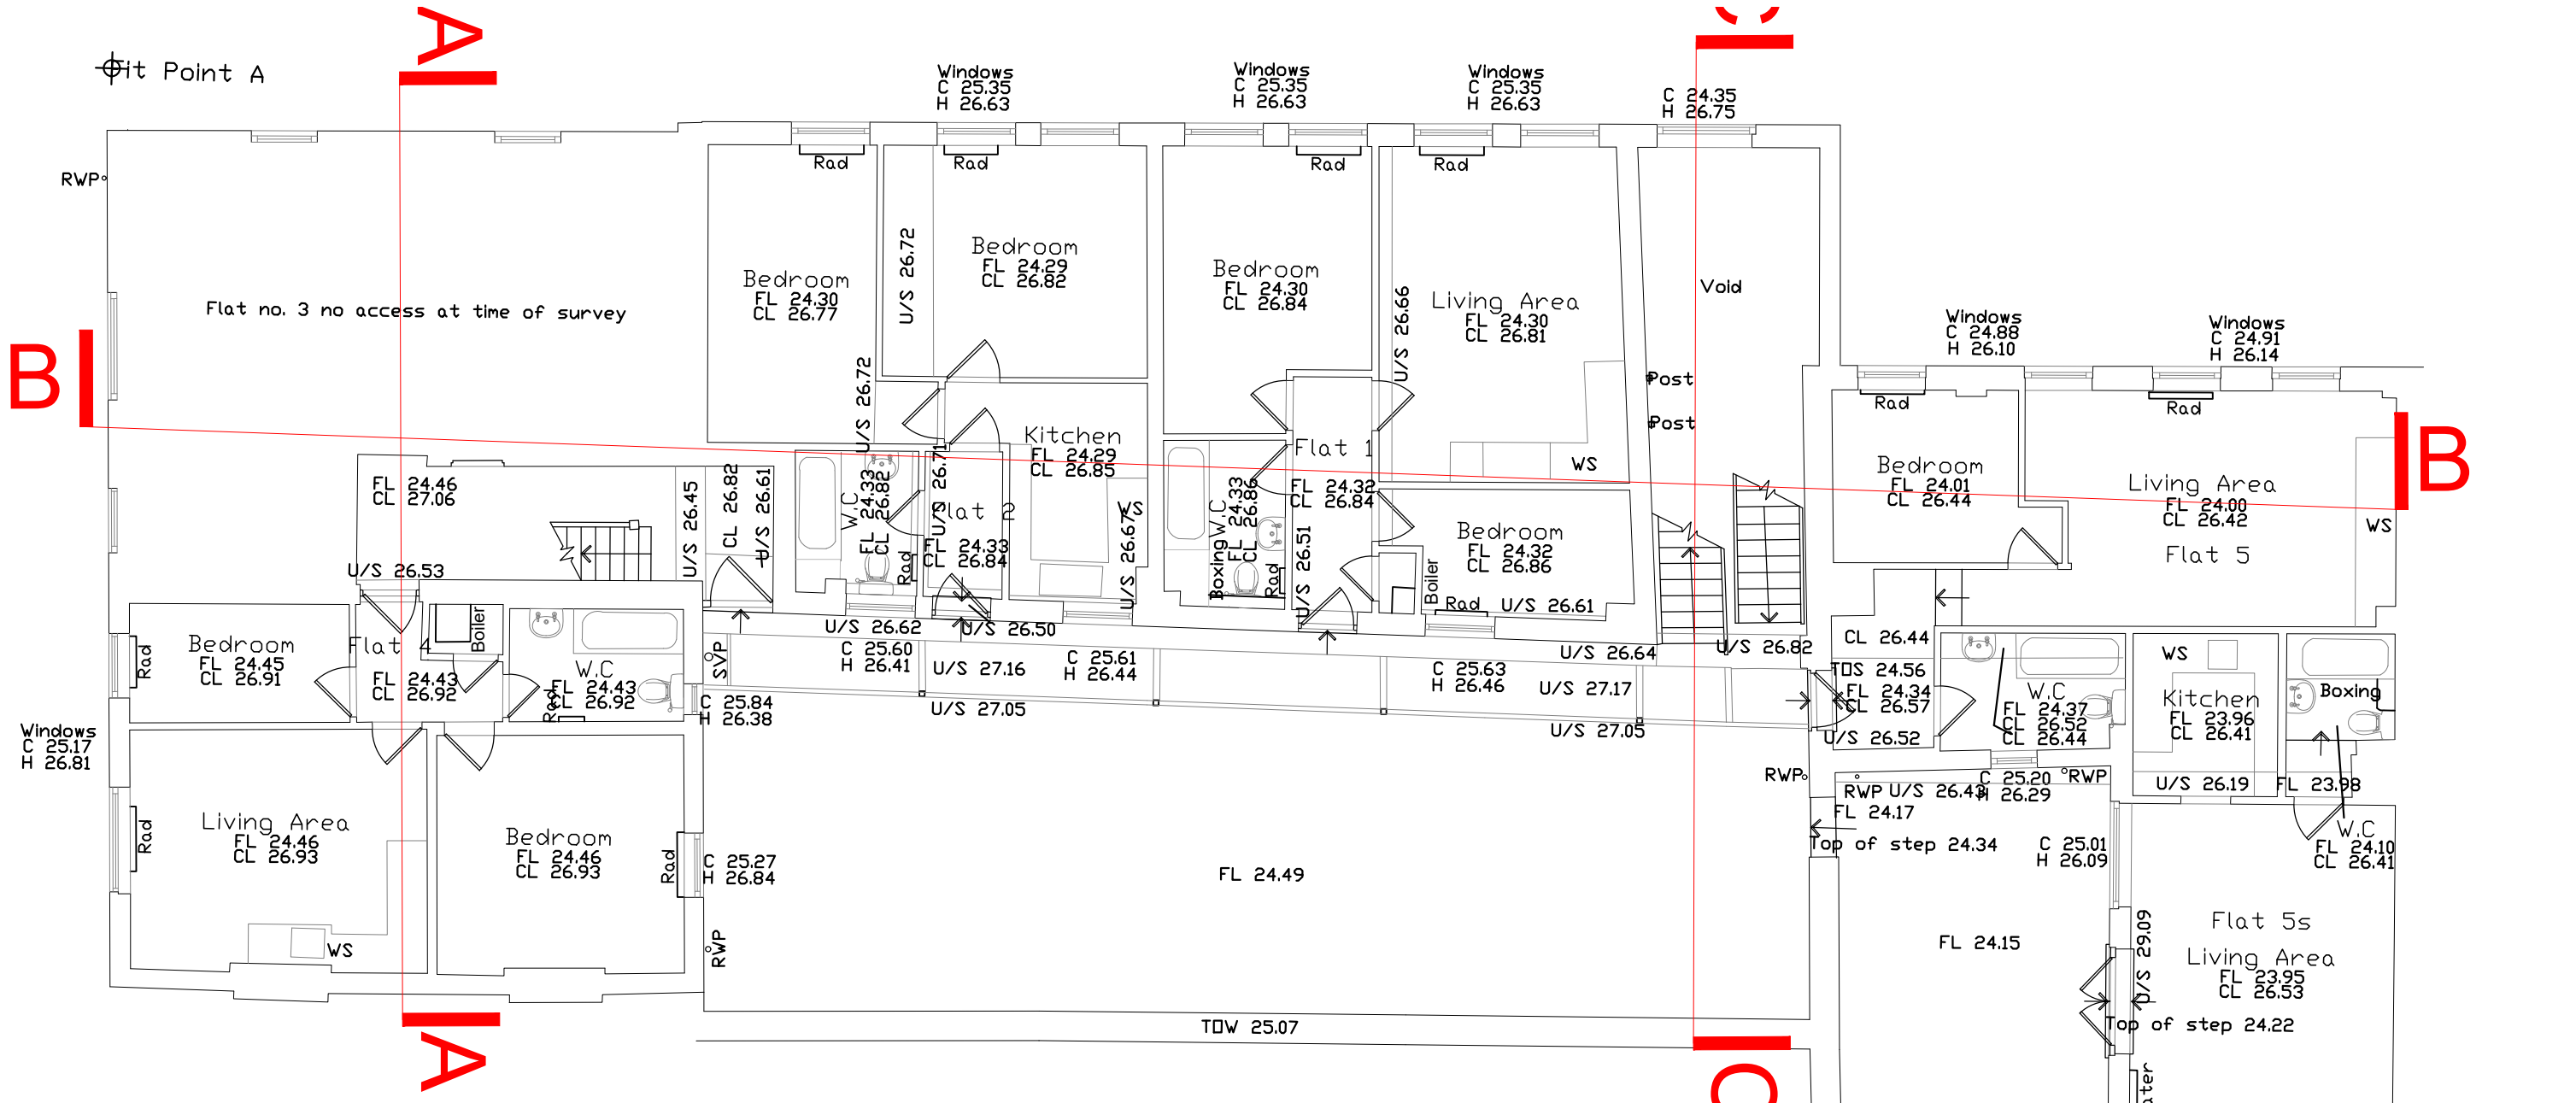


Second Floor Survey
Scale 1:100 @ A1

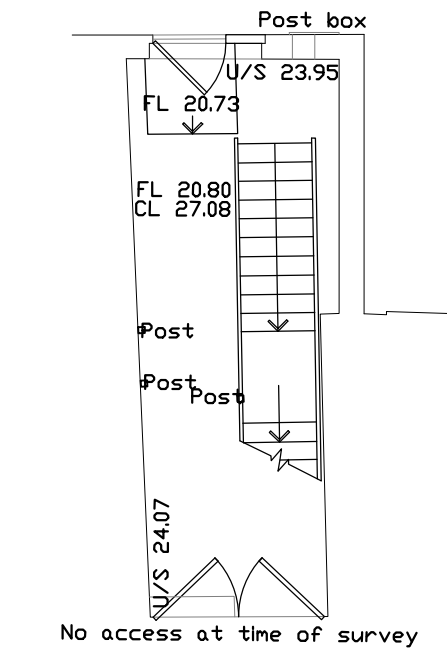

First Floor Survey
Scale 1:100 @ A1

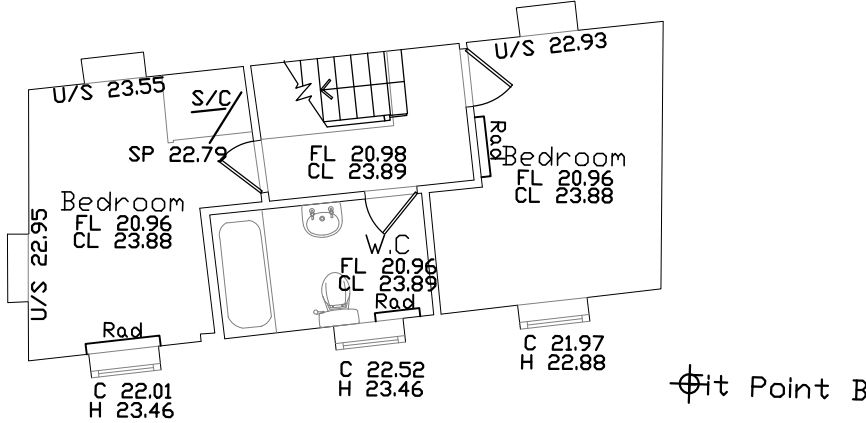

Ground Floor Survey
Scale 1:100 @ A1

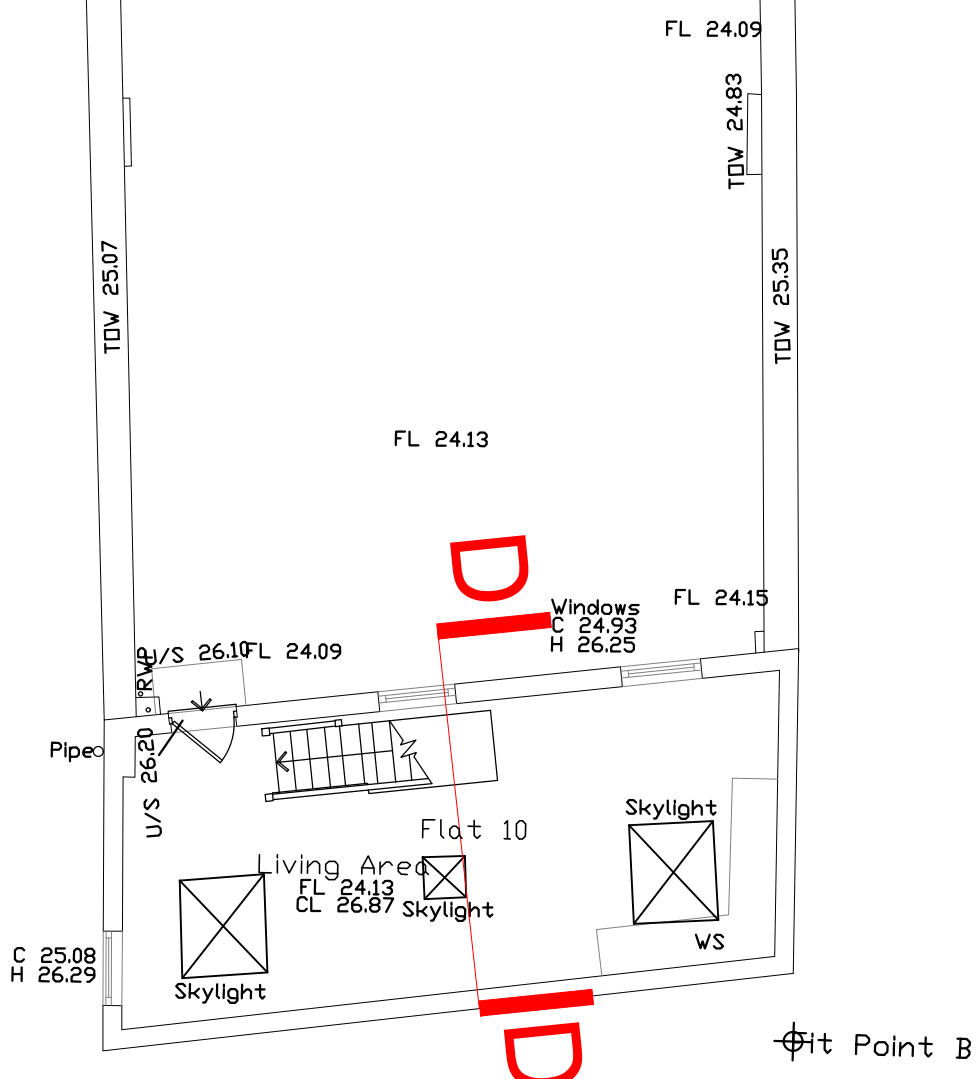

A	19.08.23	PRELIMINARY ISSUE	RB
No.	Date	Amendment	Initials

Client : Kris Capital Developments Ltd

Project : 12 - 14 High Road, Wood Green

Drawing : Survey Plans

Scale : 1:100 @ A1

Date : Aug 2023

Status : Preliminary

Dwg No : 2307-PL-003

Rev : P1

R B Design (Essex) Ltd

A rchitectural
D esign
A ssociates

© THIS DRAWING IS THE COPYRIGHT OF RB DESIGN ESSEX LTD. It shall not be in any way used or reproduced without their prior written consent. All dimensions are to be checked on site or in the workshop prior to commencing any work. Work only to figured dimensions. Any discrepancies are to be reported immediately to RB DESIGN ESSEX LTD.