

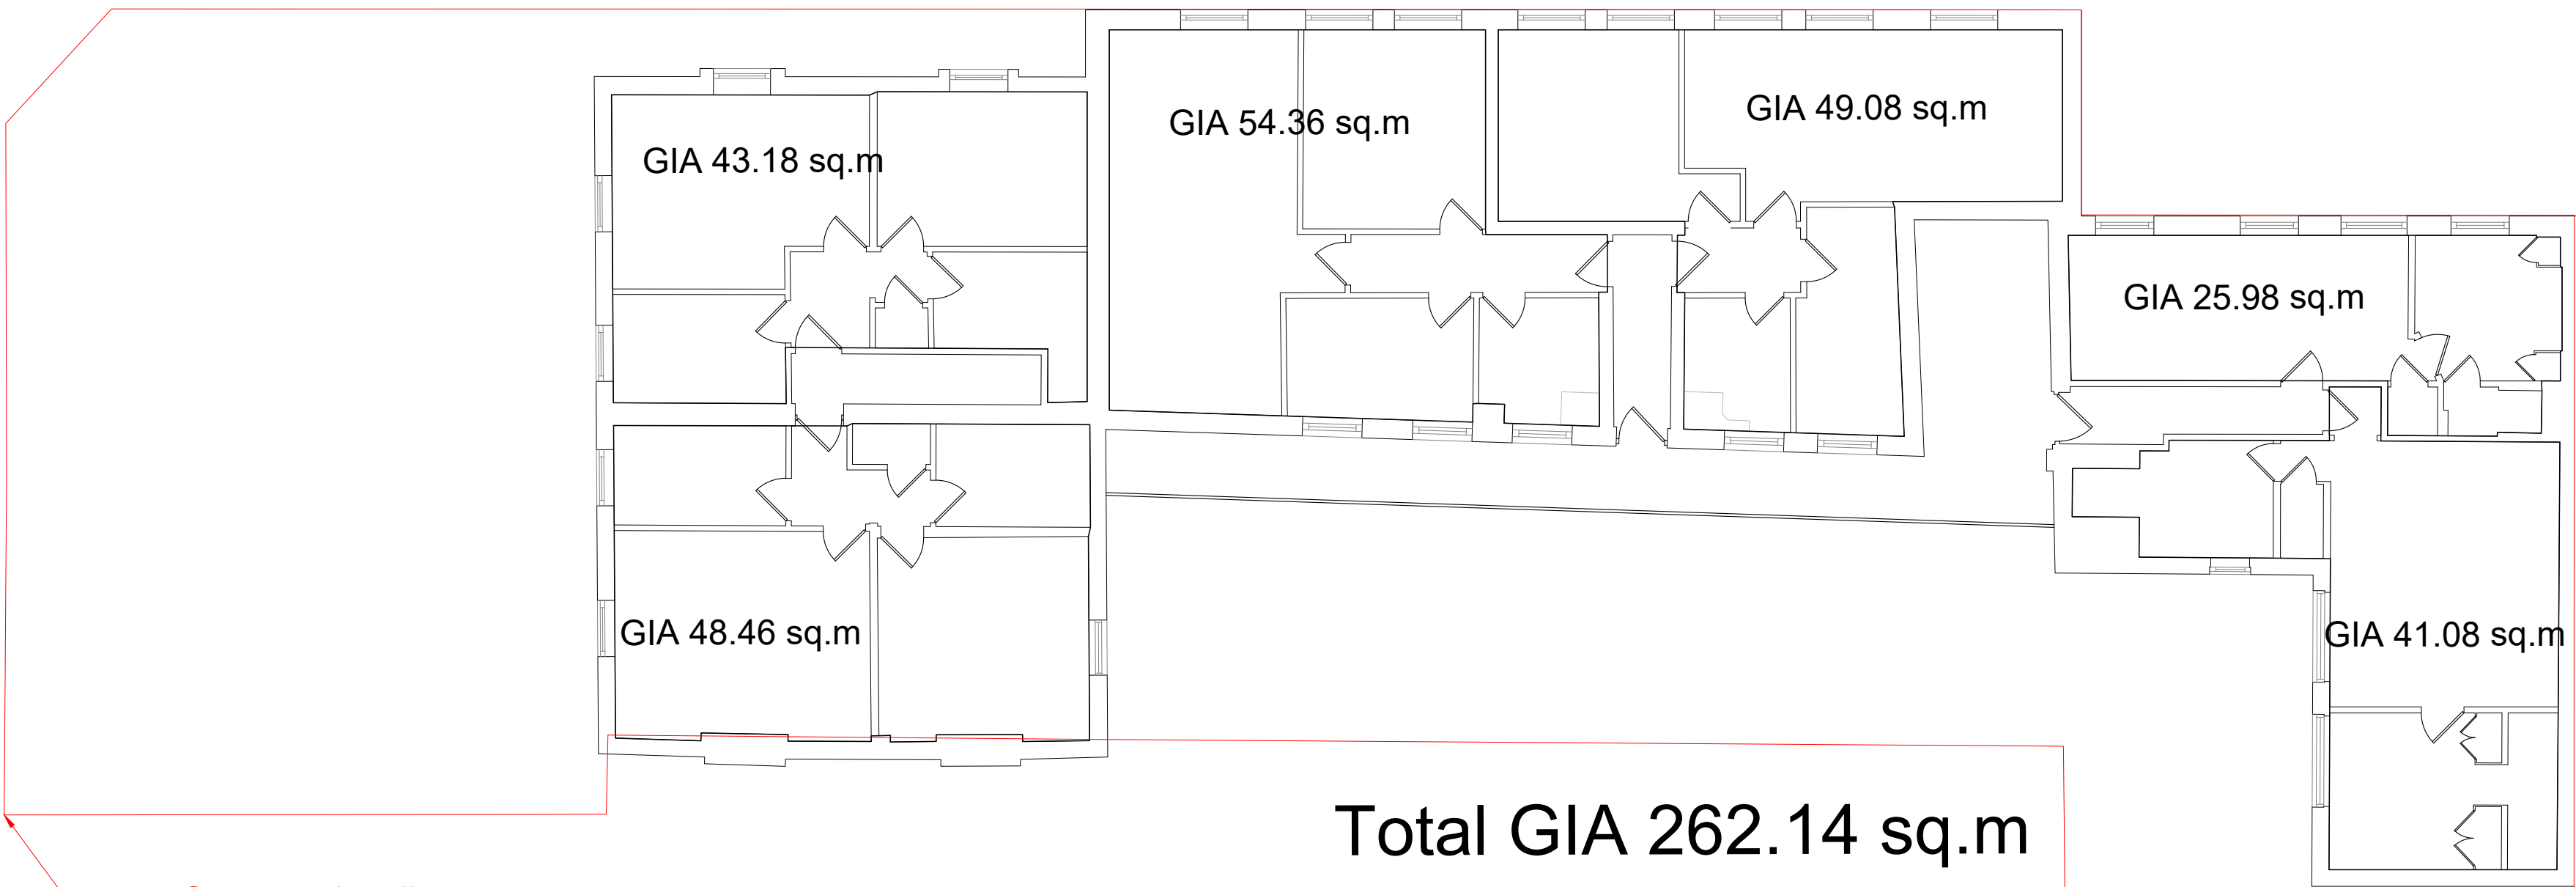
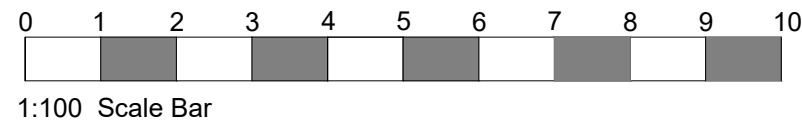


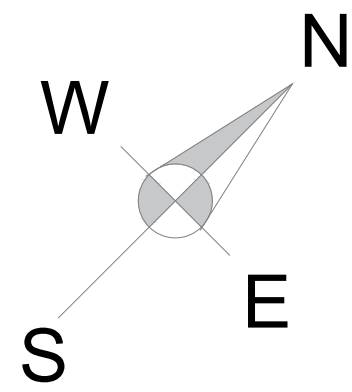


Total GIA 262.14 sq.m
Second Floor GIA
Scale 1:100 @ A1

OS map red outline
showing site extent.

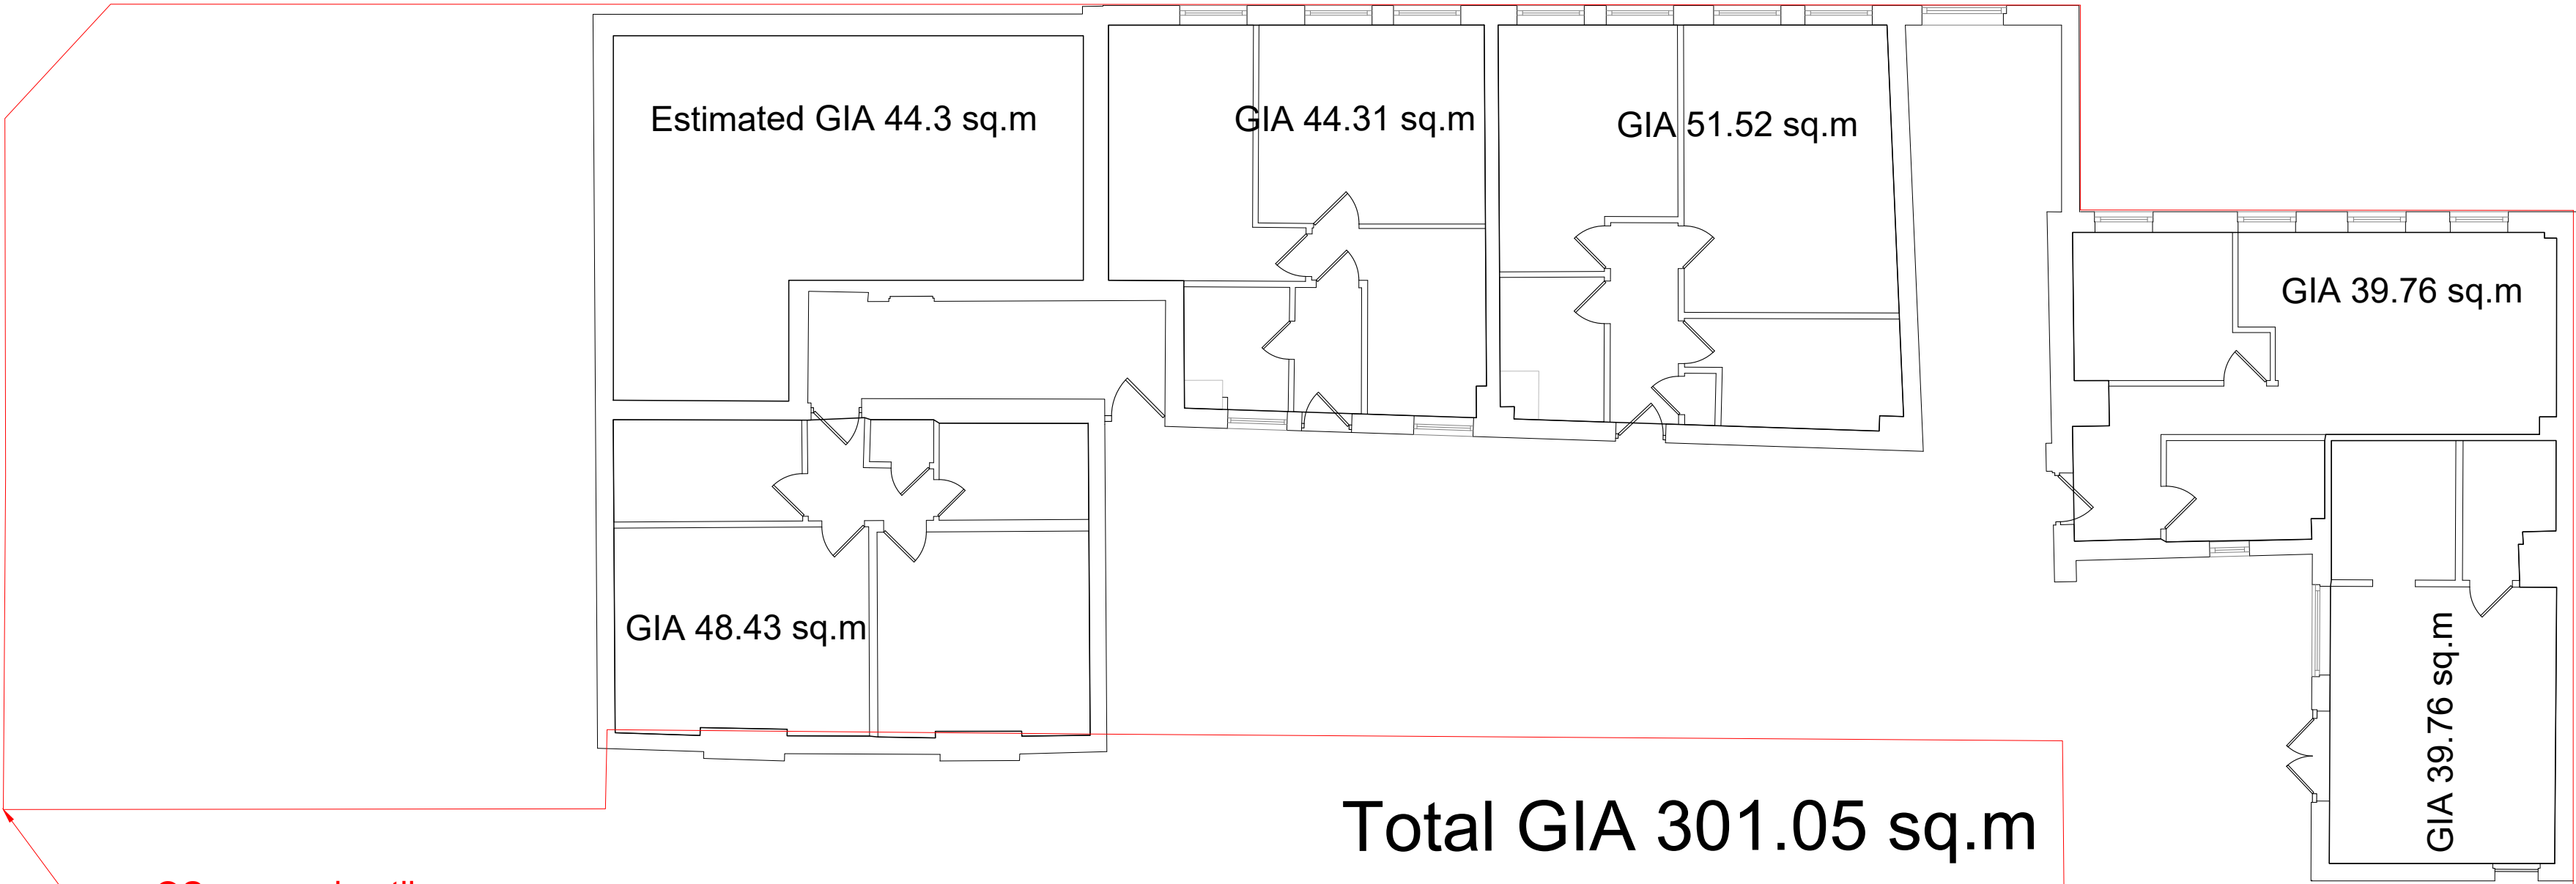

Total GIA 301.05 sq.m
First Floor GIA
Scale 1:100 @ A1

OS map red outline
showing site extent.

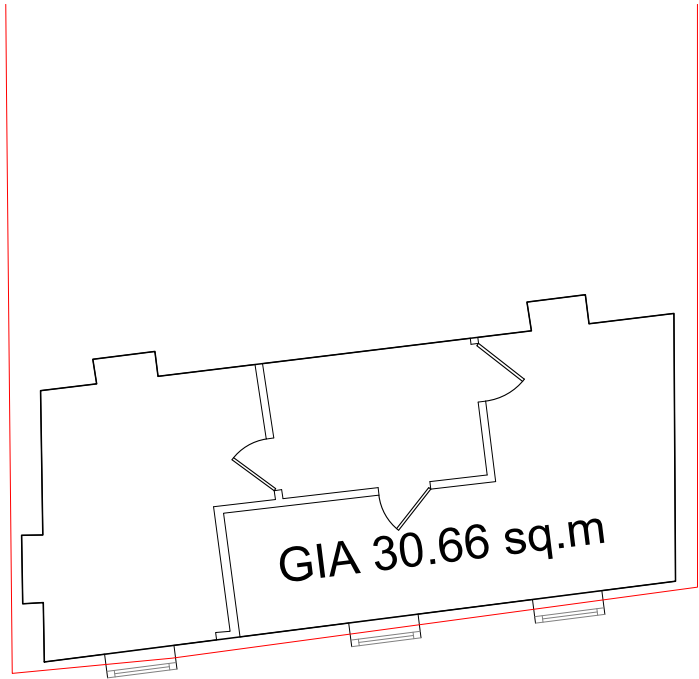

Total GIA 30.66 sq.m
Ground Floor GIA
Scale 1:100 @ A1

P2	23.10.23	Estimated GIA to Flat 3 First Floor.	RB
P1	03.08.23	GIA Plans renumbered from 003.	RB
No.	Date	Amendment	Initials

Client :	Kris Capital Developments Ltd	R B Design (Essex) Ltd A rchitectural D esign A ssociates
Project :	12 - 14 High Road, Wood Green	
Drawing :	GIA Plans as Existing	
Scale :	1:100 @ A1	
Date :	Jul 2023	Status : Preliminary Dwg No : 2307-PL-006 P2
© THIS DRAWING IS THE COPYRIGHT OF RB DESIGN ESSEX LTD. It shall not be in any way used or reproduced without their prior written consent. All dimensions are to be checked on site or in the workshop prior to commencing any work. Work only to figured dimensions. Any discrepancies are to be reported immediately to RB DESIGN ESSEX LTD.		