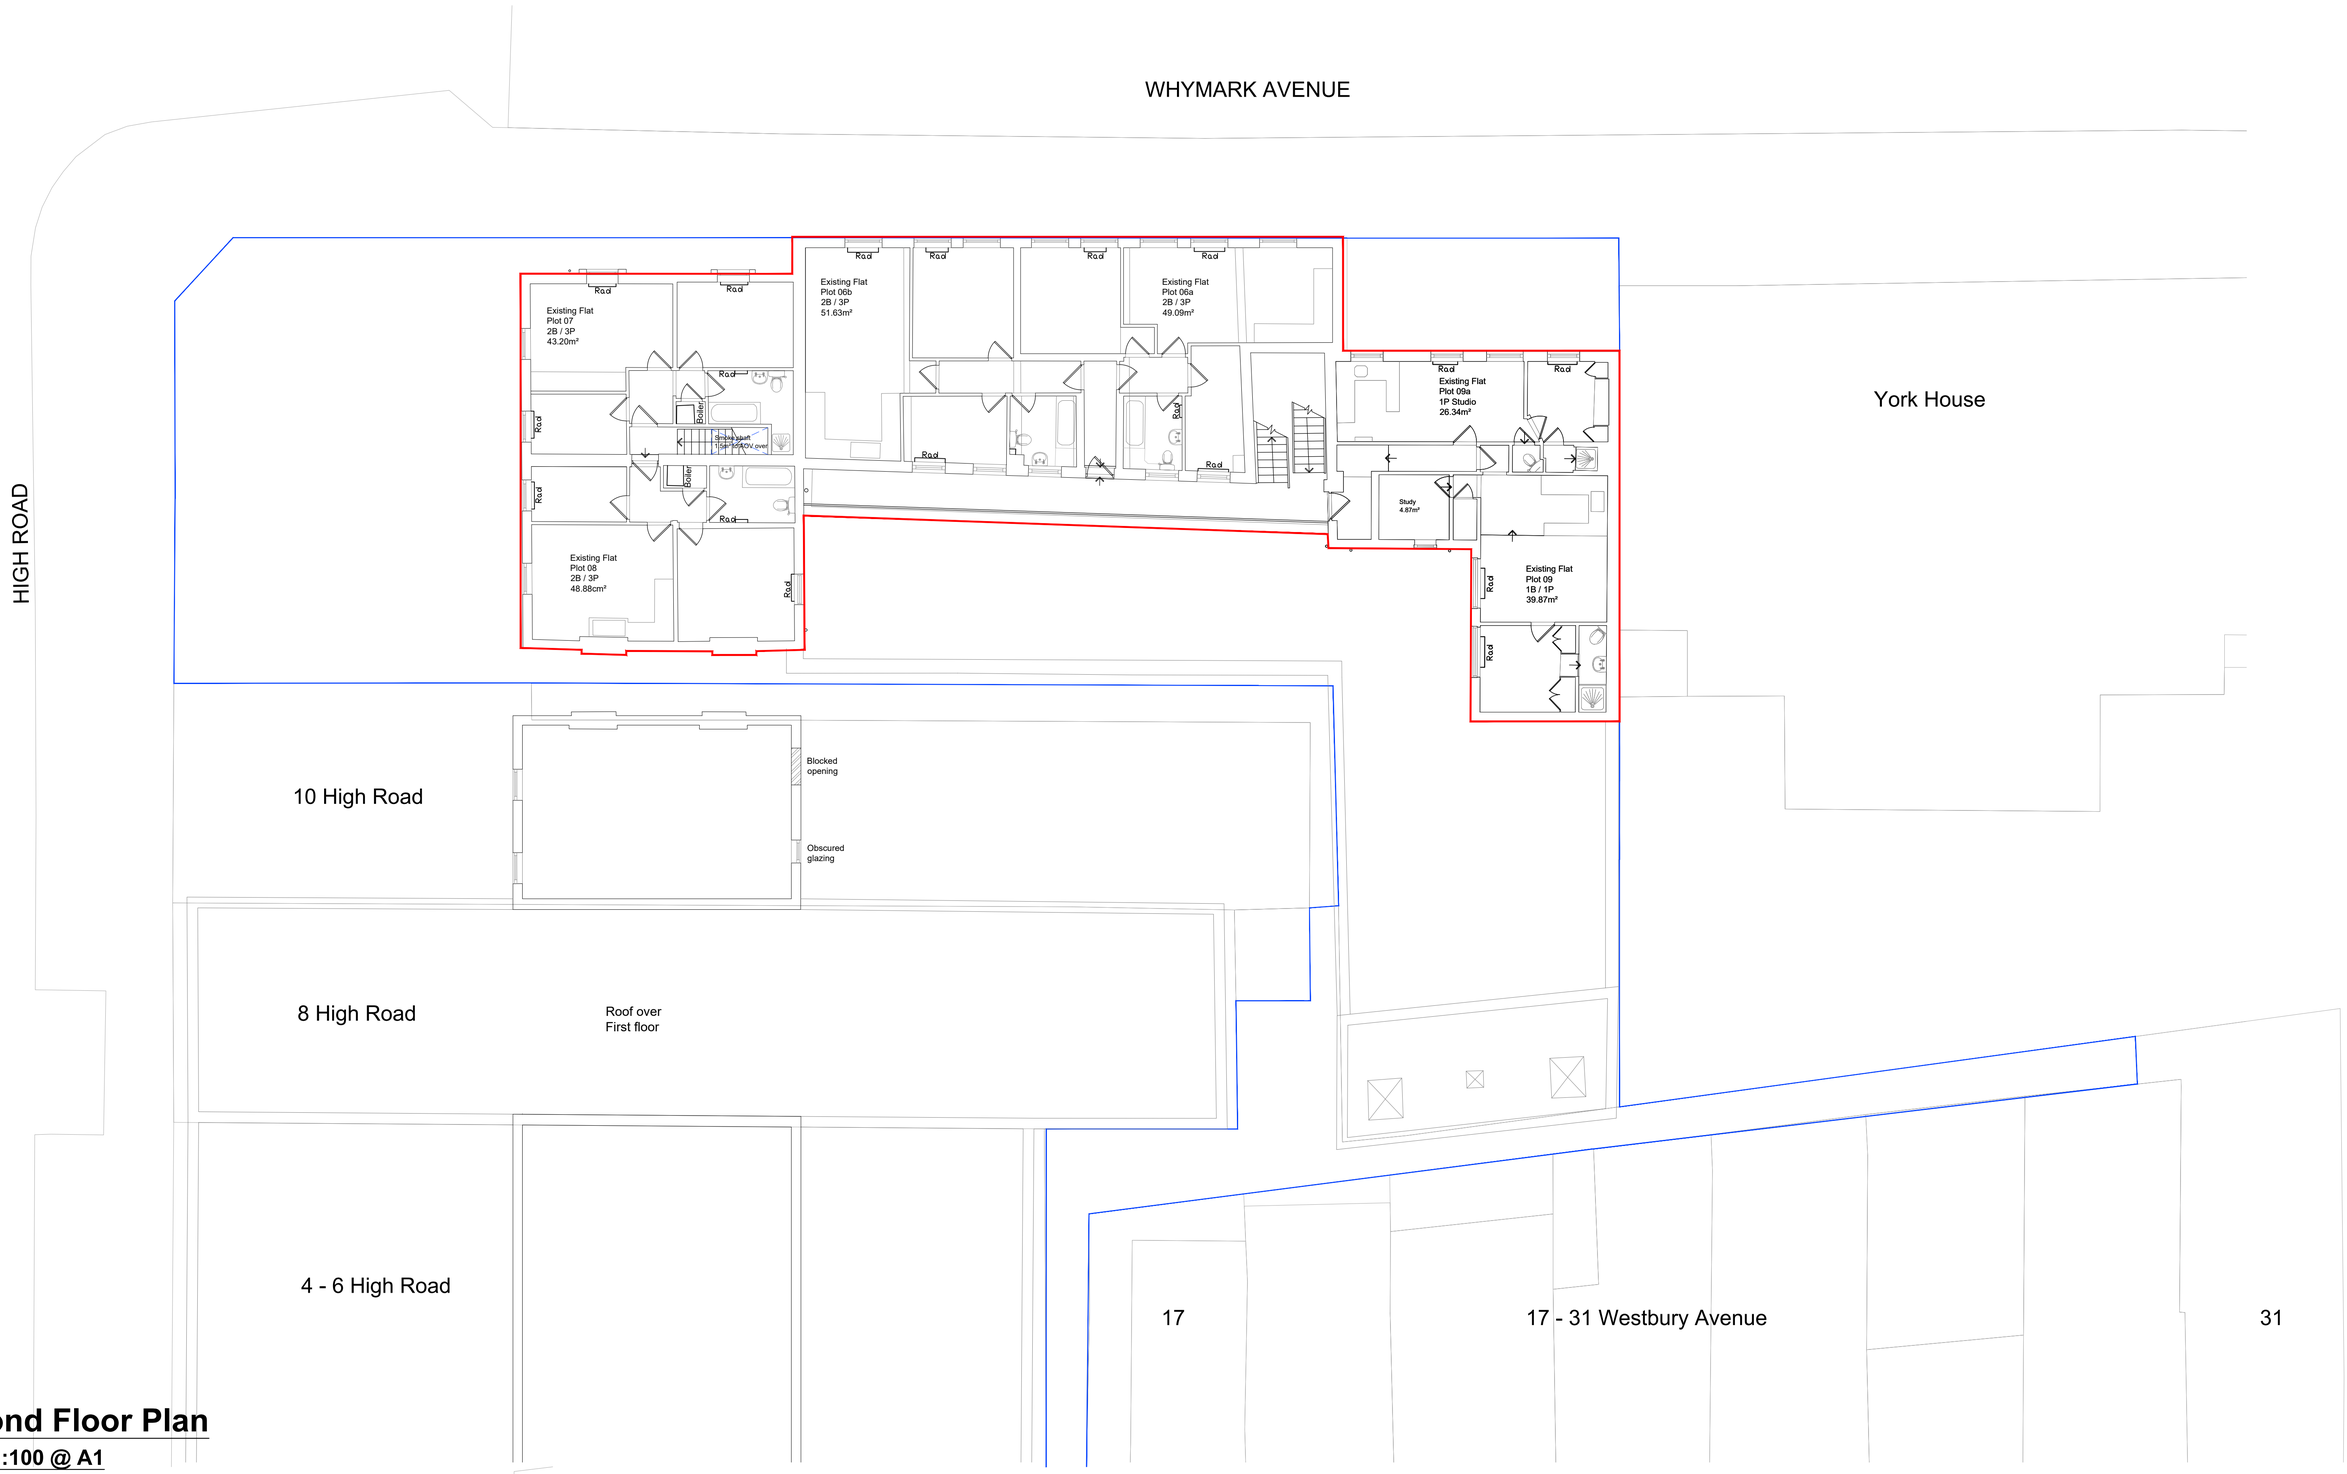

Second Floor Plan

Scale 1:100 @ A1

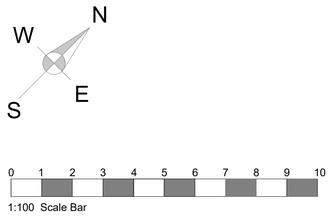

No.	Date	Amendment	Initials
P7	08.11.23	Red and blue lines updated	RB
P6	03.11.23	Notation updated	RB
P5	09.10.23	Second submission	RB
P4	03.10.23	Drawing presentation updated	RB
P3	23.08.23	AOV added to floors above.	RB
P2	21.08.23	Presentation updated	RB
P1	19.08.23	PRELIMINARY ISSUE	RB

Client : Kris Capital Developments Ltd

Project : 12 - 14 High Road, Wood Green

Drawing : Second Floor Plan - PD Scheme

Scale : 1:100 @ A1

Status : PD App

Rev : P7

Date : Aug 2023

Dwg No : 2307-PL-602

R B Design (Essex) Ltd

Architectural
Design
Associates

© THIS DRAWING IS THE COPYRIGHT OF RB DESIGN ESSEX LTD. It shall not be in any way used or reproduced without their prior written consent. All dimensions are to be checked on site or in the workshop prior to commencing any work. Work only to figured dimensions. Any discrepancies are to be reported immediately to RB DESIGN ESSEX LTD.