


# Ground Floor Plan

**Scale 1:100 @ A1**

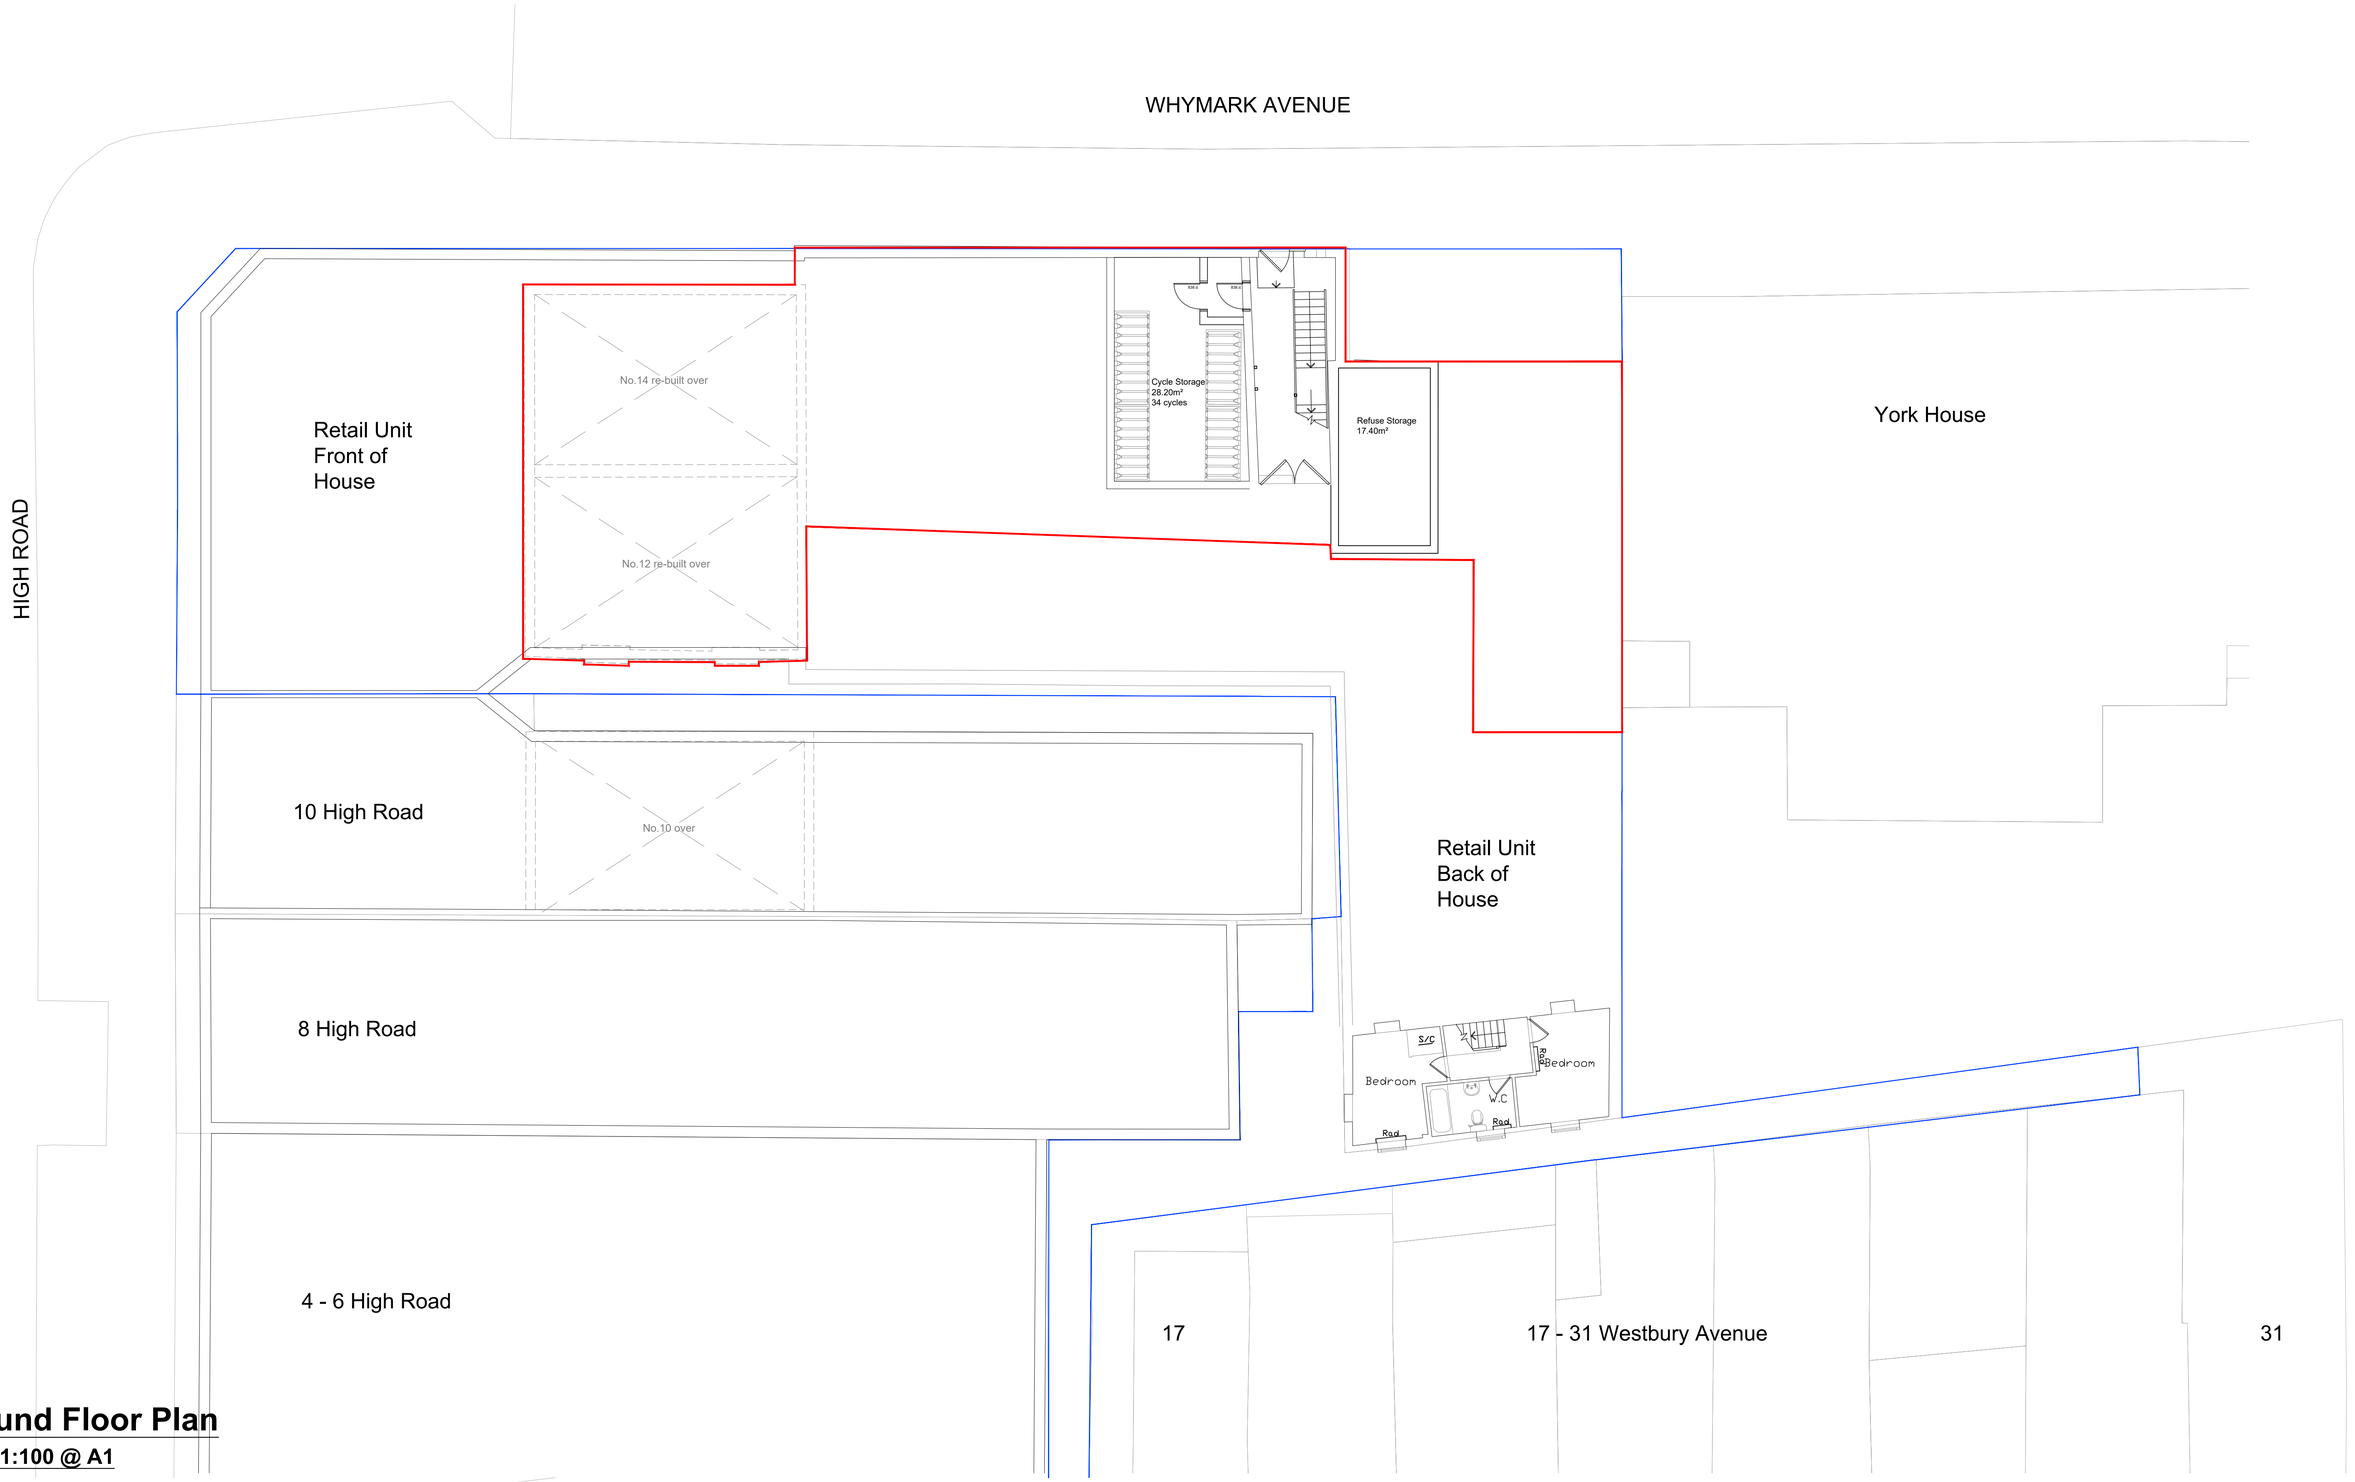


| No. | Date | Amendment | Initials |
|---|---|---|---|
| P6 | 08.11.23 | Red and blue lines; cycles updated | RB |
| P5 | 03.11.23 | Notation updated | RB |
| P4 | 09.10.23 | Second submission | RB |
| P3 | 03.10.23 | Drawing presentation updated | RB |
| P2 | 21.08.23 | Cycle Storage added | RB |
| P1 | 19.08.23 | PRELIMINARY ISSUE | RB |

Client : Kris Capital Developments Ltd

Project : 12 - 14 High Road, Wood Green

Drawing : Ground Floor Plan - PD Scheme

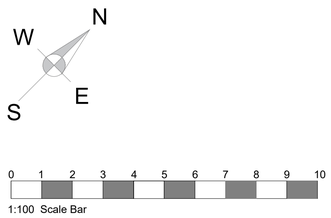Scale : 1:100 @ A1

Status : PD App

Rev : P6

Date : Aug 2023

Dwg No : 2307-PL-600

R B Design (Essex) Ltd
Architectural
Design
Associates

© THIS DRAWING IS THE COPYRIGHT OF RB DESIGN ESSEX LTD. It shall not be in any way used or reproduced without their prior written consent. All dimensions are to be checked on site or in the workshop prior to commencing any work. Work only to figured dimensions. Any discrepancies are to be reported immediately to RB DESIGN ESSEX LTD.