



WHYMARK AVENUE (NORTH WEST) ELEVATION




HIGH ROAD (SOUTH WEST) ELEVATION



EXISTING REAR (SOUTH EAST) ELEVATION

PD Scheme Elevations
Scale 1:100 @ A1

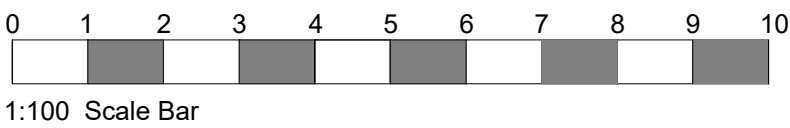

P6	04.11.23	Annotation updated	RB
P5	09.10.23	Second submission	RB
P4	12.09.23	Side elevation corrected to rear	RB
P3	24.08.23	Corridor added to top two storeys	RB
P2	22.08.23	Elevation titles and drawing updated	RB
P1	21.08.23	PRELIMINARY ISSUE	RB
No.	Date	Amendment	Initials

Client : Kris Capital Developments Ltd

Project : 12 - 14 High Road, Wood Green

Drawing : PD Scheme - Elevations

Scale : 1:100 @ A1

Status : PD App

Date : Aug 2023

Dwg No : 2307-PL-610

Rev

P6

R B Design (Essex) Ltd

Architectural Design Associates

© THIS DRAWING IS THE COPYRIGHT OF RB DESIGN ESSEX LTD. It shall not be in any way used or reproduced without their prior written consent. All dimensions are to be checked on site or in the workshop prior to commencing any work. Work only to figured dimensions. Any discrepancies are to be reported immediately to RB DESIGN ESSEX LTD.