


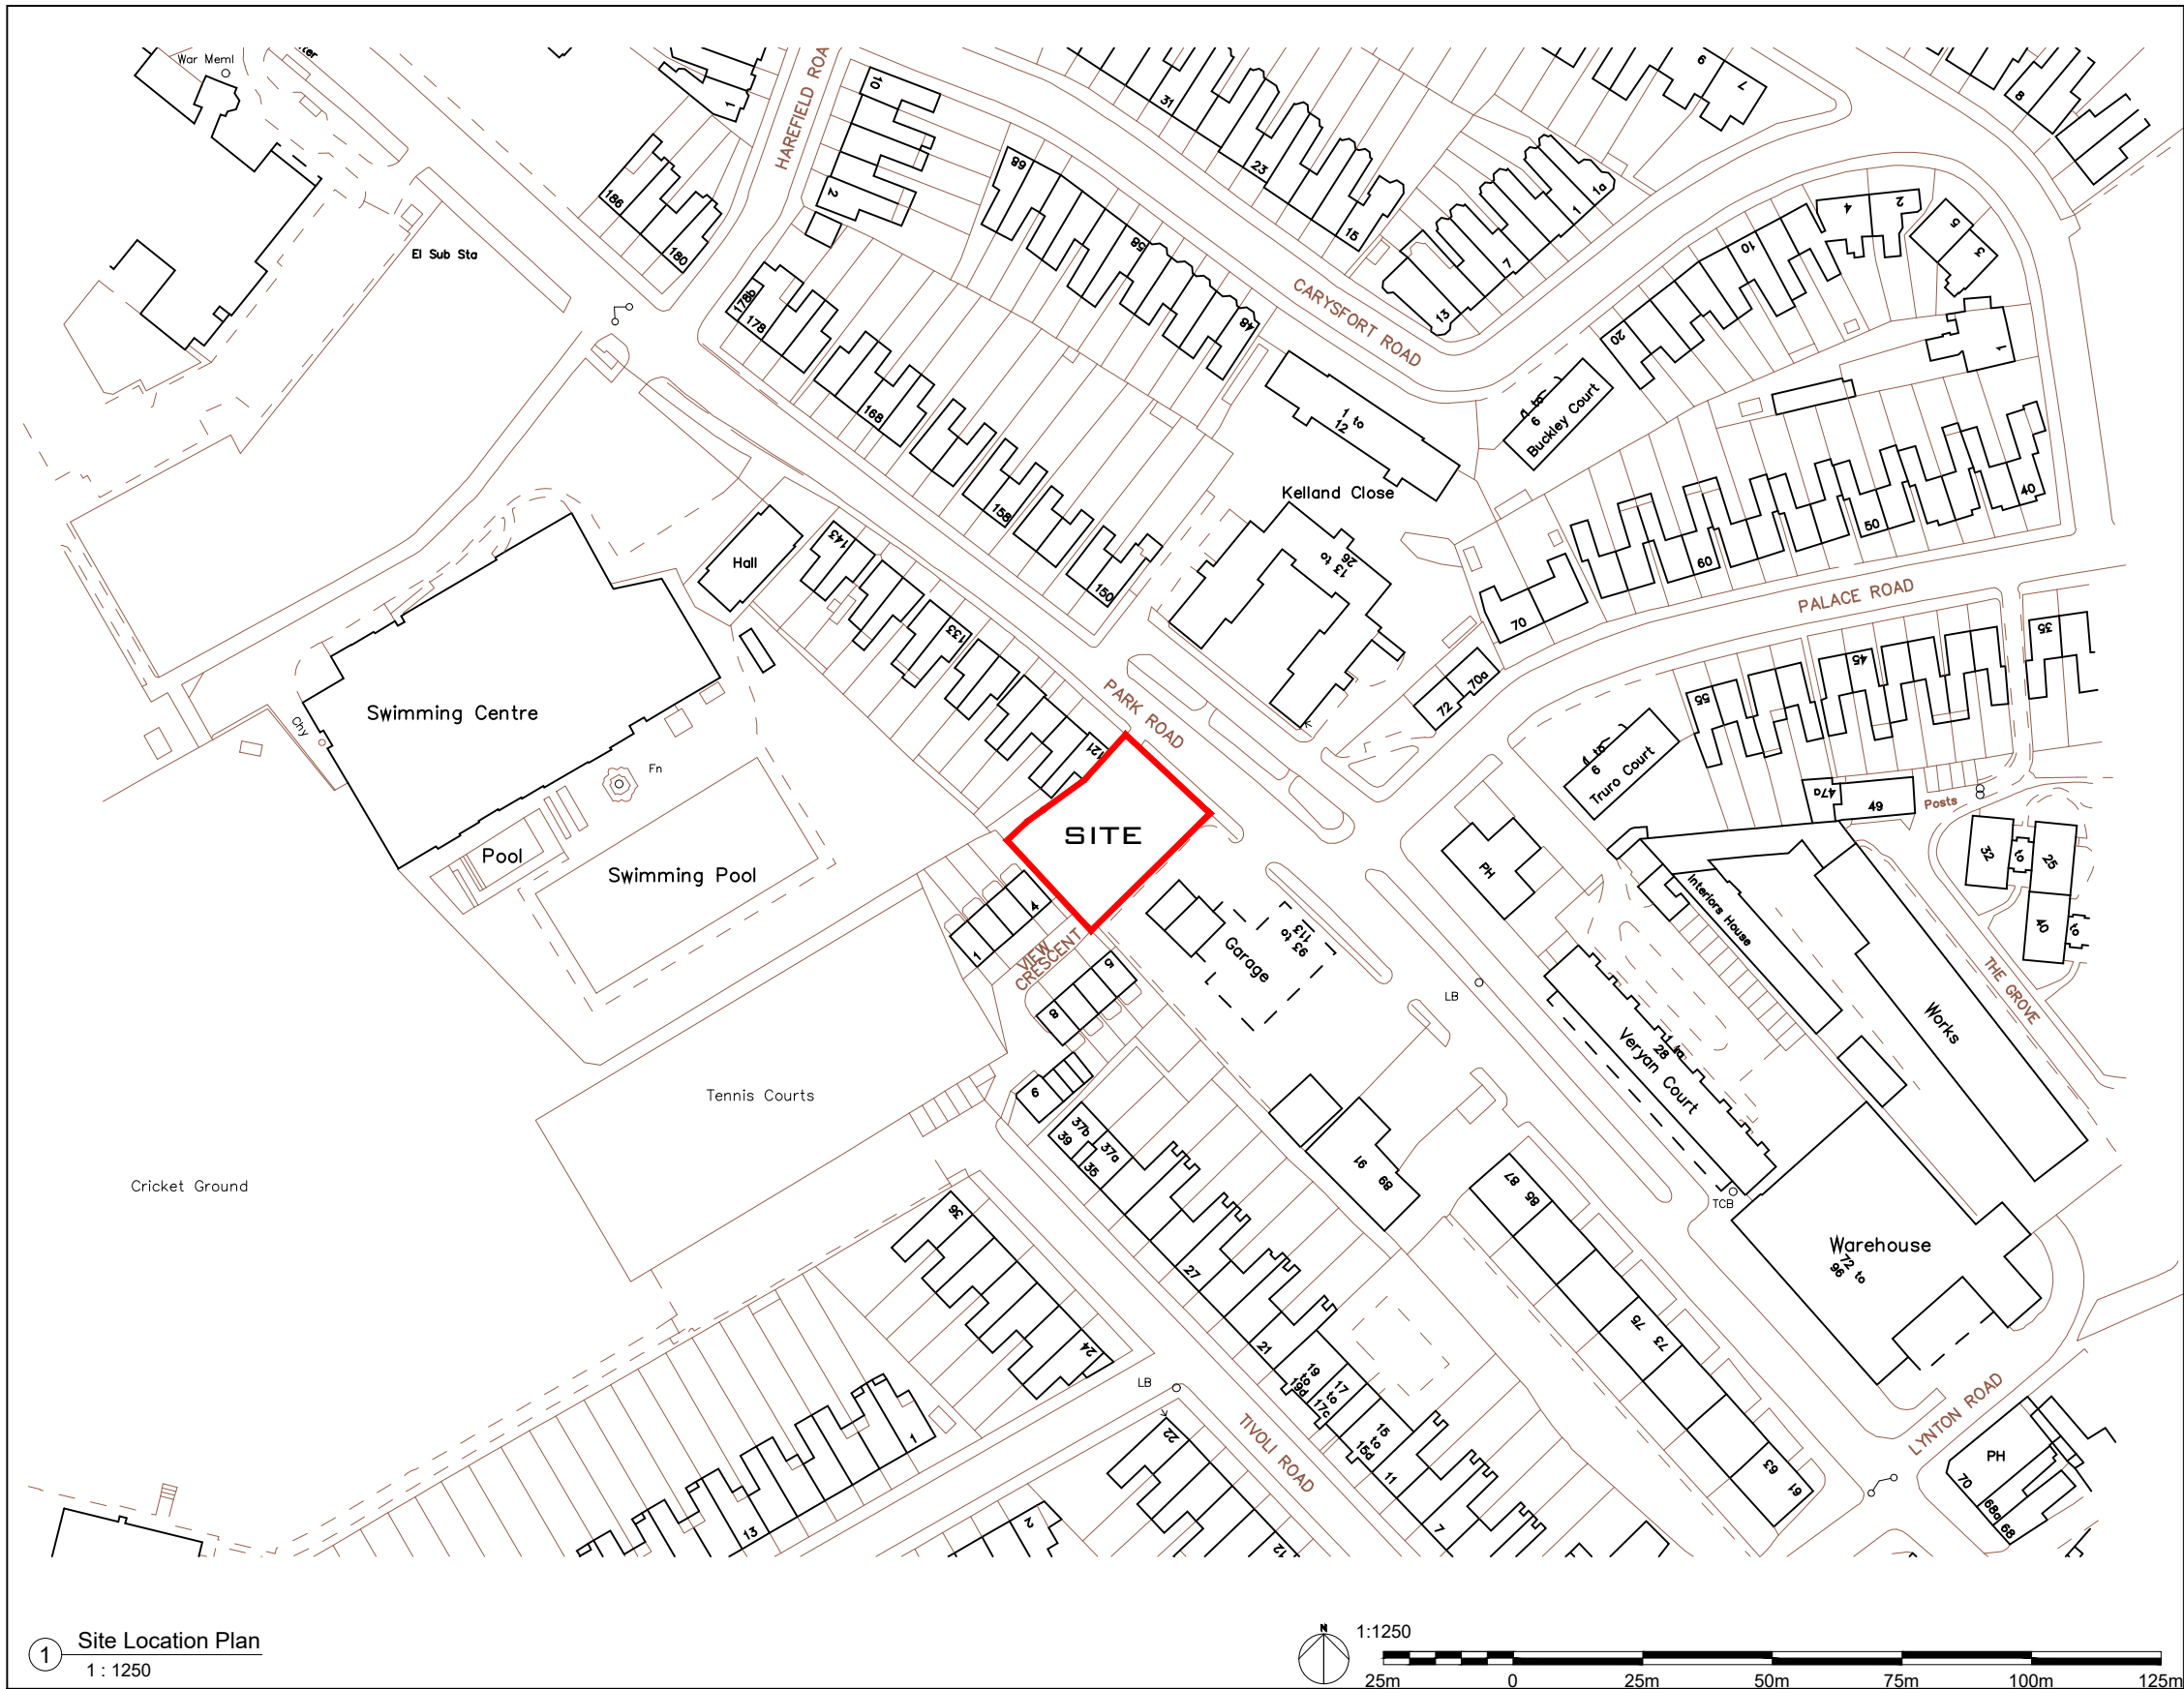

COPYRIGHT RESERVED.
ALL DIMENSIONS TO BE CHECKED ON SITE BEFORE WORK COMMENCES.
FIGURED DIMENSIONS TO BE TAKEN IN PREFERENCE TO SCALED DIMENSIONS.
IF IN DOUBT PLEASE ASK.

NOTES

DIAGRAM

REVISIONS

PROJECT
115 -119 PARK ROAD, N8 8JN
ROOF TOP EXTENSION

DRAWING
SITE LOCATION PLAN

PROJECT ARCHITECT	CB
DRAWN	MB
CHECKED	CB
DATE	MAY 21
SCALE	1:1250@ A3
STATUS	PLANNING
PROJECT NUMBER	20025
DRAWING NO	100

DELTA ARCHITECTS
1 BATEMANS ROW
LONDON
EC2A 3HH

T 020 7613 5702
F 020 7613 5585
WWW.DELTAARCHITECTS.CO.UK

1 Site Location Plan
1 : 1250