



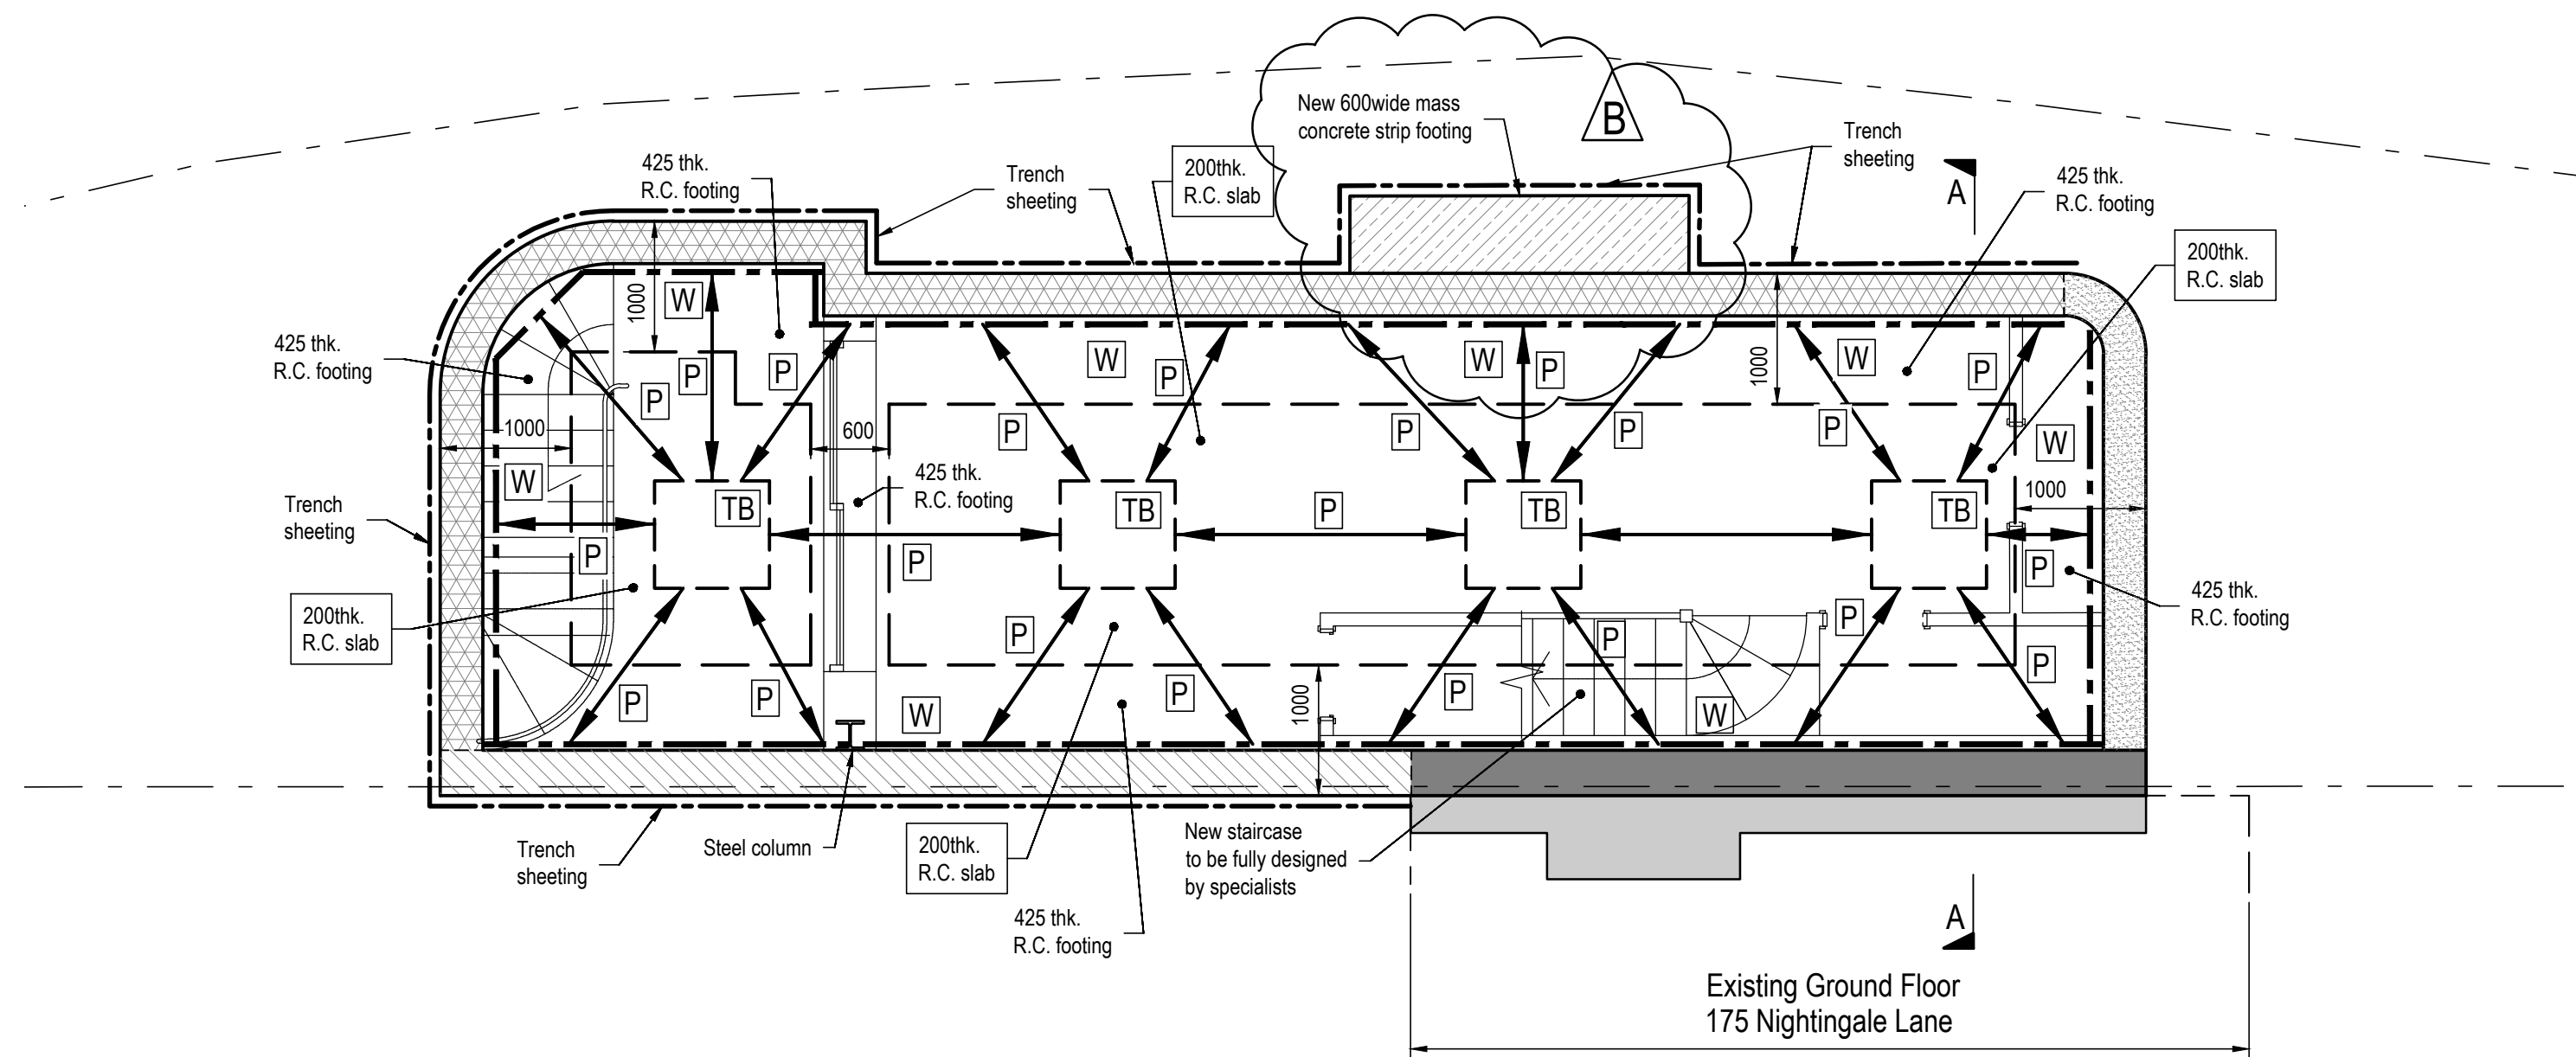


- P : Temporary horizontal prop.
- W : Temporary waling beam.
- TB : Temporary thrust block.
- :325 thk. R.C. retaining wall.
- :350 thk. R.C. retaining wall.
- :325 thk R.C. underpinning constructed in a hit and miss manner.
- : Mass concrete underpinned wall. Thickness to match wall above including any chimney breasts, constructed in a hit & miss manner.
- :350 thk. R.C. retaining wall constructed in a hit and miss manner.

Indicative Proposed Basement
Scale 1 : 50

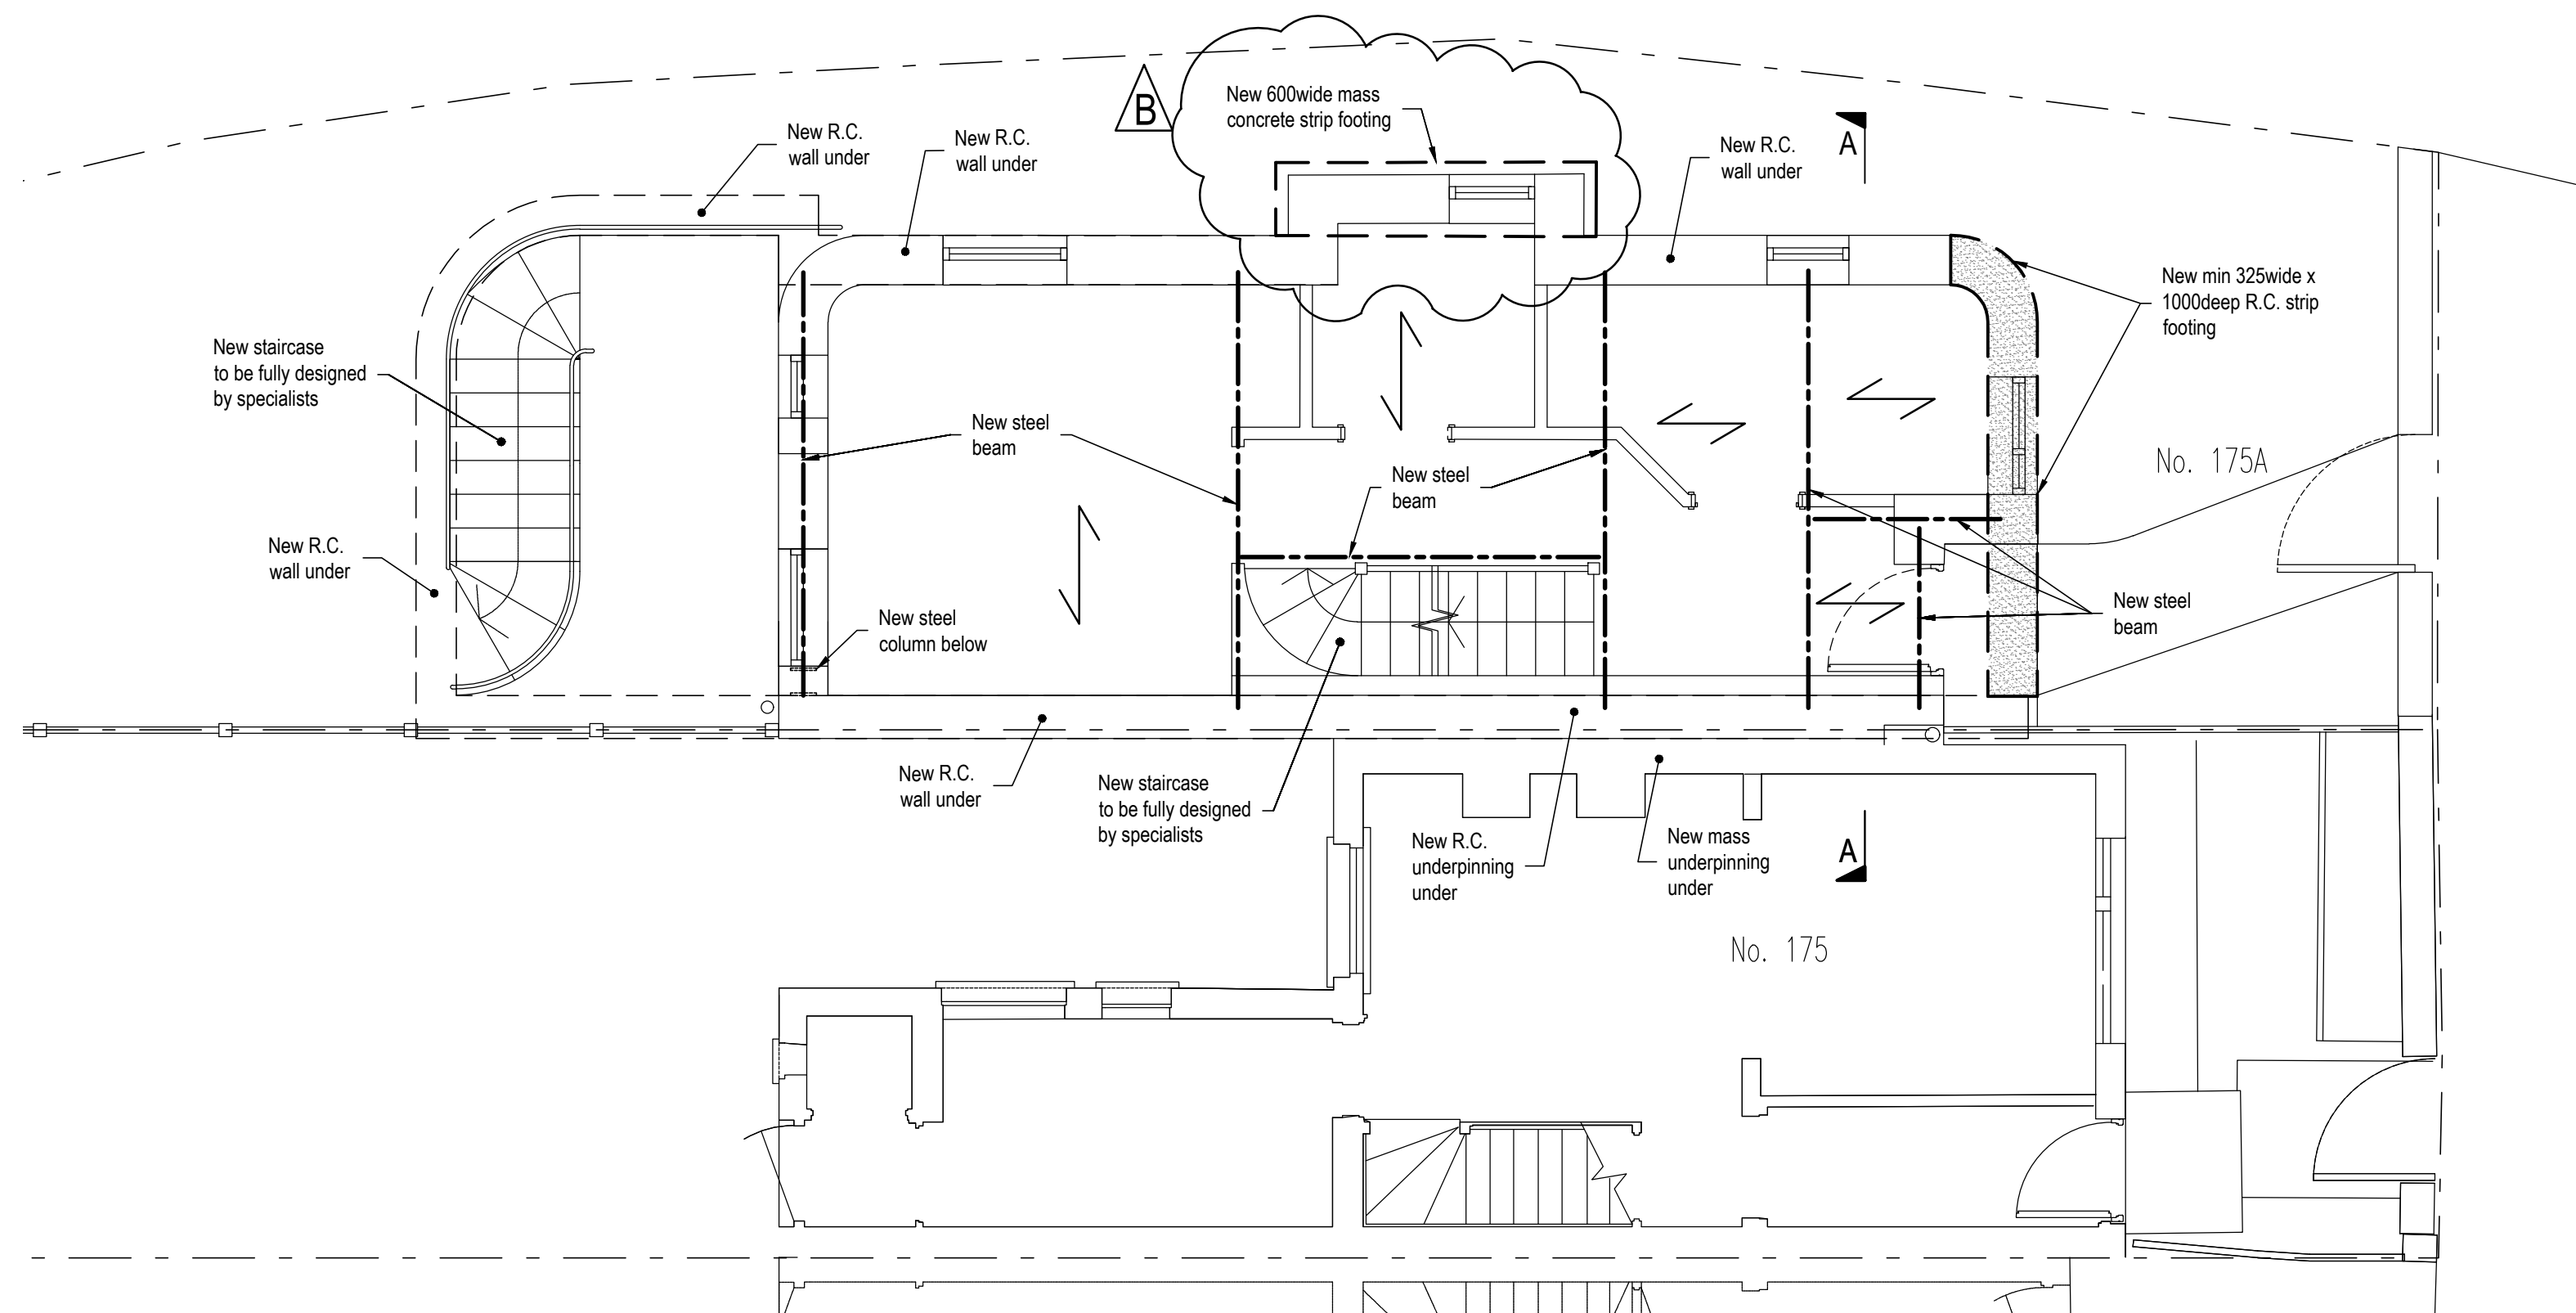


- :New 325wide x 1000deep R.C. strip footing.
- :New timber joists.


Indicative Proposed Ground Floor
Scale 1 : 50

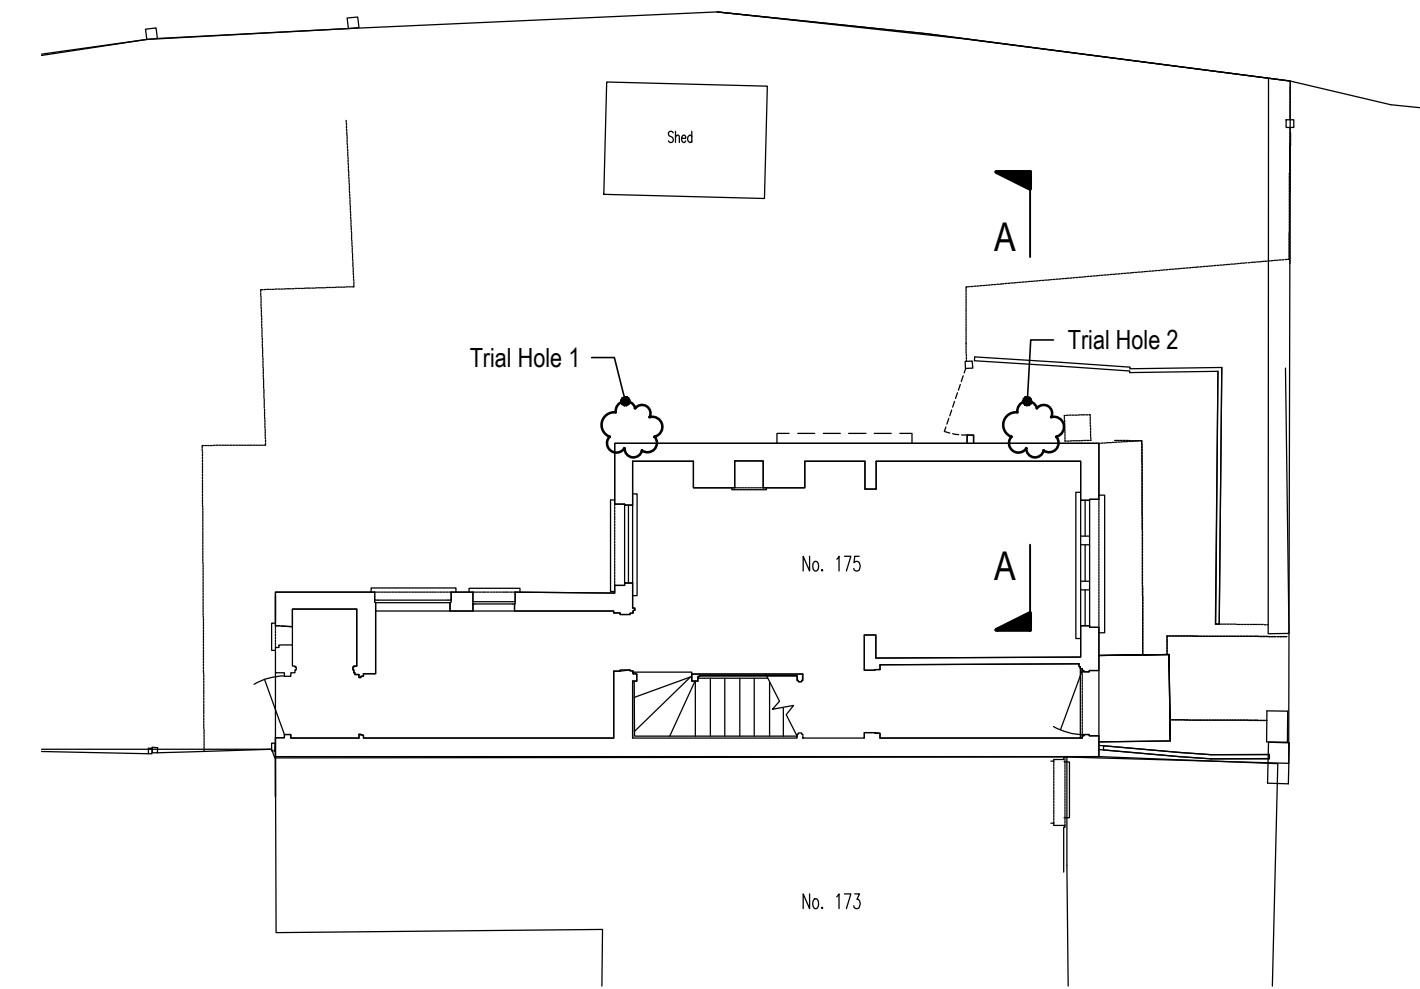

Existing Ground Floor - Key Plan
Scale 1 : 100

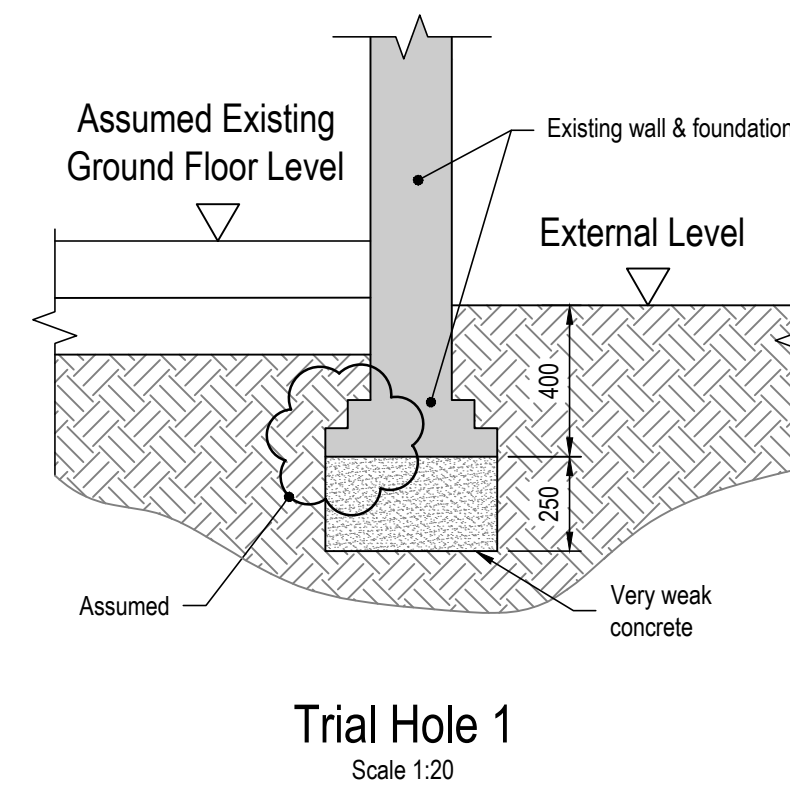

Trial Hole 1
Scale 1:20

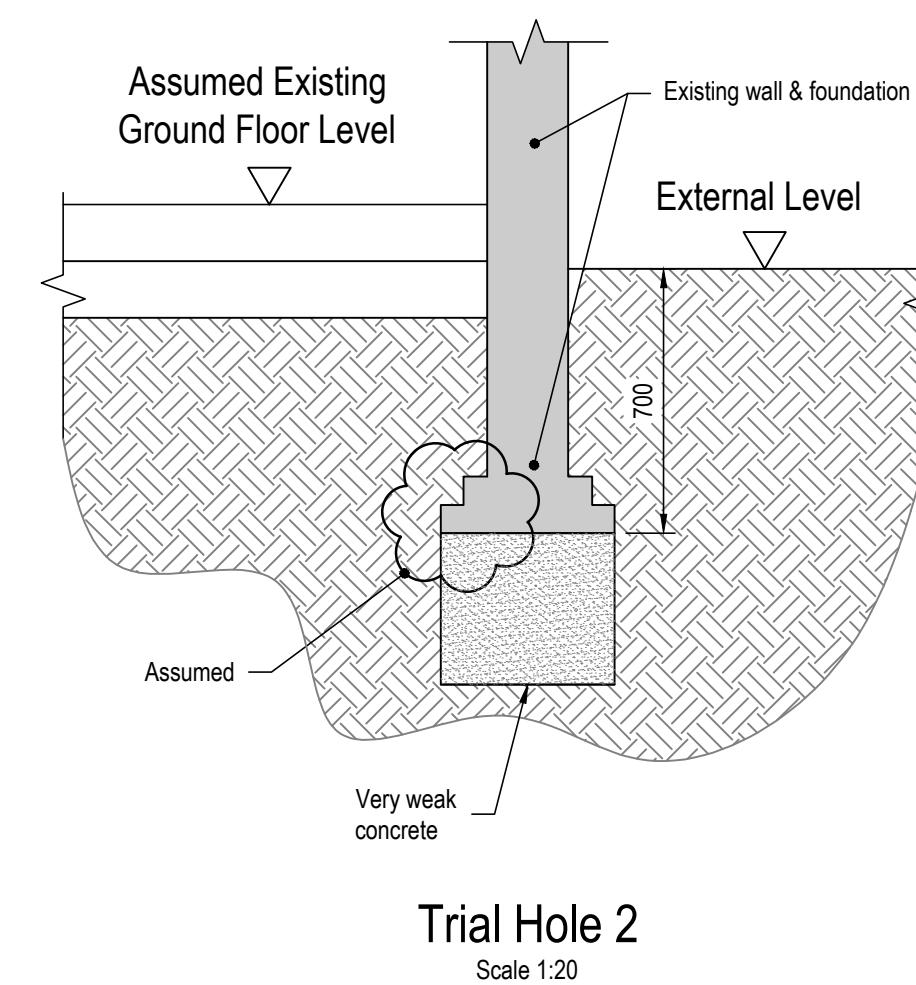

Trial Hole 2
Scale 1:20

Notes.

© This drawing is the copyright of Richard Tant Associates.

B	Indicative Proposed Basement & Ground Floor internal layout amended. As clouded.	AR	11.10.23	RT
A	Indicative Proposed Basement & Ground Floor amended.	AR	1.4.22	RT
REV	AMENDMENTS	BY	DATE	CHECKED

PROJECT
175A Nightingale Lane

TITLE
Suggested Method of Works 1

ARCHITECTS
Office S & M Architects

DRAWING No.	DATE
5230-SM01B	19.11.2021
	SCALE As shown @ A1
	DRAWN AR
	CHECKED DW
	REVIEWED -

Suggested Method of Works

This suggested method is a suggestion only and the contractor may submit alternative proposals. The method of works and all temporary works including design and erection are to be the full responsibility of and fully designed by the main contractor.