



LOCATION AND BLOCK PLAN

LOCATION PLAN
GROUND FLOOR
SCALE:1/1250

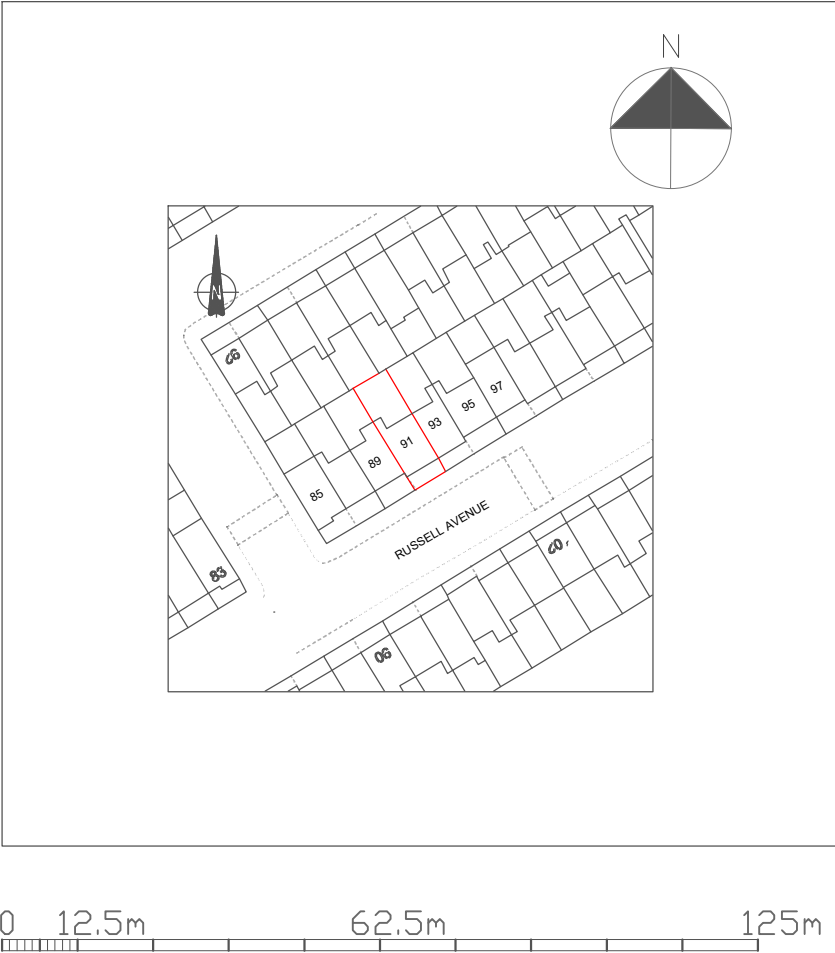

BLOCK PLAN
GROUND FLOOR
SCALE:1/500

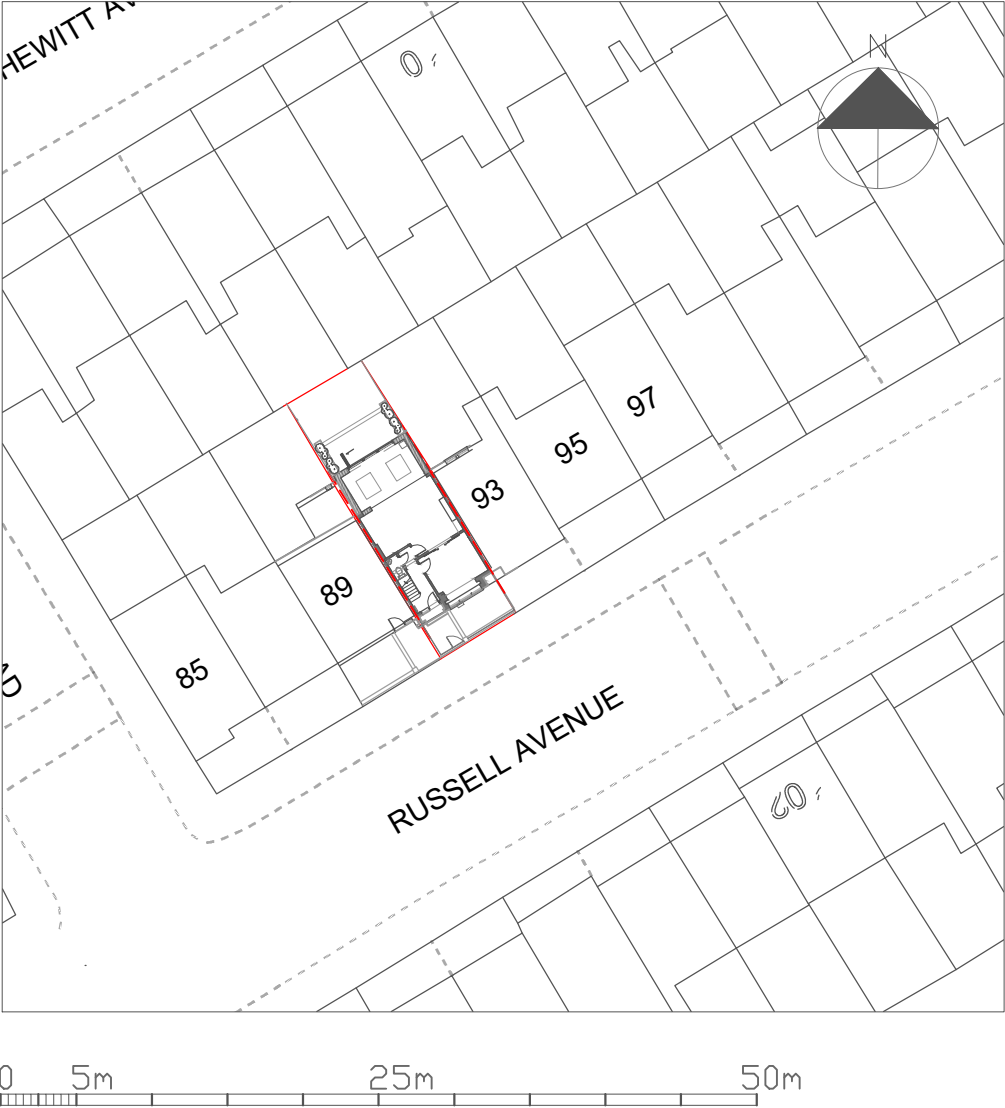

Elena Rowland Architects

elenarowlandarchitects.co.uk
15 Covington Gardens
London SW16 3SE
elena@elenarowlandarchitects.co.uk
07906275257

IMPORTANT NOTE

Where no dimensions are given drawings should not be scaled and the matter should be referred to the Architect. Should dimensions or details on these drawings conflict precedence shall be given to larger scale drawings. Where the drawing relates to existing buildings or completed construction, the contractor shall check that there is no conflict between actual building dimensions and drawing dimensions. Such conflicts noted above shall be reported immediately to the Architect.

It is forbidden to reproduce this drawing in part or full without the written permission of the Architect.

Site Address:

91 Russell Avenue, Noel Park, London, N22 6QA

Clients:

Stage:

Peter Hein

PLANNING

Details:

Scale:

Date:

Location and Block plan

1:1250

9/10/2023

1:500

Rev:

Paper Size:


Drawing:

0


A3

RA23 J147 002PP


FLOOR PLANS PROPOSAL

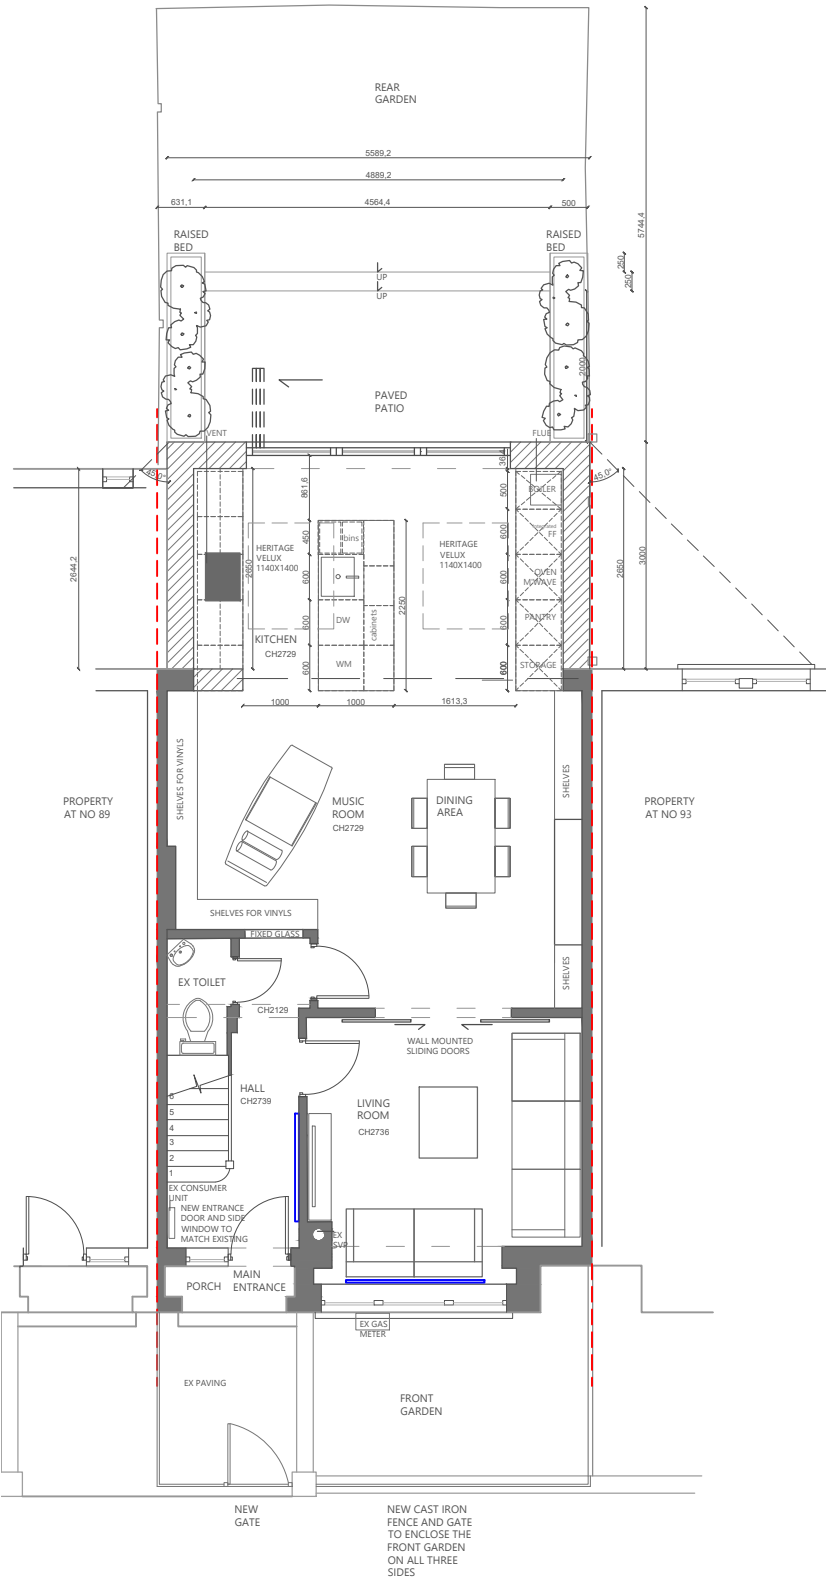

GROUND FLOOR PLAN

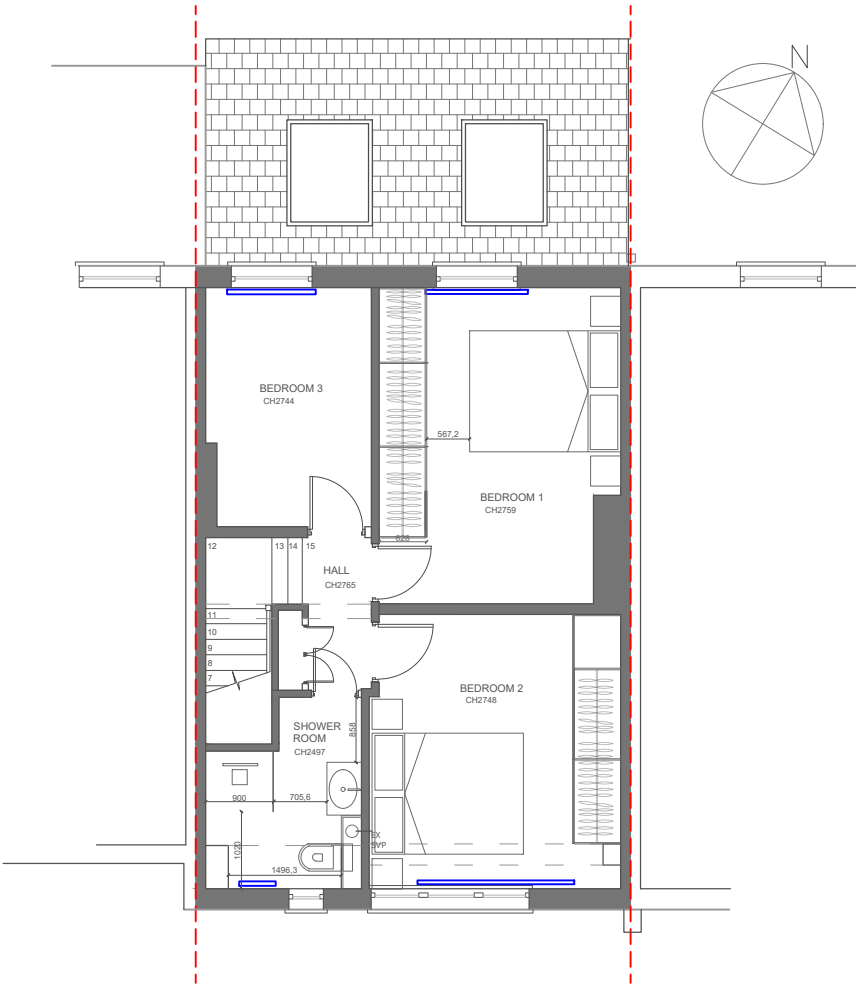

FIRST FLOOR PLAN

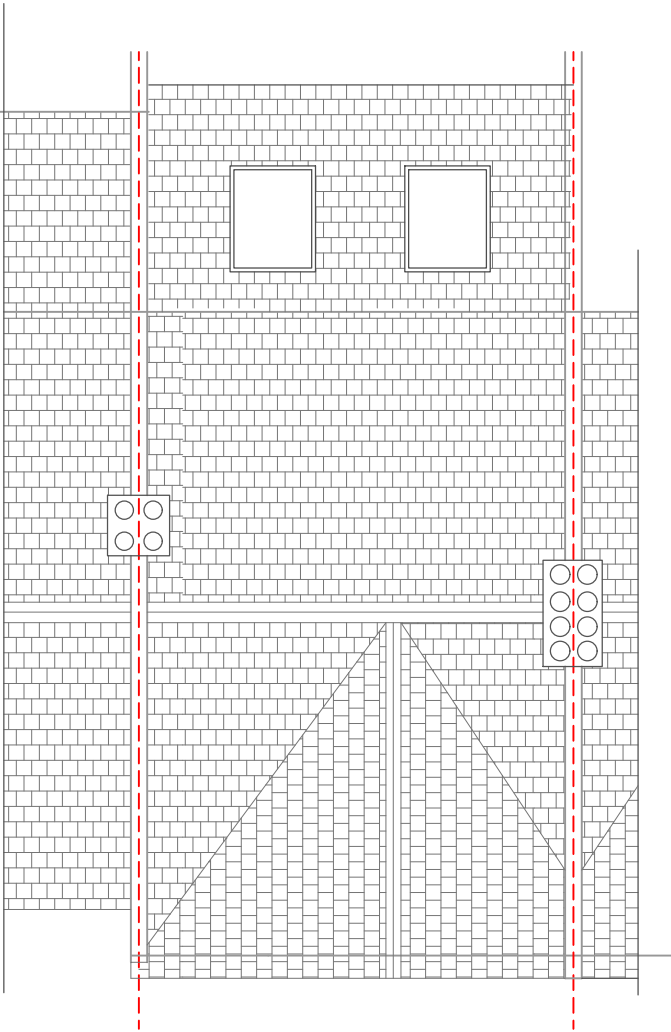

ROOF PLAN

Elenorowland
Architects

elenarowlandarchitects.co.uk

15 Cavington Gardens

London SW16 3SE

elena@elenarowlandarchitects.co.uk

07906275257

IMPORTANT NOTE

Where no dimensions are given drawings should not be scaled and the matter should be referred to the Architect. Should dimensions or details on these drawings conflict precedence shall be given to larger scale drawings. Where the drawing relates to existing buildings or completed construction, the contractor shall check that there is no conflict between actual building dimensions and drawing dimensions. Such conflicts noted above shall be reported immediately to the Architect.


It is forbidden to reproduce this drawing in part or full without the written permission of the Architect.

Site Address:


91 Russell Avenue, Noel Park, London, N22 6QA

Clients:	Stage:	
Peter Hein	PLANNING	
Details:	Scale:	Date:
Floor plans	1:100	9/10/2023
Rev:	Paper Size:	Drawing:
0	A3	RA23 J147 002PP


ELEVATIONS PROPOSAL

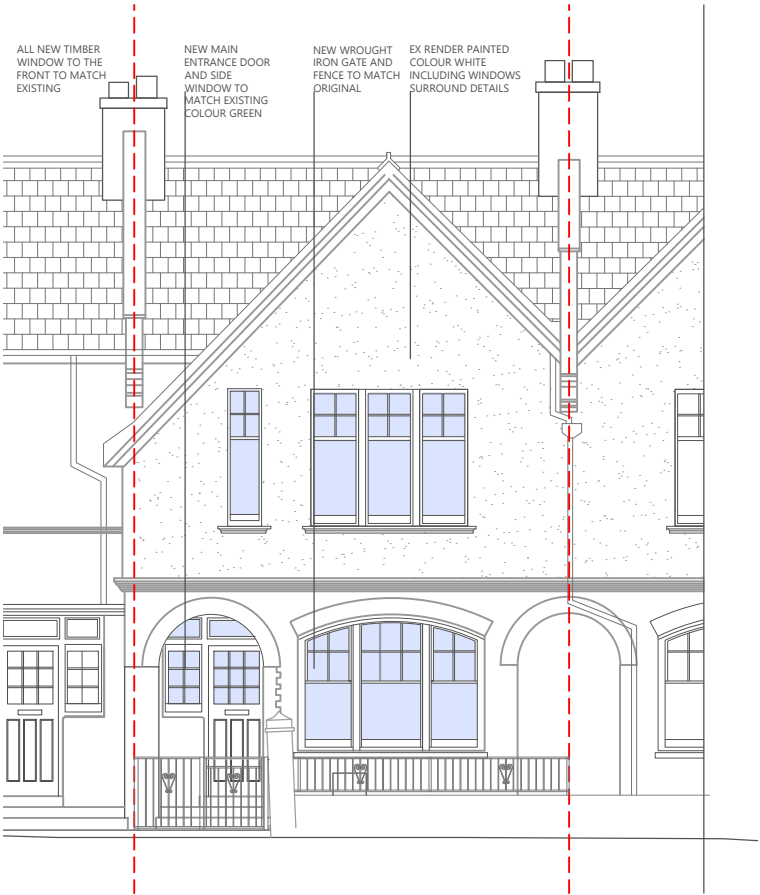


FRONT ELEVATION

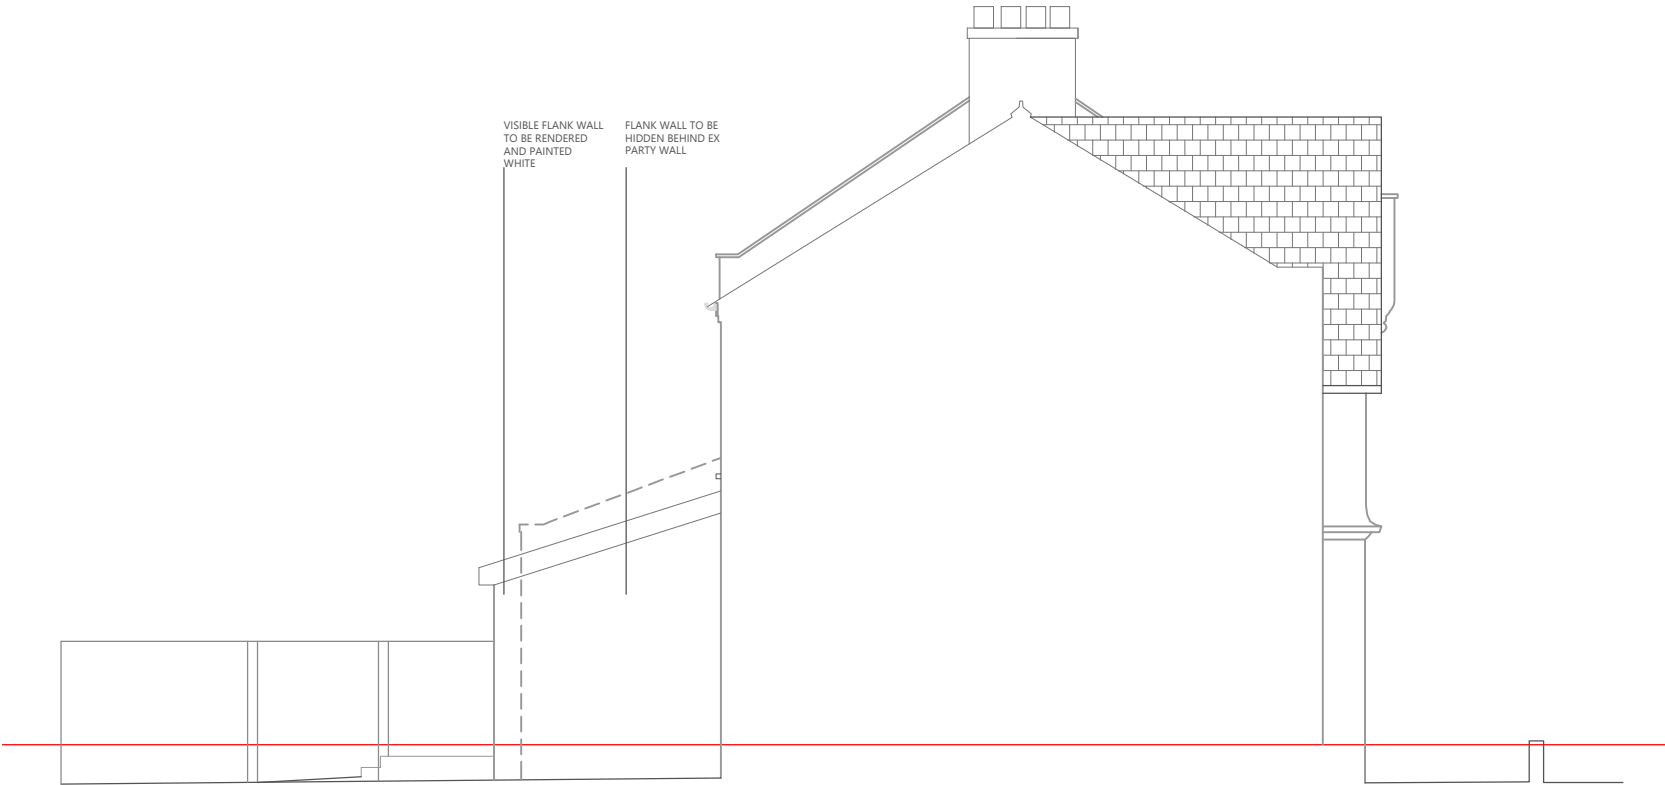

SIDE ELEVATION

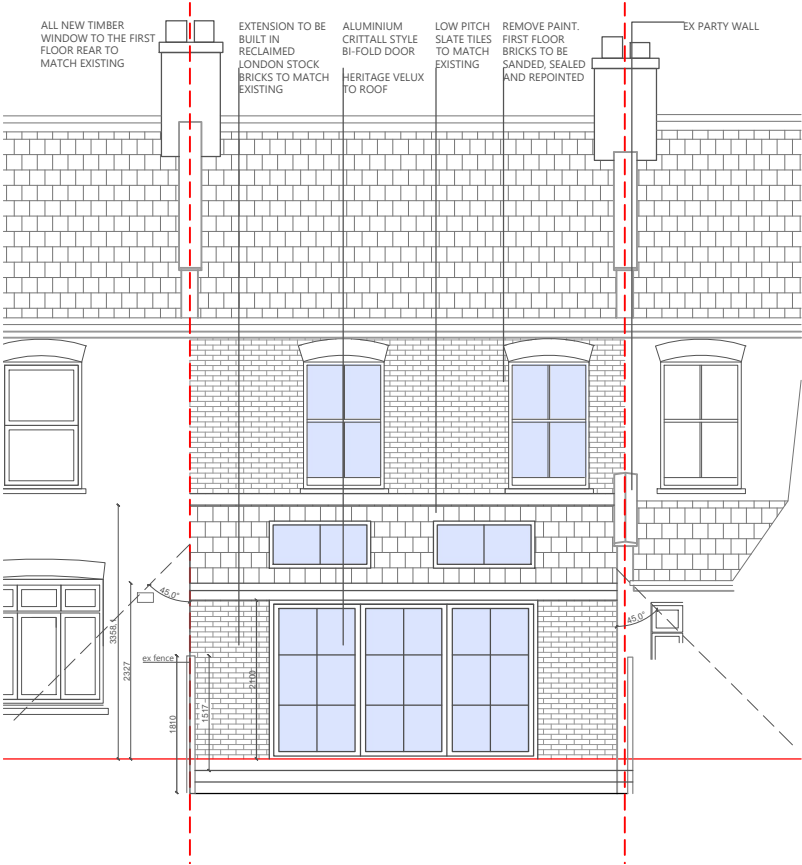

REAR ELEVATION

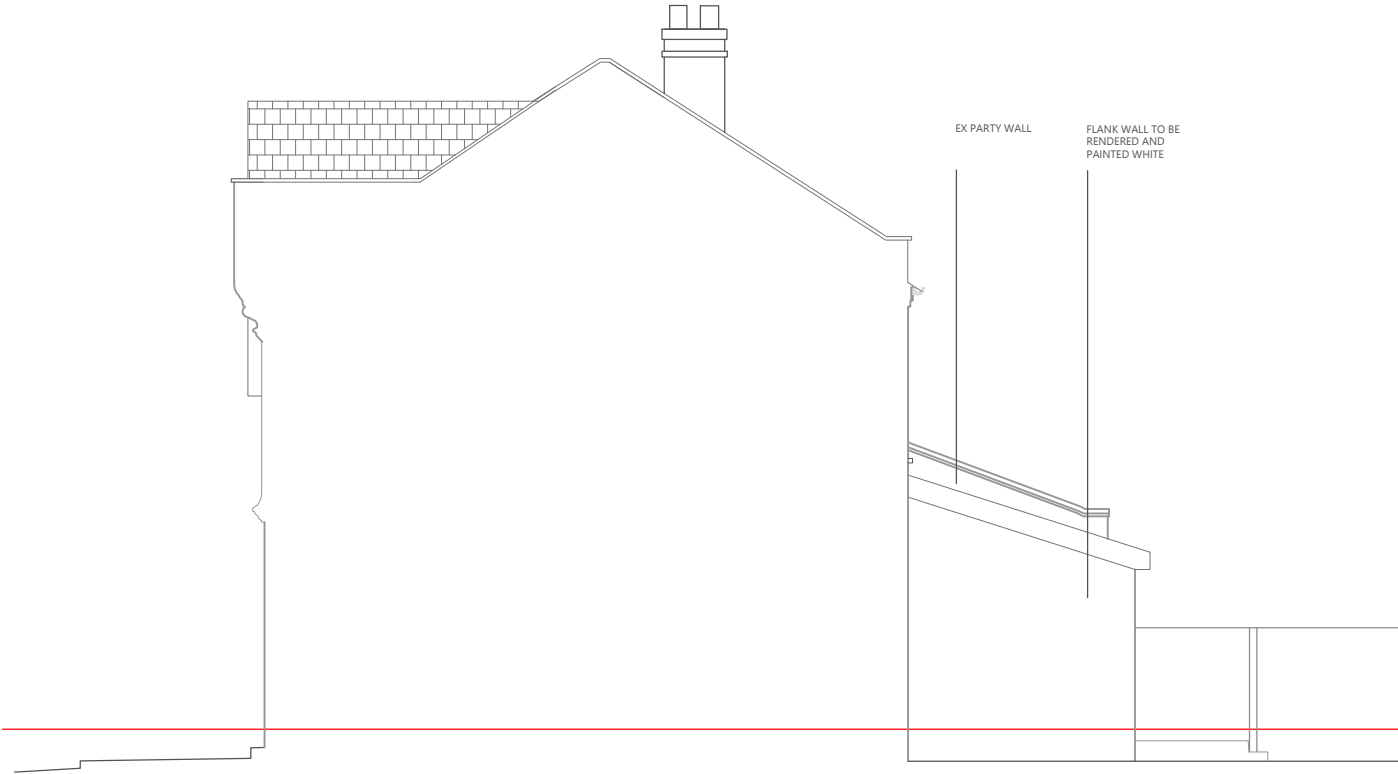

SIDE ELEVATION



ElenorowlandArchitects

elenarowlandarchitects.co.uk
15 Cavington Gardens
London SW16 3SE
elena@elenarowlandarchitects.co.uk
07906275257


IMPORTANT NOTE
Where no dimensions are given drawings should not be scaled and the matter should be referred to the Architect. Should dimensions or details on these drawings conflict precedence shall be given to larger scale drawings. Where the drawing relates to existing buildings or completed construction, the contractor shall check that there is no conflict between actual building dimensions and drawing dimensions. Such conflicts noted above shall be reported immediately to the Architect.

It is forbidden to reproduce this drawing in part or full without the written permission of the Architect.

Site Address:
91 Russell Avenue, Noel Park, London, N22 6QA

Clients:		Stage:	
Peter Hein		PLANNING	
Details:		Scale:	Date:
Elevations		1:100	9/10/2023
Rev:	Paper Size:	Drawing:	
0	A3	RA23 J147 004PP	

SECTION

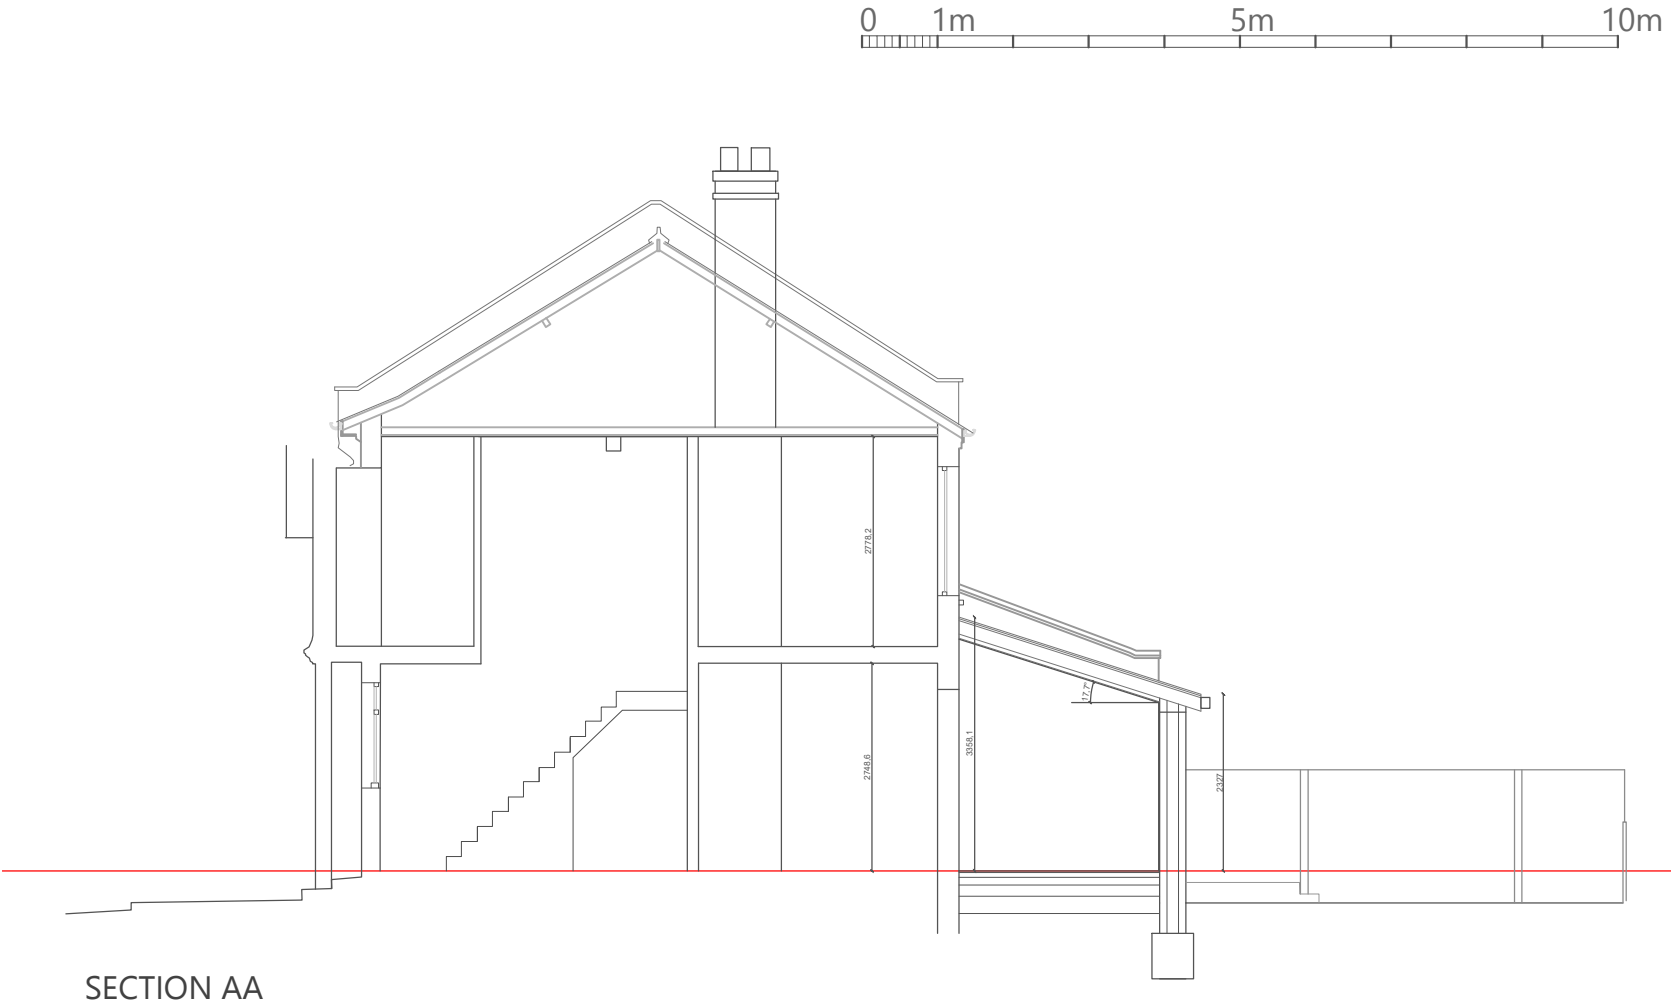

E
len
a

R
owland

A
rchitects

elenarowlandarchitects.co.uk
15 Cavington Gardens
London SW16 3SE
elena@elenarowlandarchitects.co.uk
07906275257

IMPORTANT NOTE
Where no dimensions are given drawings should not be scaled and the matter should be referred to the Architect. Should dimensions or details on these drawings conflict precedence shall be given to larger scale drawings. Where the drawing relates to existing buildings or completed construction, the contractor shall check that there is no conflict between actual building dimensions and drawing dimensions. Such conflicts noted above shall be reported immediately to the Architect.

It is forbidden to reproduce this drawing in part or full without the written permission of the Architect.

Site Address:
91 Russell Avenue, Noel Park, London, N22 6QA

Clients:	Stage:	
Peter Hein	PLANNING	
Details:	Scale:	Date:
Section	1:100	9/10/2023
Rev:	Paper Size:	Drawing:
0	A3	RA23 J147 005PP