
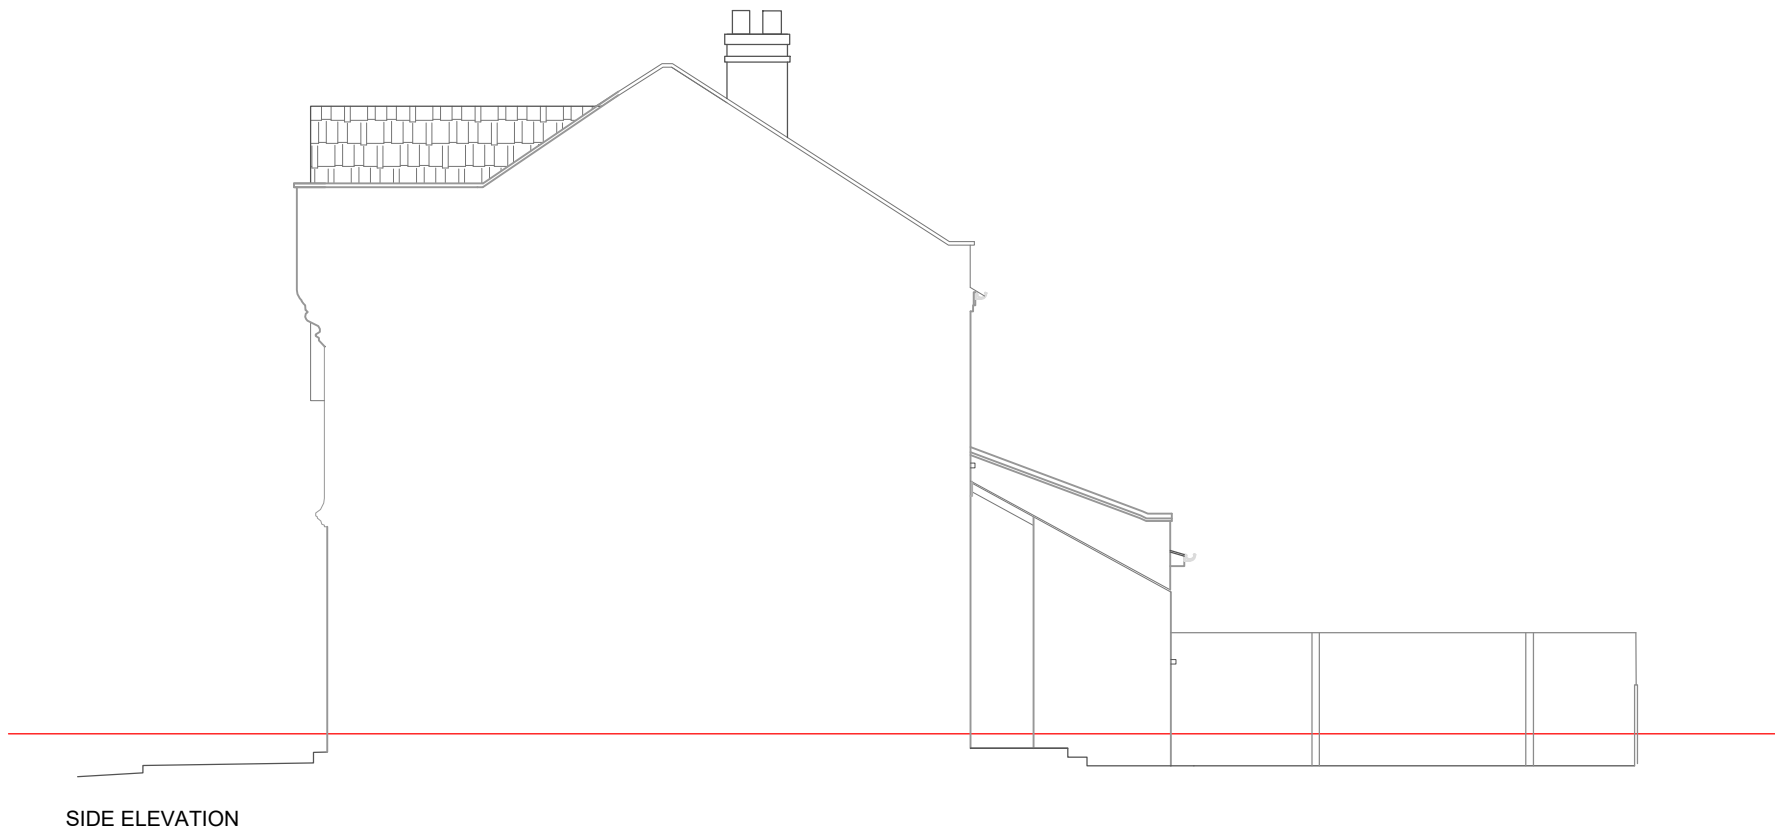
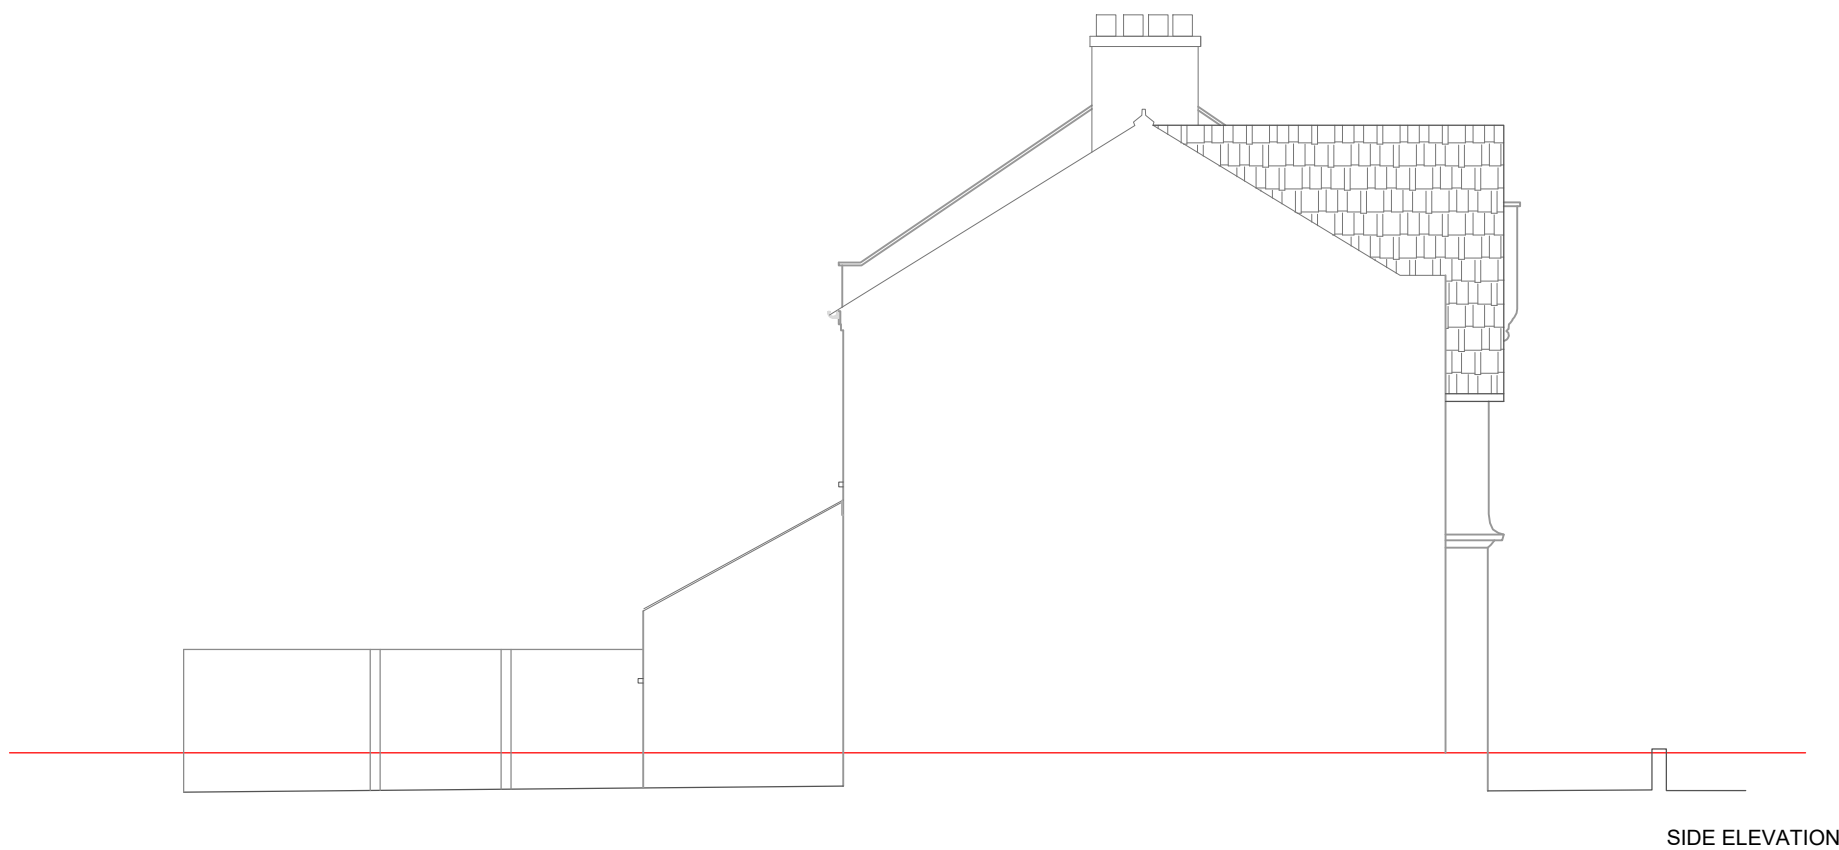
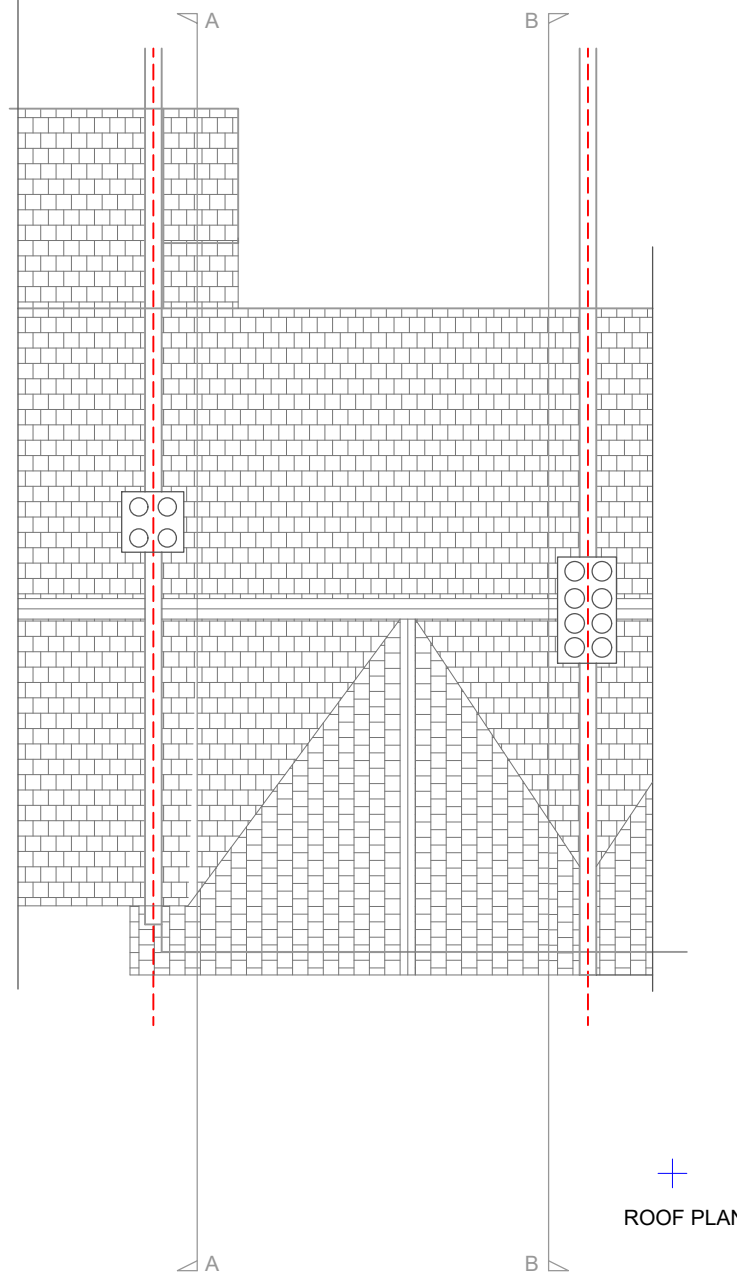
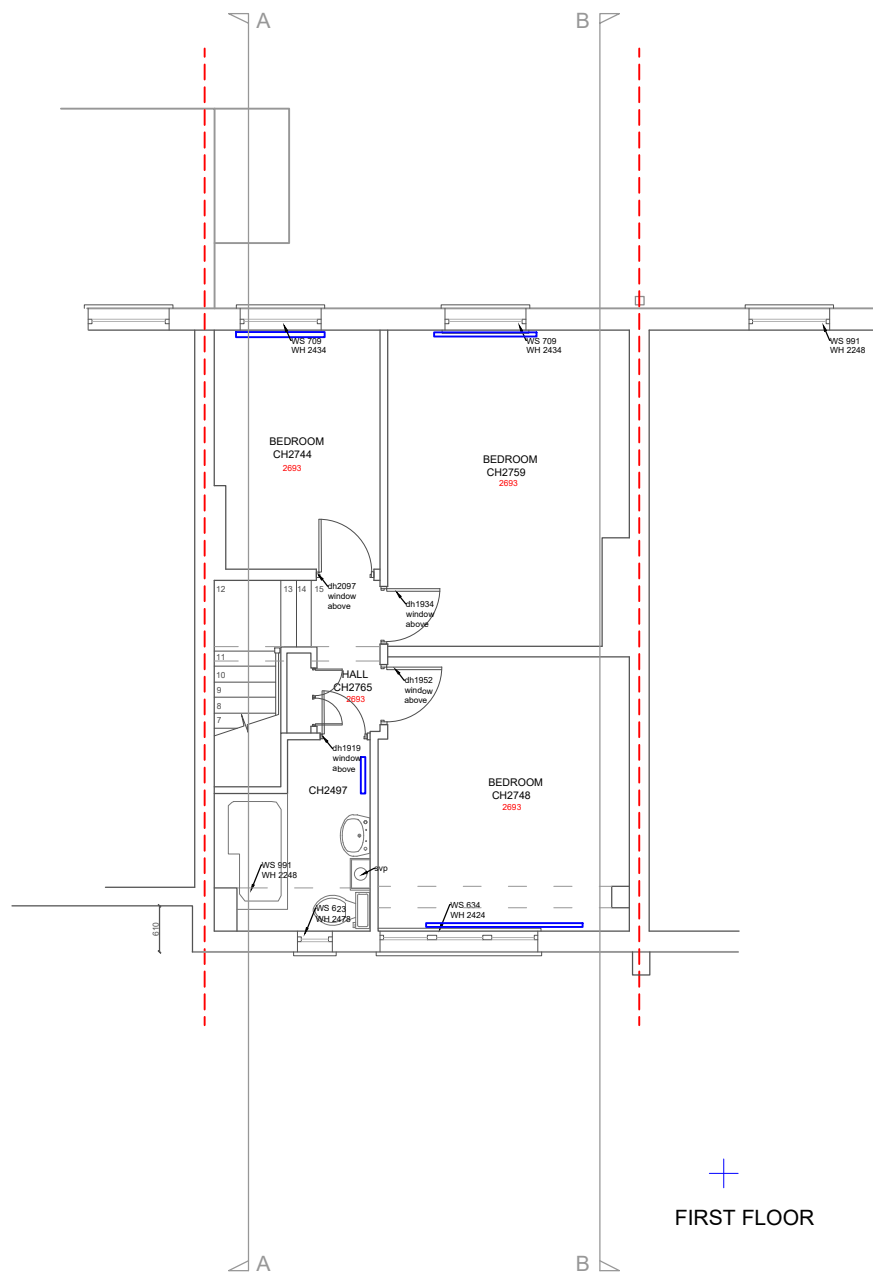
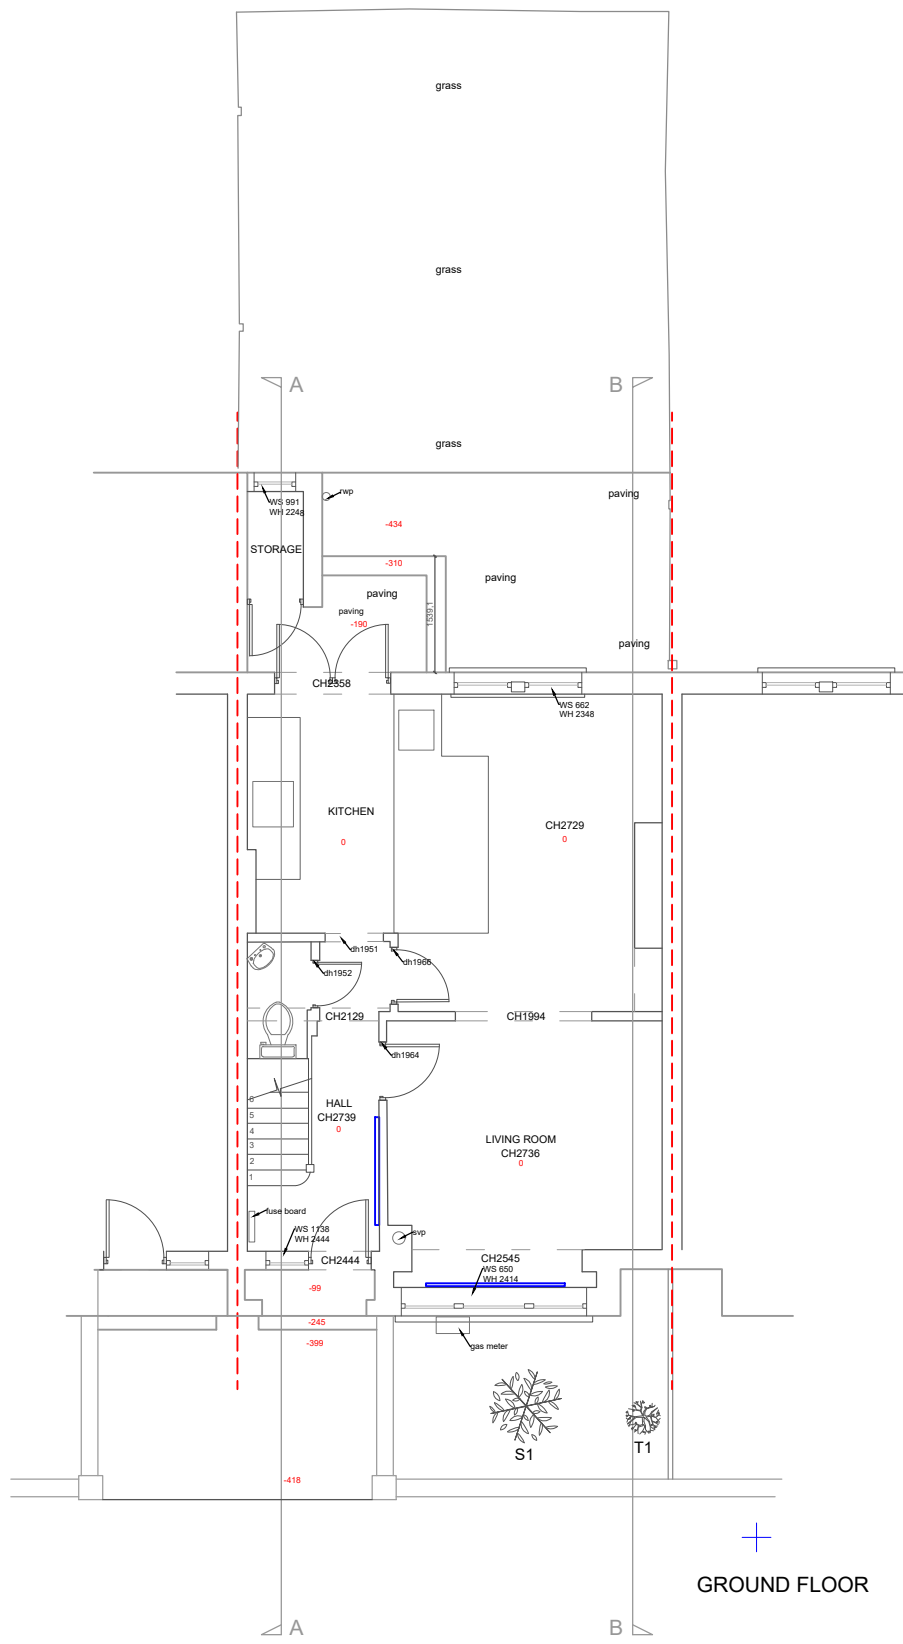
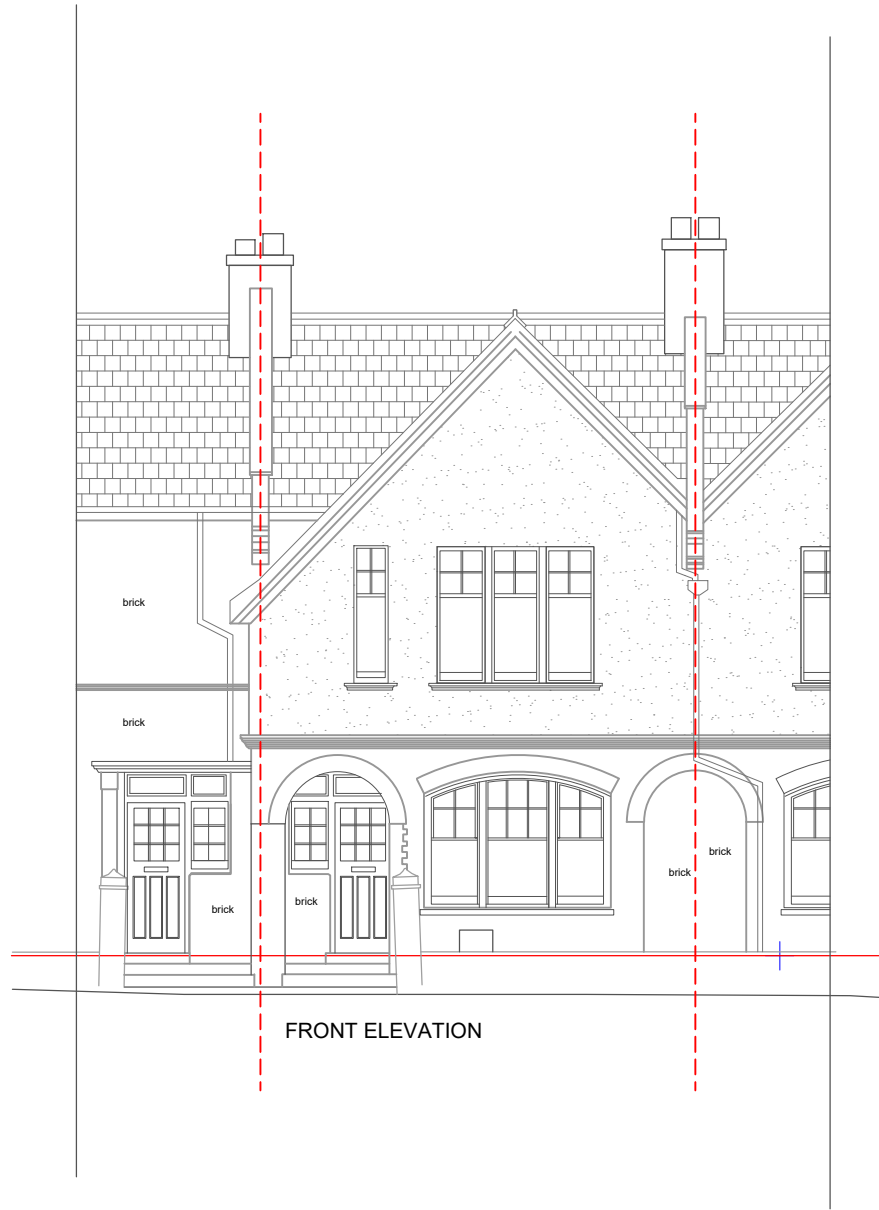
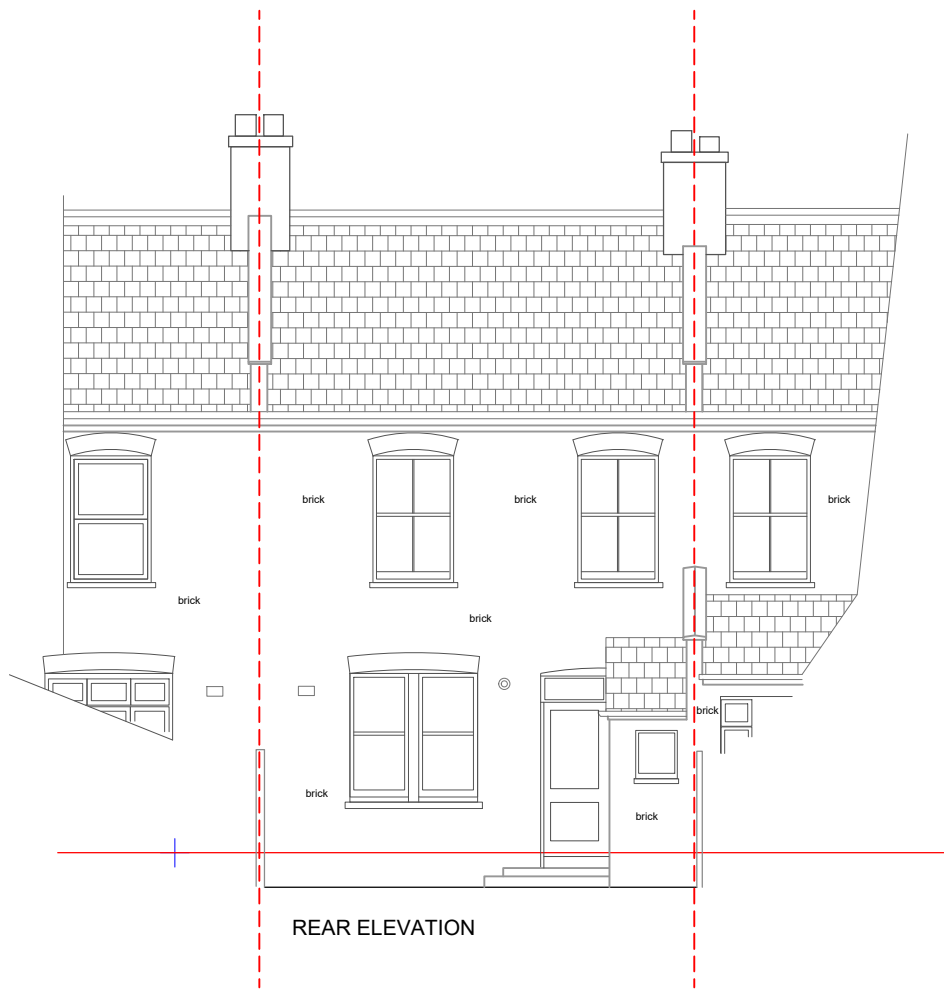



COLLINS PLANS Ltd

6 Cranleigh Avenue, Rottingdean,
Rottingdean, BN2 7GT.
TEL:07914 120774
Email: collinsplansltd@gmail.com

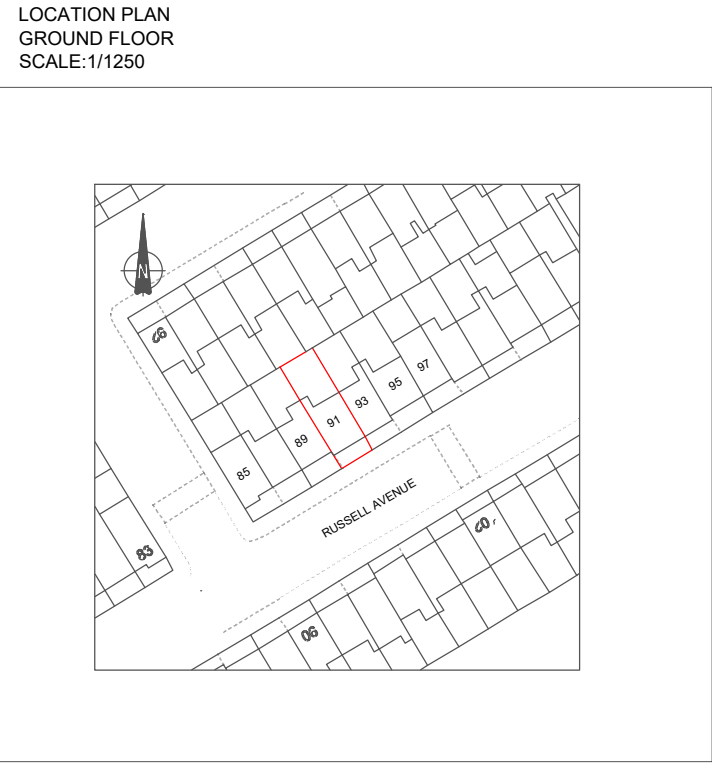

CH: Ceiling Height (Height above floor level at indicated point)
TWS: Height from floor level to top of window sill
WH: Window height from top of sill to window head
DH: Door height
— Change in ceiling height
(All measurements to be checked on site by contractor before ordering materials)

0 1 2 3 4 5 6 7 8 9 10
METERS

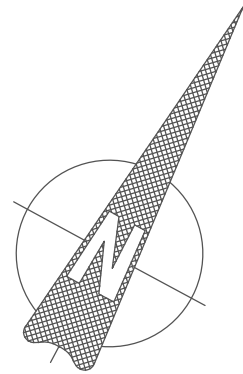

KEY TO PLANTS		
S1	ROSE SHRUB	
T1	ACER PSEUDOPLANTANUS (SYCAMORE MAPLE)	7.5mmØ