


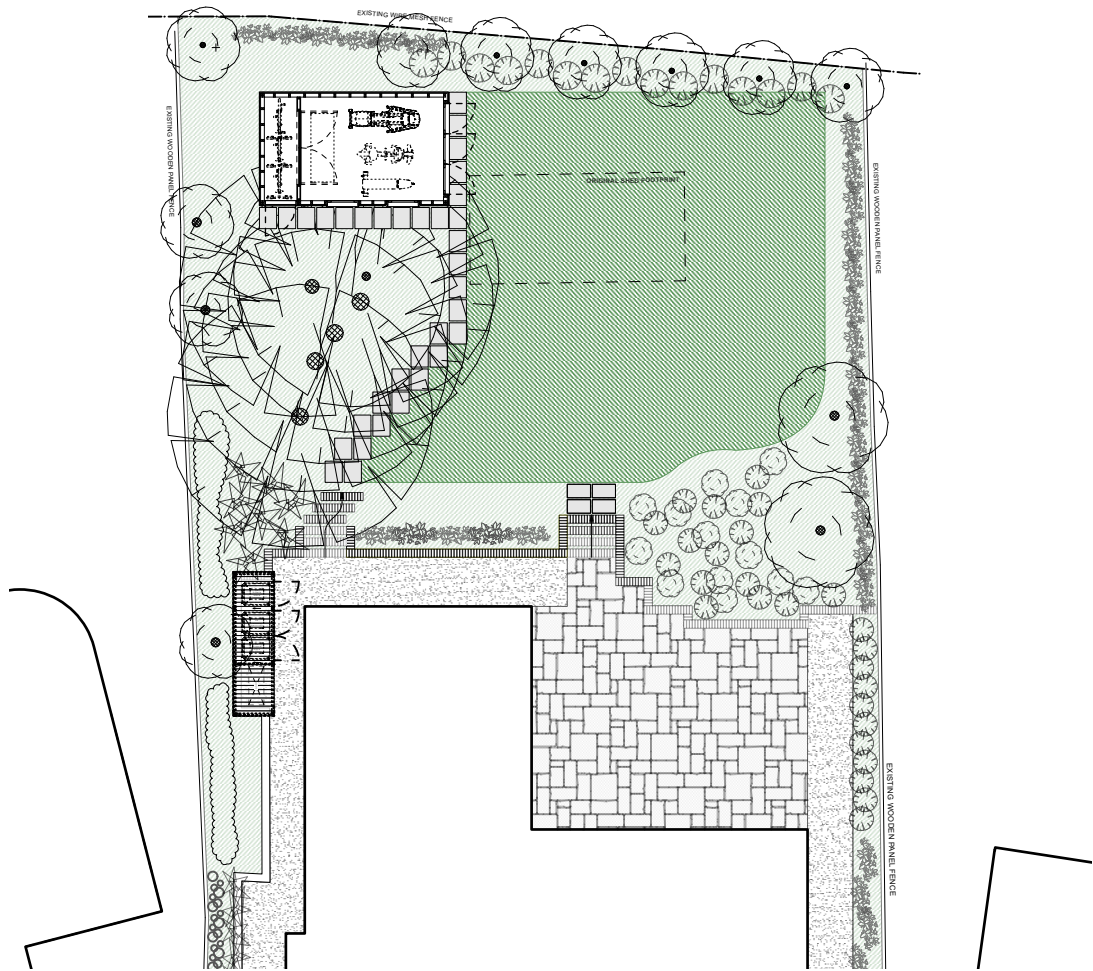

SITE PLAN (NO SCALE)

**CONDITION 06:
ENCLOSURES AND SCREENING**

"6. Notwithstanding the approved drawings and before the occupation of the residential unit hereby permitted full details of the enclosures and screening of the recycling containers, wheeled refuse bins and/or other refuse storage containers shall be submitted to and approved in writing by the Local Planning Authority and thereafter provided and maintained on site.


Reason: In order to protect the amenities of the locality and to comply with Policy DM4 of The Development Management DPD 2017 and Policies SI 7 and SI 8 of the London Plan 2021."

**CHARLES TASHIMA
ARCHITECTURE**


PP-6_RevA
For the Discharge of Condition 06
HGY/2021/0814

37 LANCHESTER ROAD
LONDON N6 4SX
1:25 @ DIN A3

NOVEMBER 2023

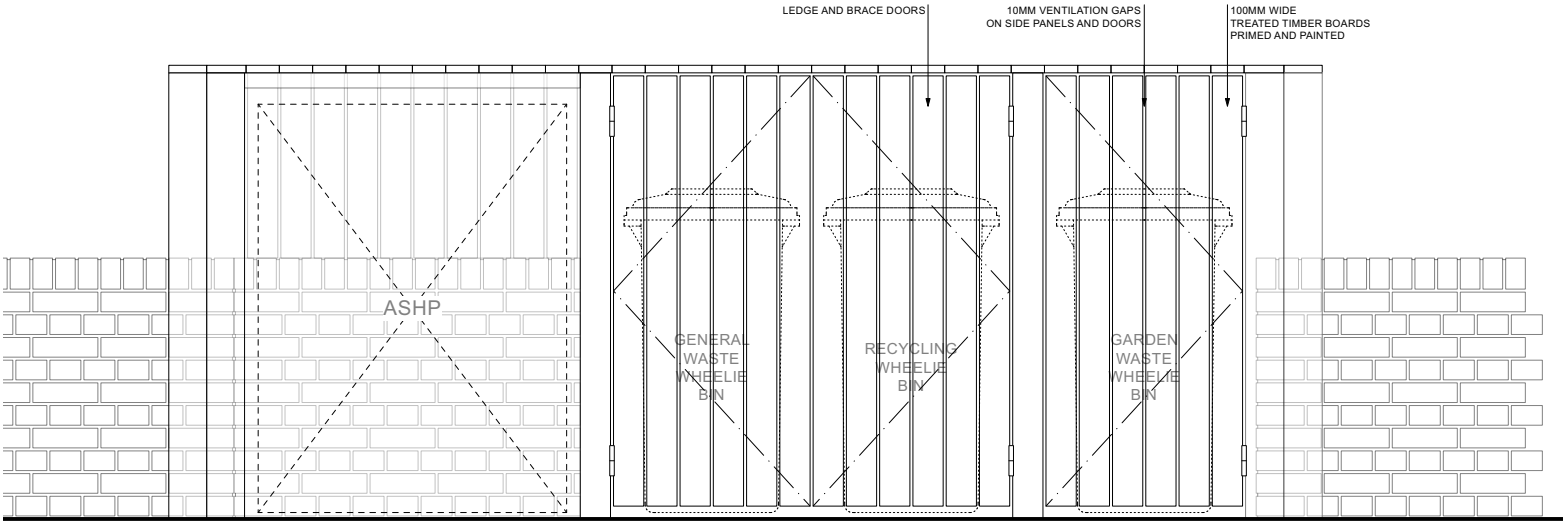

ELEVATION

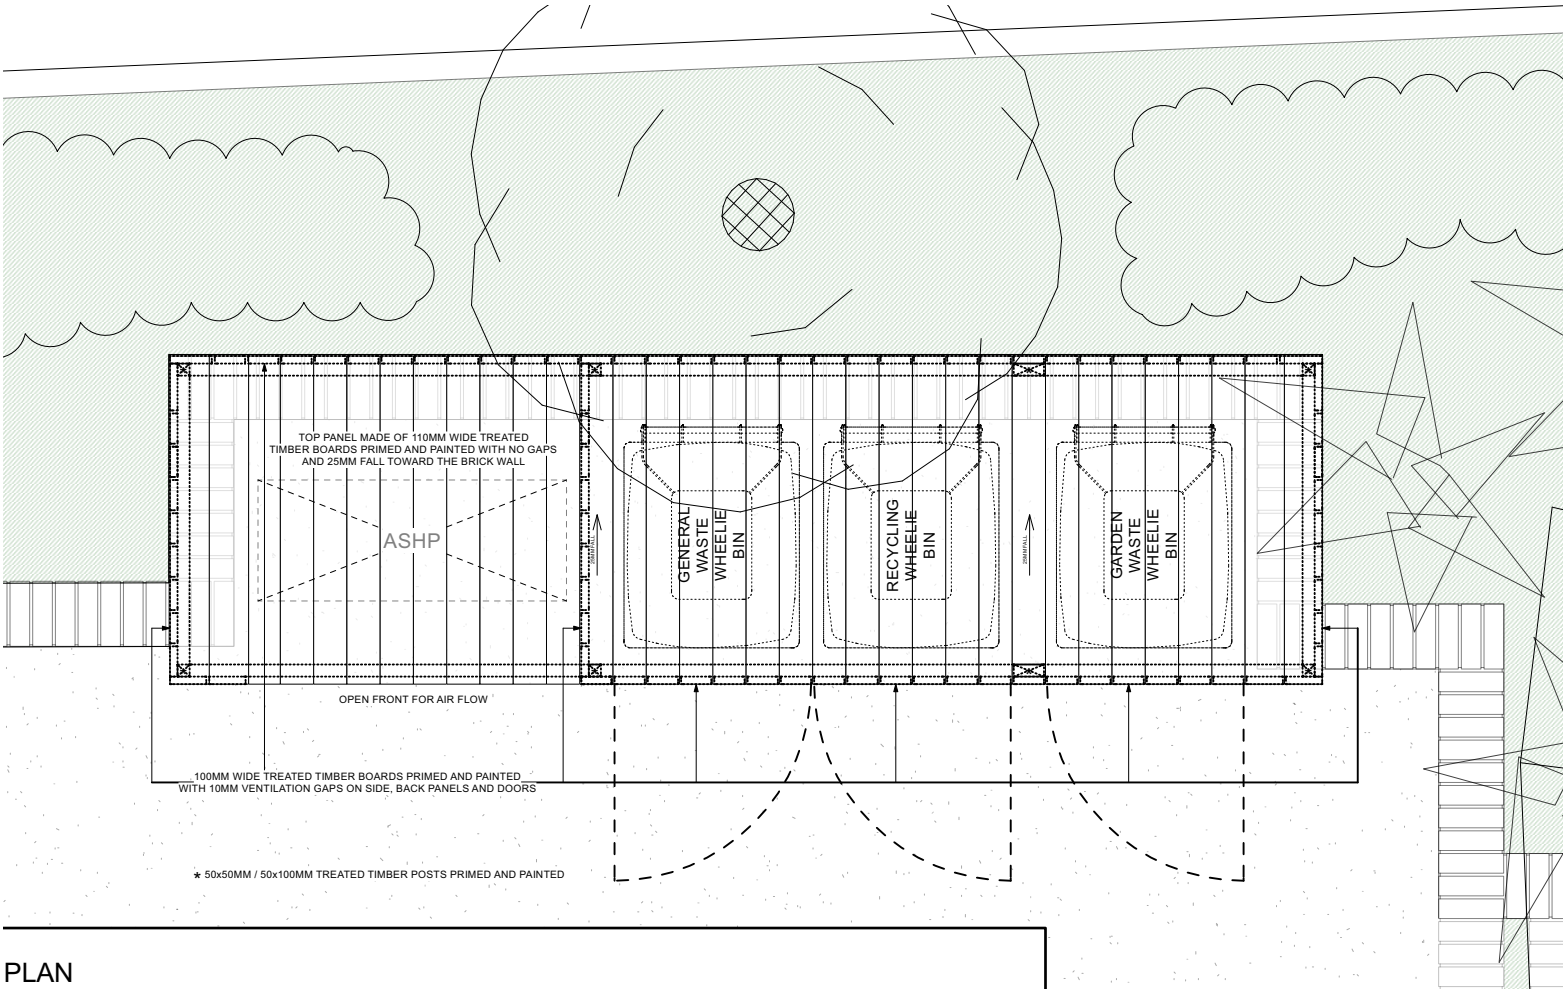

PLAN