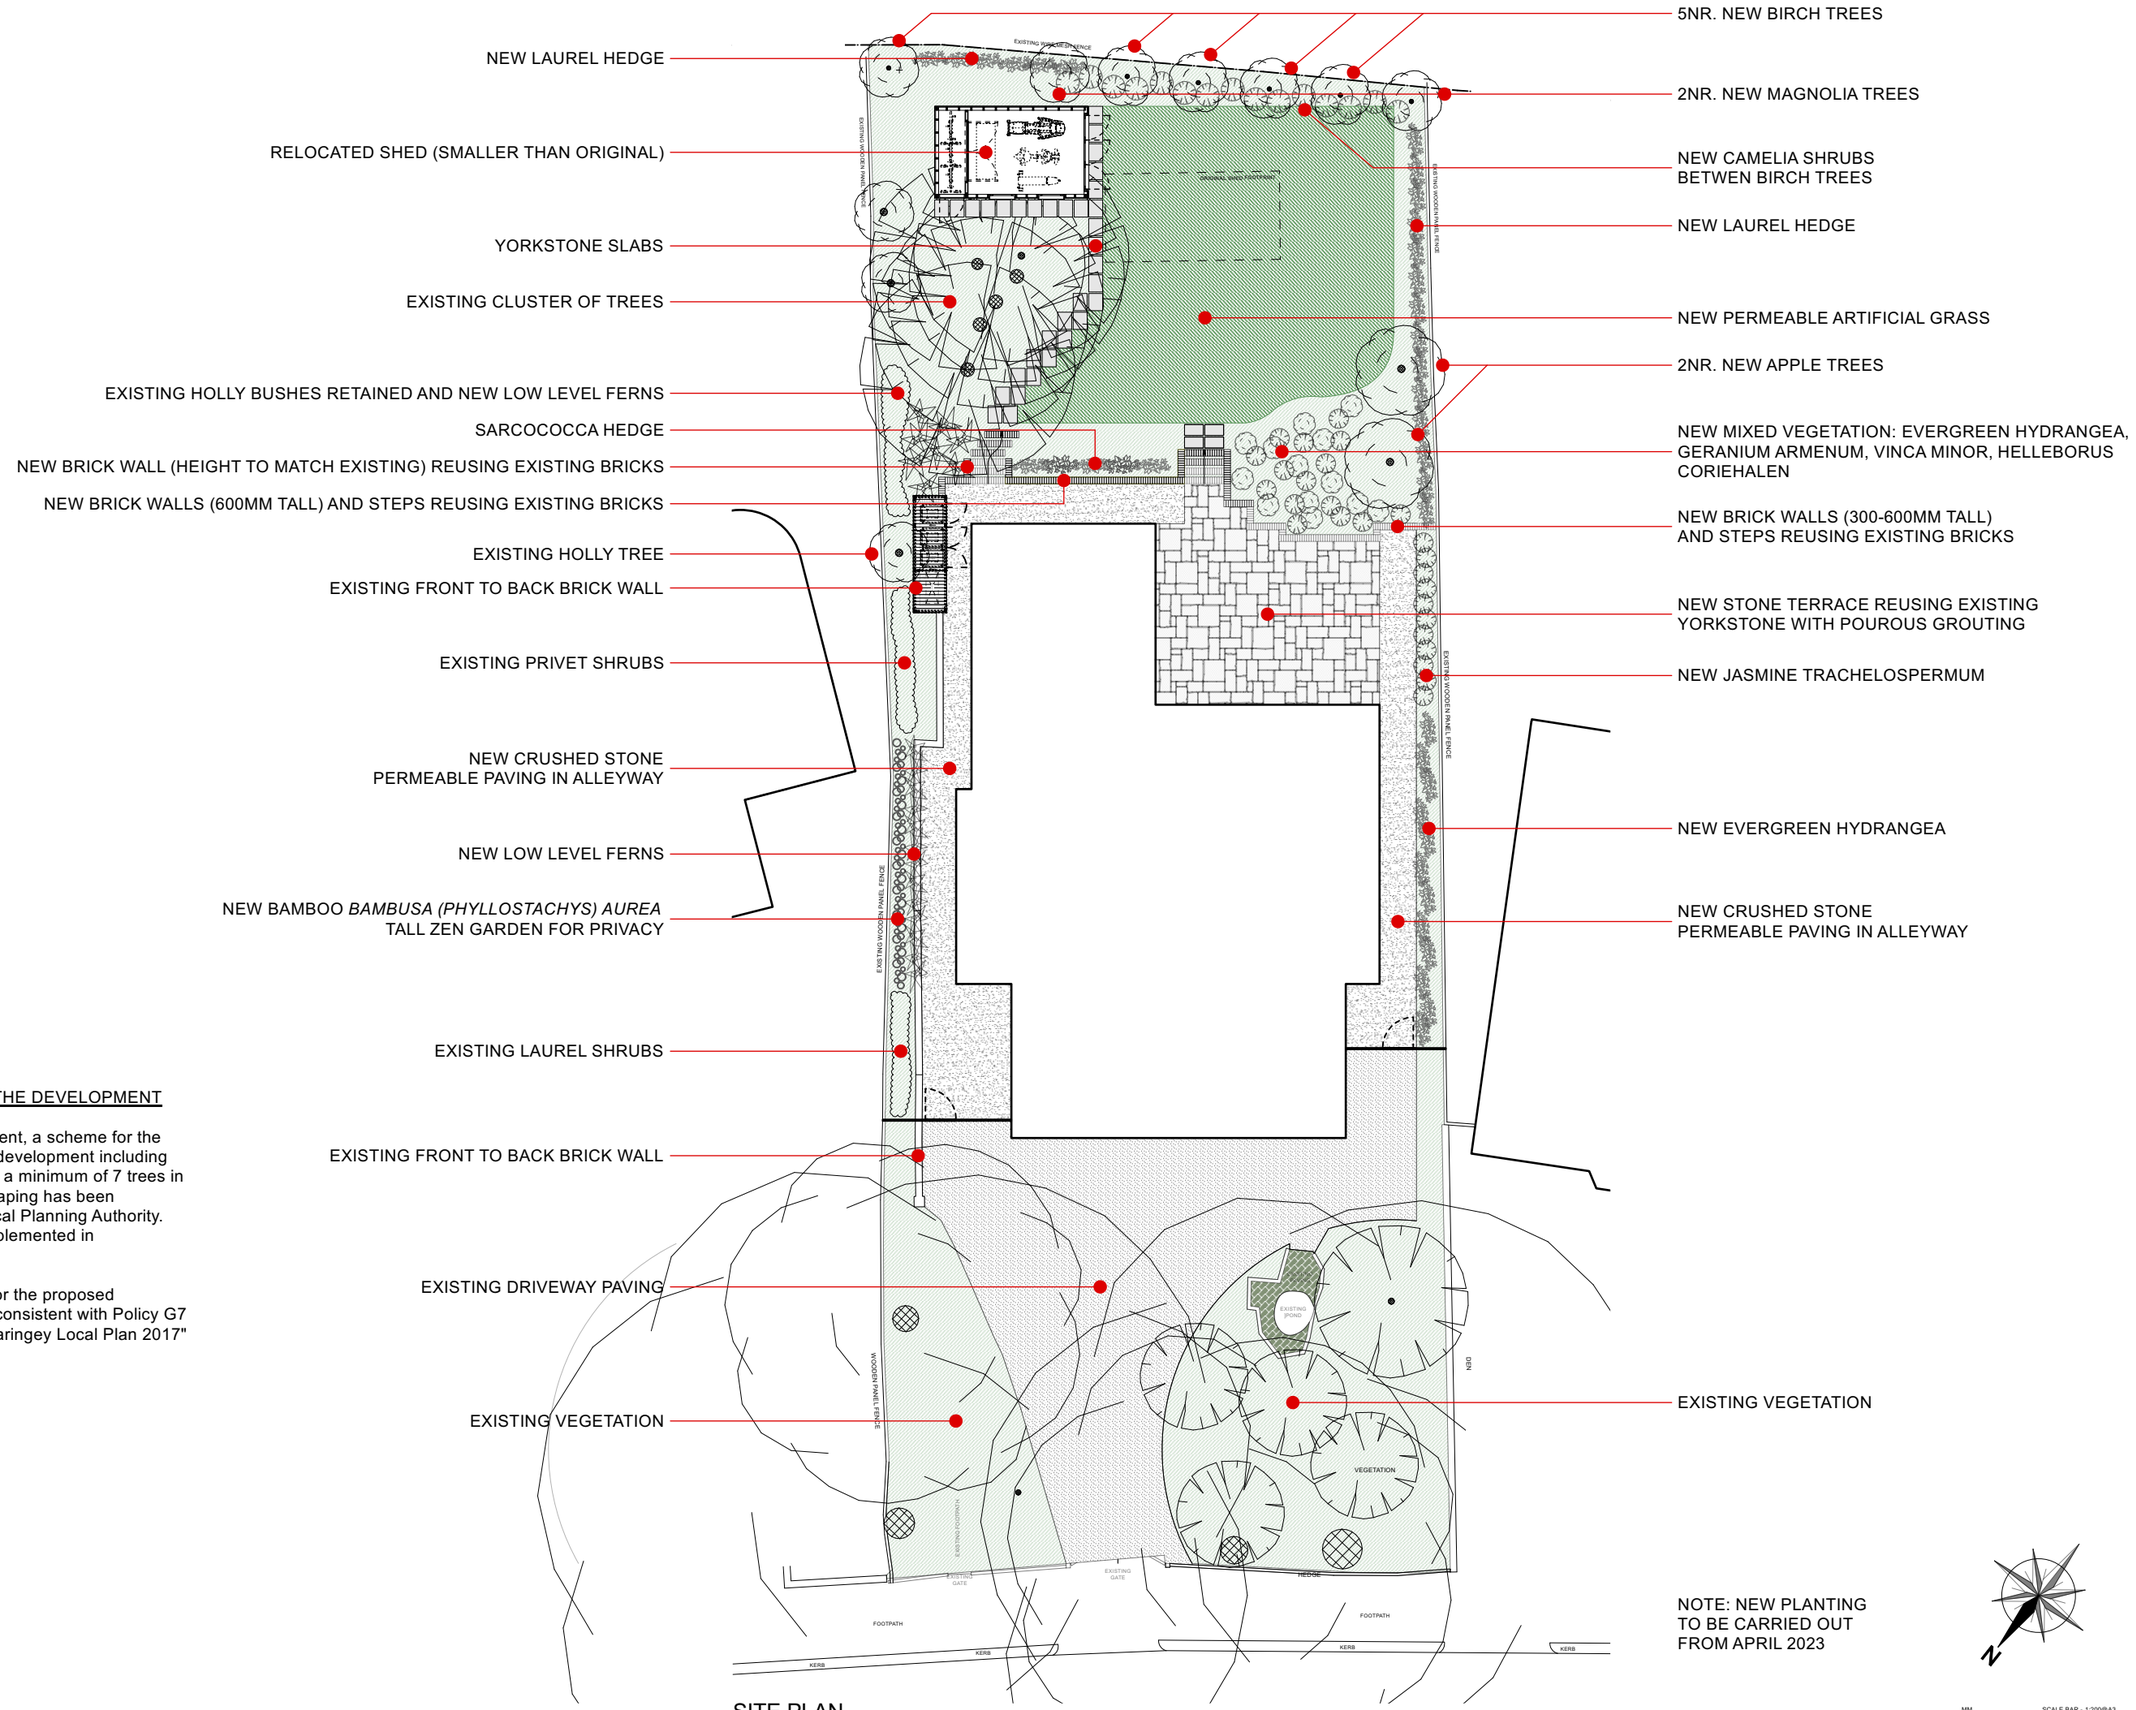


SITE PLAN

NOTE: NEW PLANTING
TO BE CARRIED OUT
FROM APRIL 2023

CONDITION 05:
TREATMENT OF THE SURROUNDINGS OF THE DEVELOPMENT

"5. Prior to the first occupation of the development, a scheme for the treatment of the surroundings of the proposed development including the timescale for the planting of replacement of a minimum of 7 trees in addition to shrubs and appropriate hard landscaping has been submitted to and approved in writing by the Local Planning Authority. The development hereby permitted shall be implemented in accordance with the approved details.

Reason: In order to provide a suitable setting for the proposed development in the interests of visual amenity consistent with Policy G7 of the London Plan 2021, Policy SP11 of the Haringey Local Plan 2017"

CHARLES TASHIMA ARCHITECTURE

PP-5_RevA

For the Discharge of Condition 05
HGY/2021/0814

37 LANCHESTER ROAD
LONDON N6 4SX
1:200 @ DIN A3

NOVEMBER 2023